




REAR VIEW

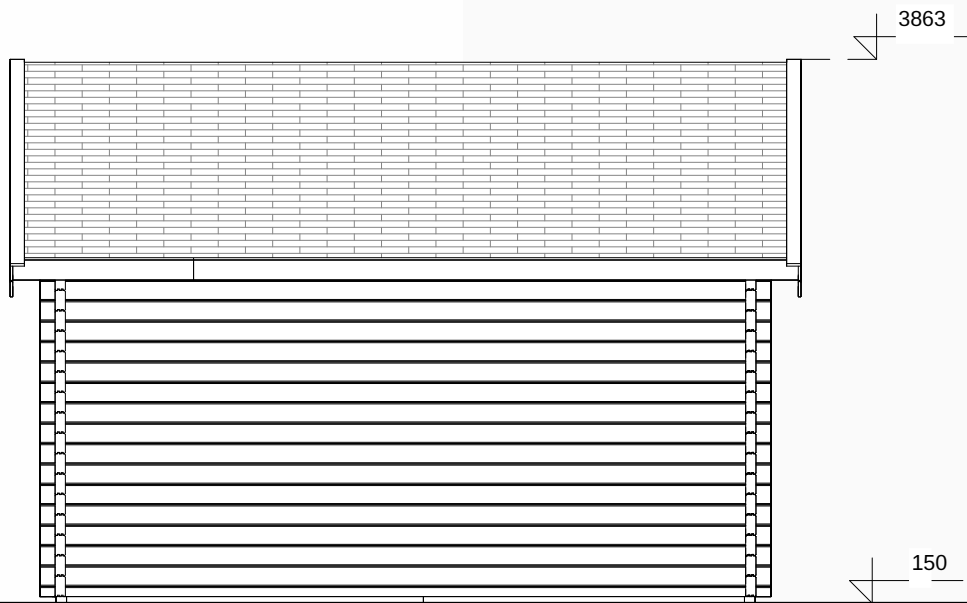

LEFT SIDE VIEW

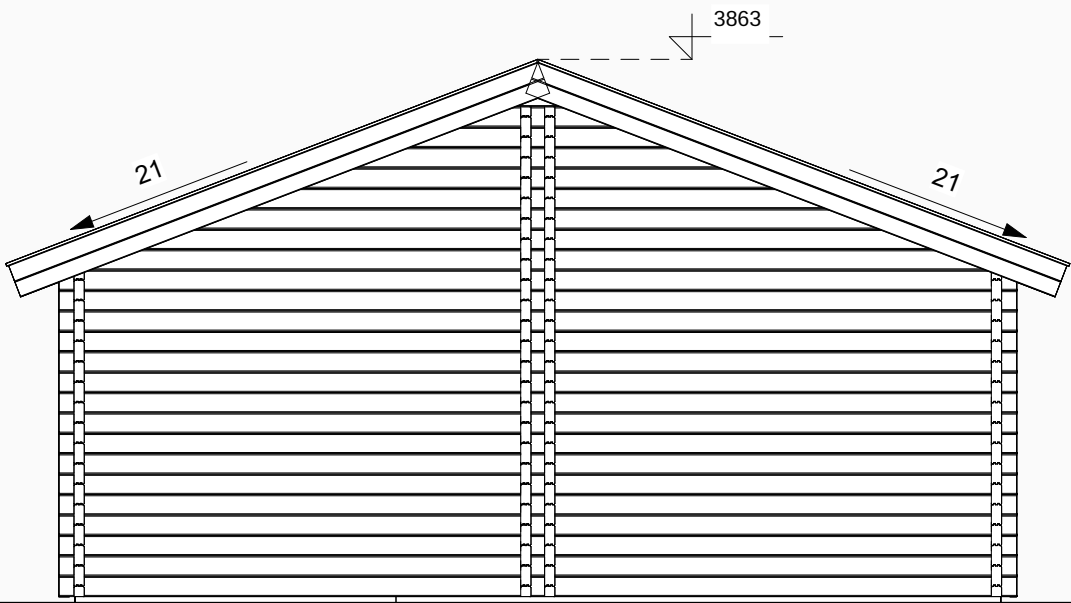

3D VIEW

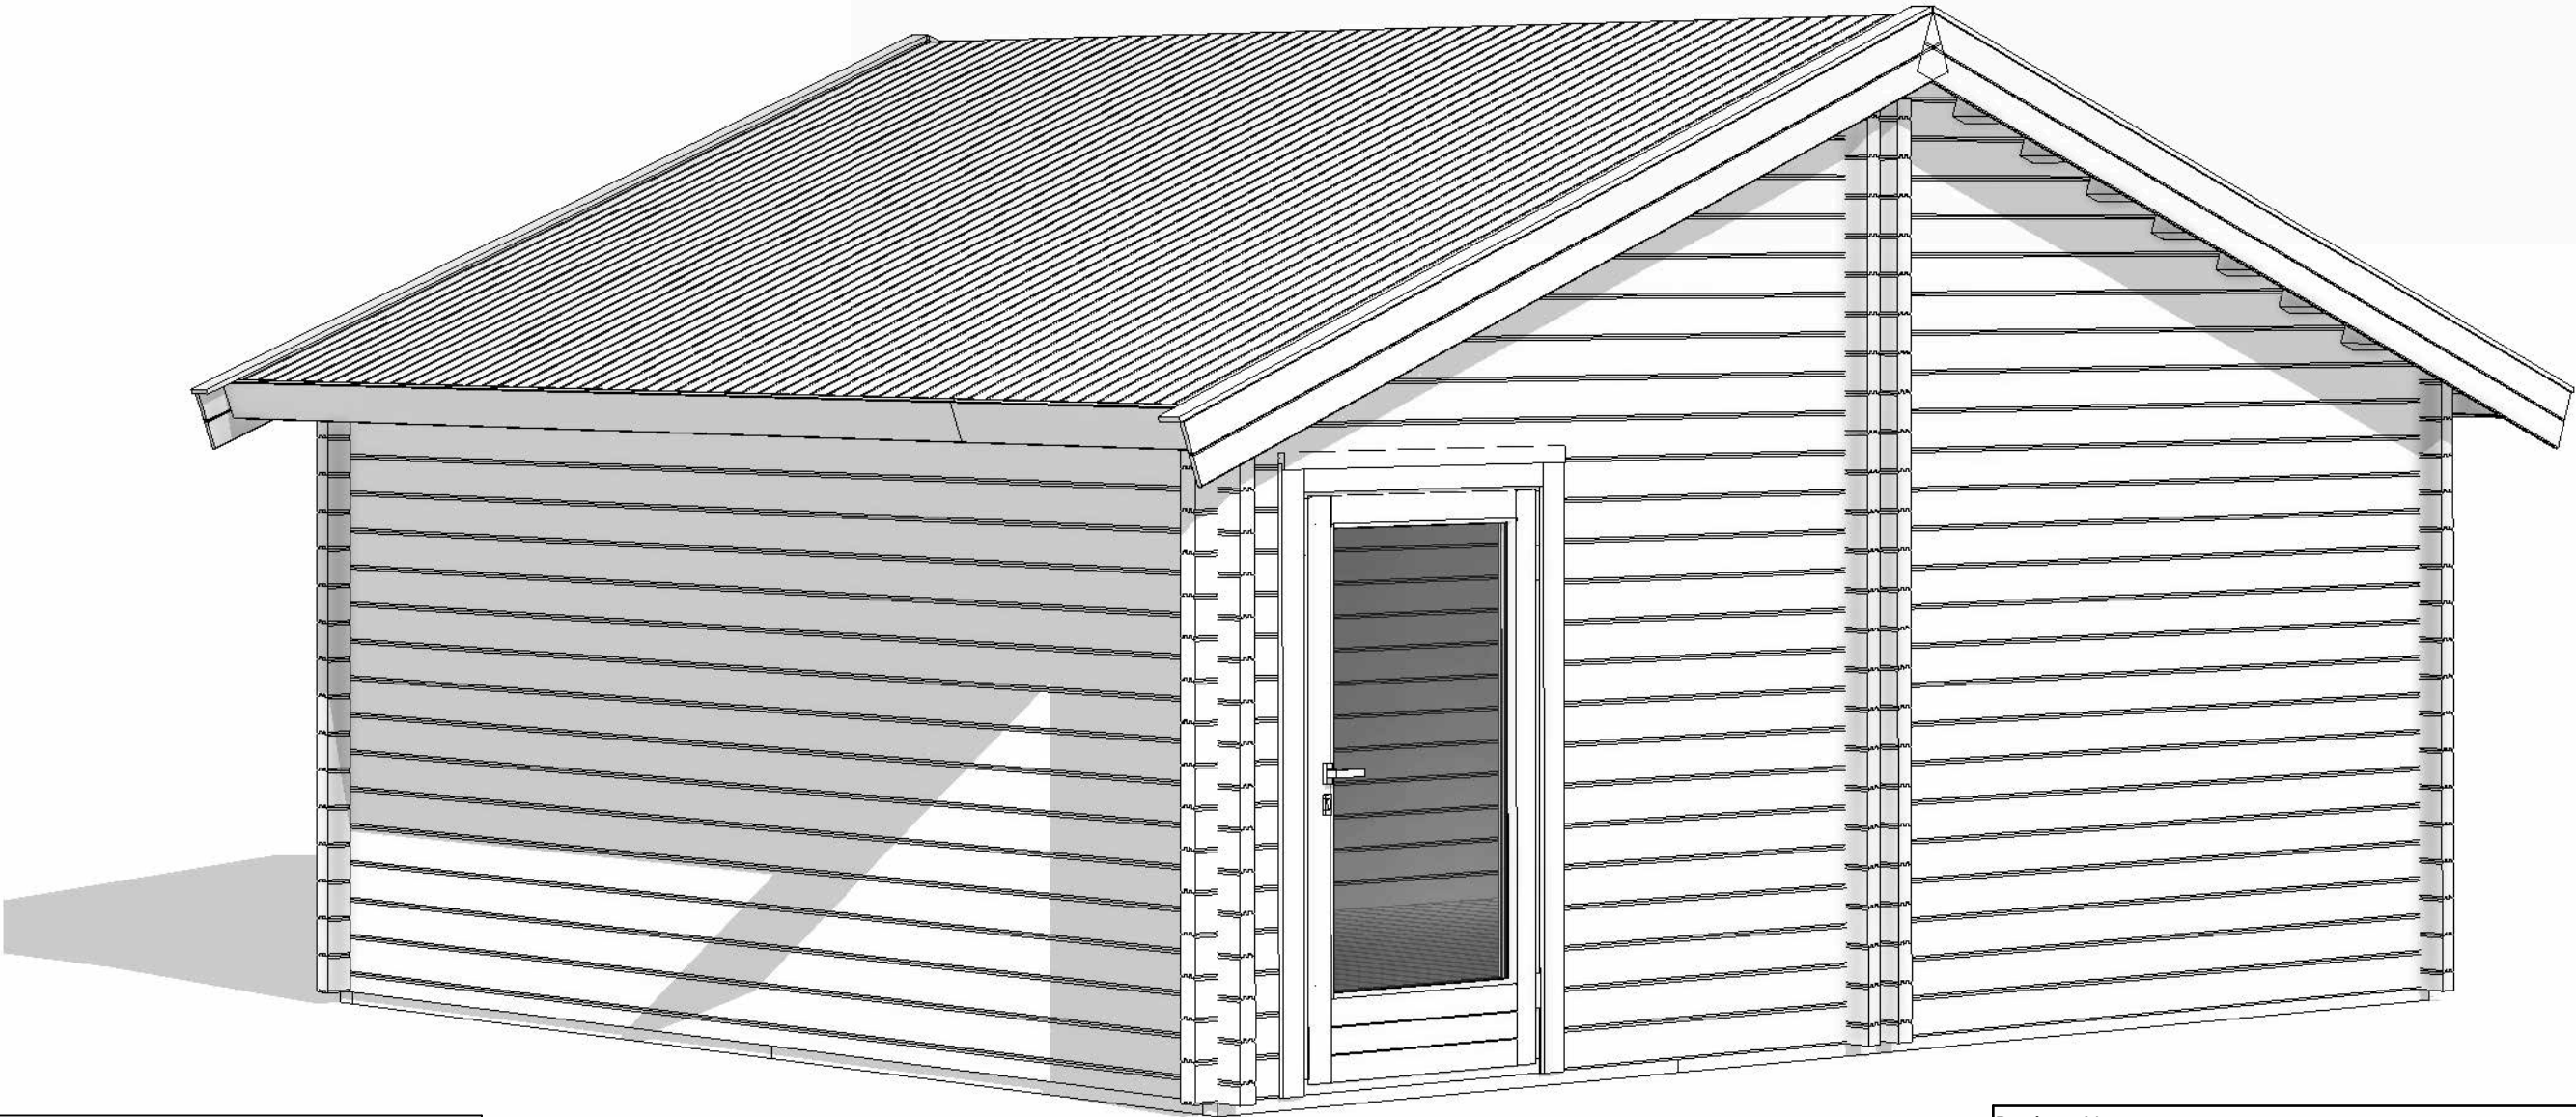

FLOOR SCHEDULE

Description	Area
Ground floor 28mm	27.0 m²

Project Nr. 538-08-26UK Leafy Pub 634x484cm 68mm				
ARCHITECTURE DRAWINGS	Scale	Drawer	Sheet Nr.	Date
	1 : 50	RKK	AR - 2	04.08.2026 10:39:44