DRAWINGS BASED ON TOPOGRAPHY & SITE BOUNDARY LIMITS INFORMATION PROVIDED BY OTHERS, IF ONSITE DISCREPANCIES ARISE, BRING TO A HARLOW & SONS ATTETNTION IMMEDIATELY

IF IN DOUBT,ASK - DO NOT SCALE - CHECK ON SITE DIMENSIONS.
SITE DIMENSIONS TO BE CHECKED PRIOR TO START - DISCREPANCIES TO BE RAISED WITH A HARLOW & SON

All DIMENSIONS ARE TO STRUCTURAL ELEMENTS & NOT TO APPLIED FINISHES

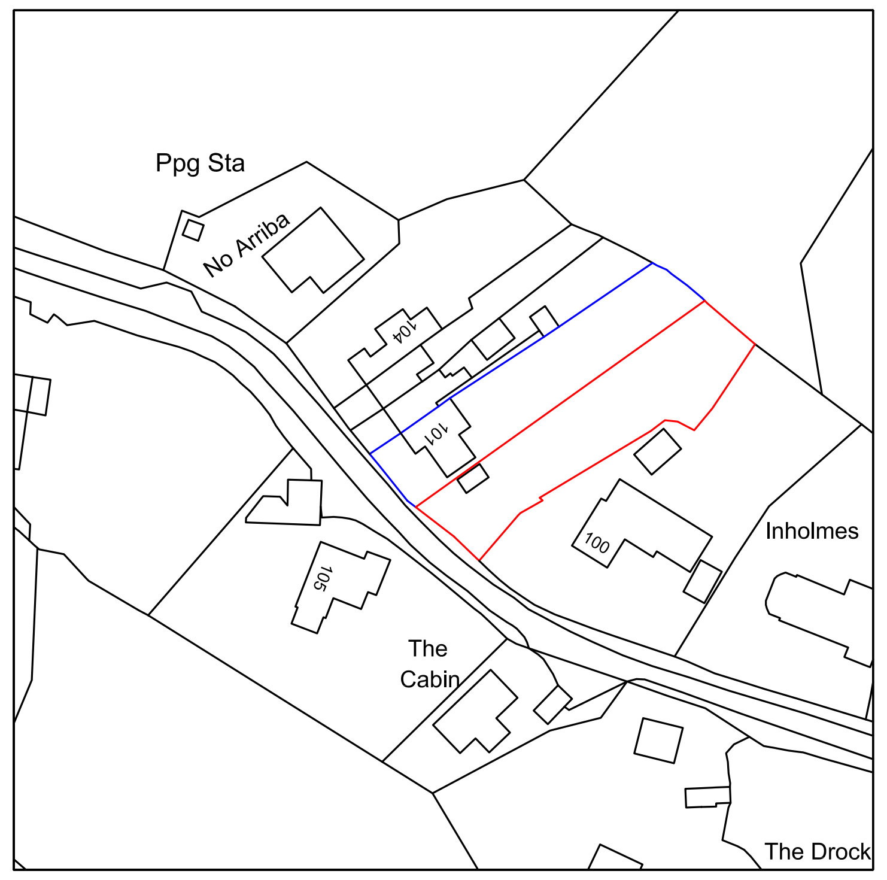

Produced on 07 December 2025 from the Ordnance Survey National Geographic Database and incorporating surveyed revision available at this date.
This map shows the area bounded by 396345 171583,396487 171583,396487 171725,396345 171725,396345 171583
Crown copyright and database rights 2025 OS 100054135. Supplied by copla ltd trading as UKPlanningMaps.com a licensed Ordnance Survey partner (OS 100054135).
Data licence expires 07 December 2026. Unique plan reference: v2g//1349892/1809357

Location Plan 1:1250

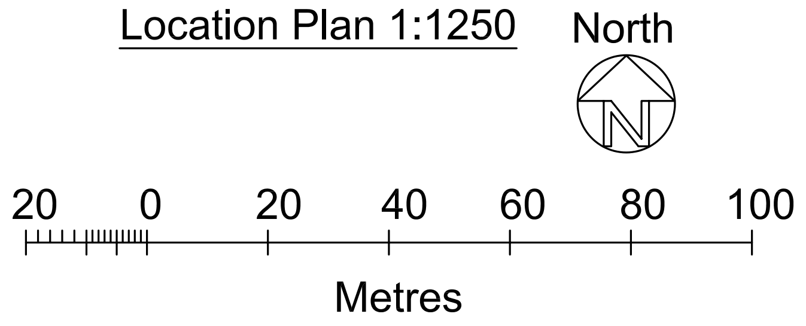

Drawn by A Harlow & Son 01225 938329

Proposed Single Storey New Dwelling at
Land Adjacent to
101 Studley Hill
Calne
Wiltshire
SN11 9NL

A1 Papersize

Scale 1:1250
Date 7th Dec 2025

Drawing No AH2025/96
Sheet 1 of 1

This drawing cannot be copied or given to third parties without the written permission of A Harlow & Son