




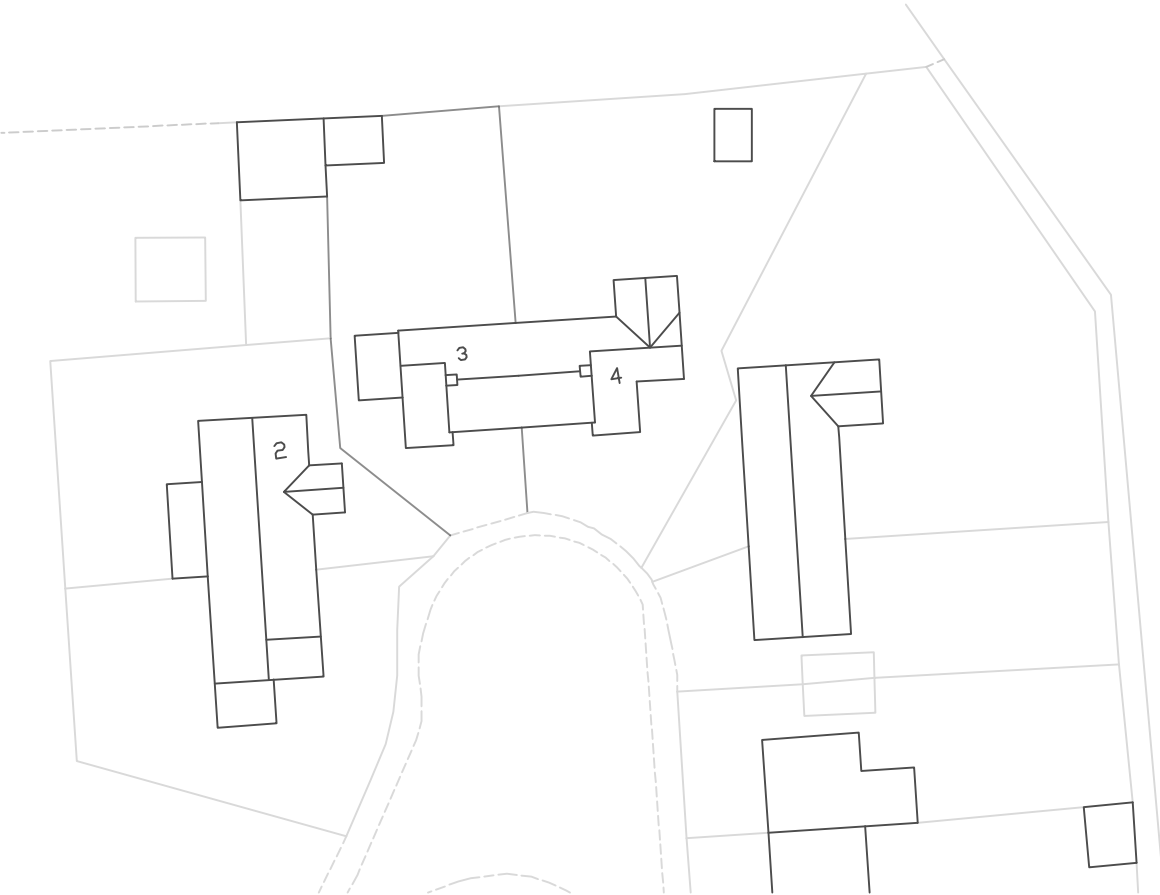

EXISTING BLOCK PLAN
Scale 1:500@A3

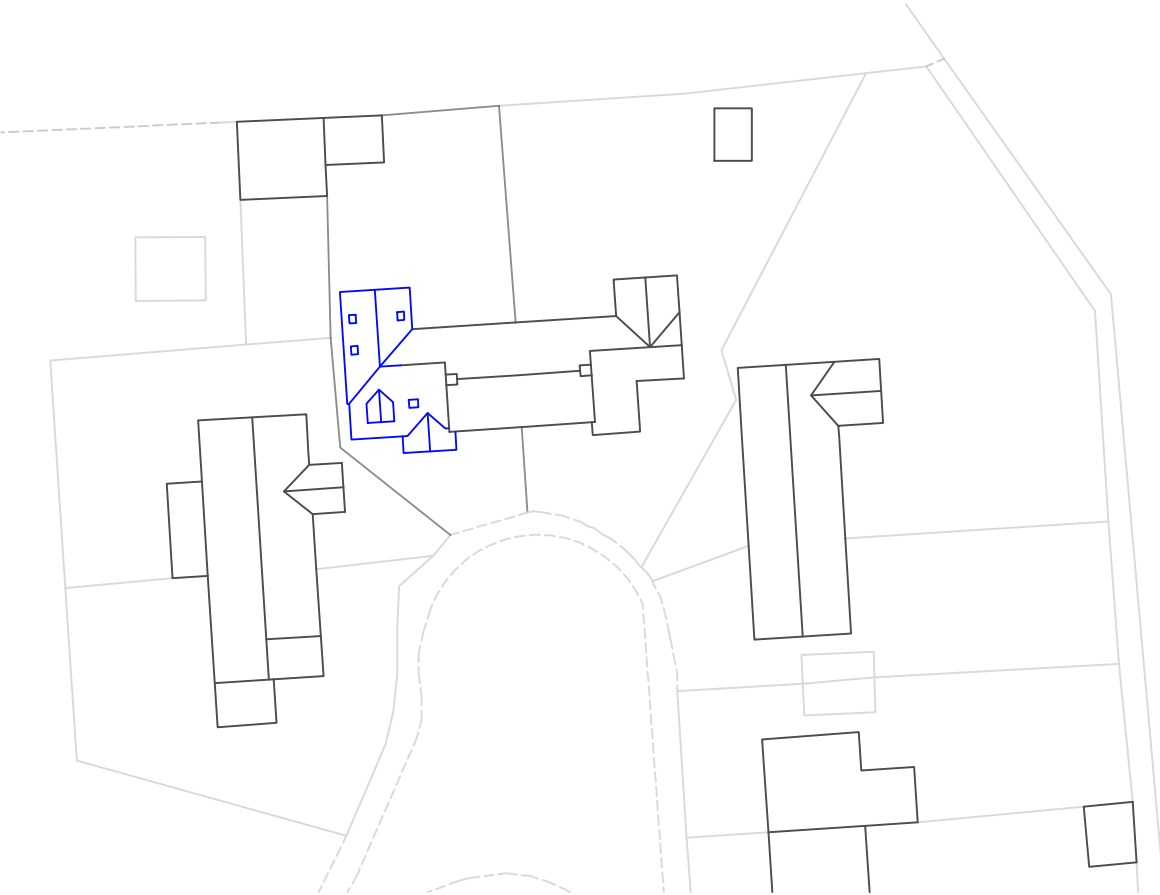

PROPOSED BLOCK PLAN
Scale 1:500@A3

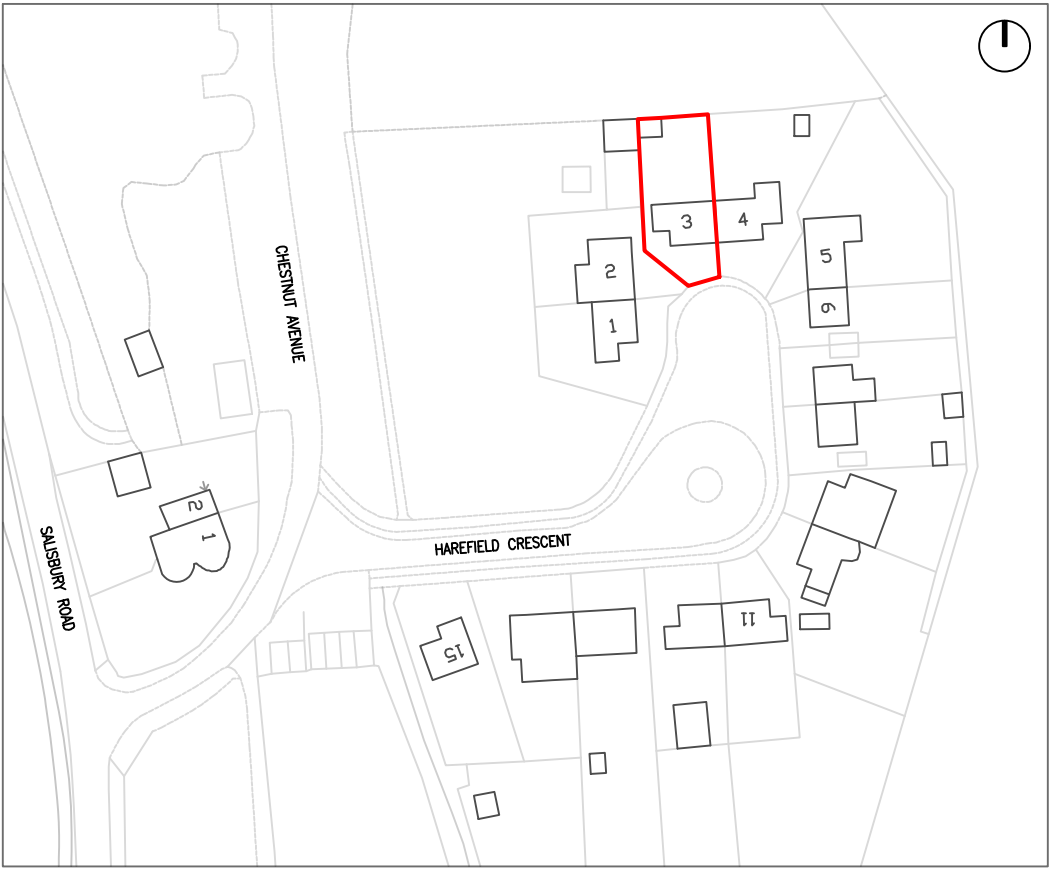

SITE LOCATION PLAN
Scale 1:1250@A3

- LEGEND
- EXISTING
 - PROPOSED
 - DEMOLITION

- NOTES
- These drawings are issued for planning purposes only and are not intended for construction or fabrication.
 - All dimensions are to be verified on site by others prior to construction. No dimensions are to be scaled from these drawings.
 - The designer accepts no responsibility for errors or omissions arising from information provided by third parties.
 - All works shall comply with local authority requirements, building regulations, codes, and statutory approvals, which remain the responsibility of the client and contractor.
 - Structural design, services design, and specialist detailing are excluded unless explicitly noted and are to be provided by suitably qualified consultants.
 - Existing conditions are shown indicatively only and may differ from site conditions. Any discrepancies are to be reported prior to works commencing.
 - The contractor is responsible for construction means, methods, sequencing, and site safety.
 - Copyright of these drawings remains with the designer. Unauthorised use, reproduction, or modification is prohibited.

REV	DATE	DESCRIPTION
A	12.02.26	Design amendments
PRELIMINARY		
 EMG DESIGNS egleed@emgdesigns.info Mobile: 07413830003		
PROJECT 3 HAREFIELD CRESCENT NETHERAVON SALISBURY SP4 9PN		
TITLE SITE LOCATION PLAN EXISTING AND PROPOSED BLOCK PLAN		
PROJECT No. 2026-02	DRG No. 01	REV. A
SCALE see drg	DATE Jan'26	DRAWN EMG