Site Execution Plan Blackmore Farm

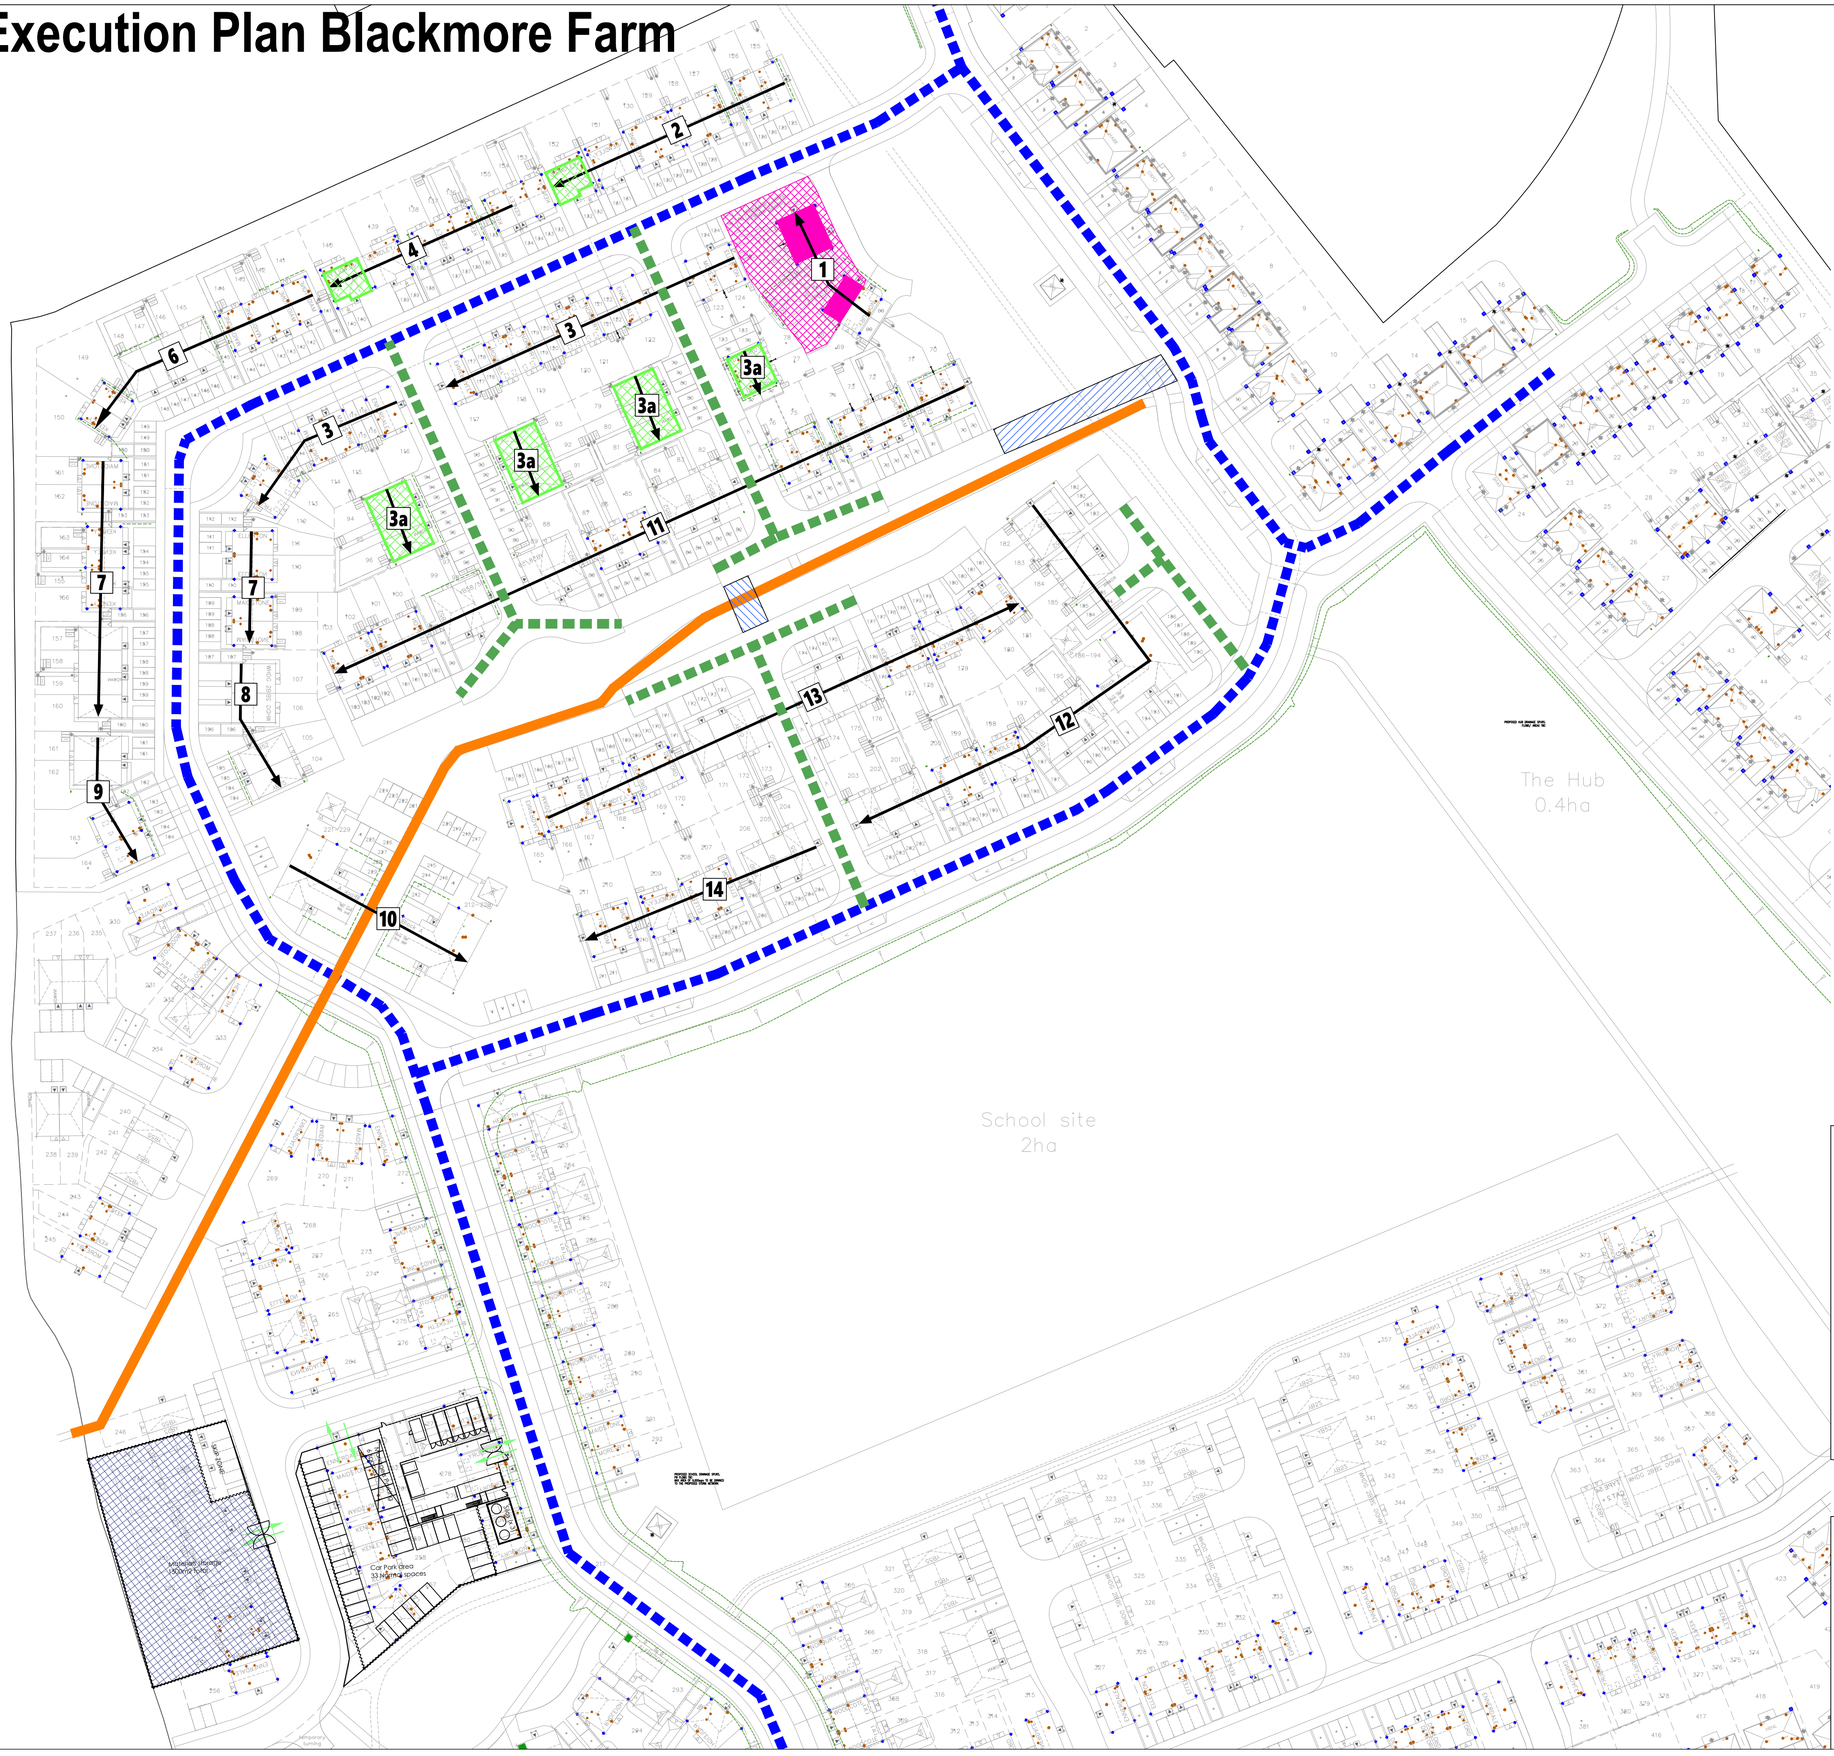

LEGEND

- Site Boundary
- Ground Works Compound
- Temporary Site Compound
- Car Park
- Brick Compound
- Permanent Compound
- Compound Entrance
- Site Entrance / Exit
- No Access for Construction Traffic
- Build Route
- Haul Road
- Material Store
- Spoil Heap
- Show Homes
- Sales Area
- Temporary Sales Car Park
- Infrastructure
- Barratt Phase 1 Roads
- Phase 2 Roads
- Existing Bridal Way
- Site Compound
- Pedestrian Walkways
- Ladder Access Points
- Loading Bays
- Fire Mitigation
- Barratt F10 area - SHOW HOMES
- Q1 - FY---
- Q2 - FY---
- Q3 - FY---
- Q4 - FY---
- Completed Plots
- Phase 5

COMPOUND LAYOUT

DIRECTOR APPROVAL

This drawing must be reviewed and approved by the following management;

Managing Director:_____ Date: _____

Technical Director:_____ Date: _____

Construction Director:_____ Date: _____

Commercial Director:_____ Date: _____

Sales Director:_____ Date: _____

Development Director:_____ Date: _____

Finance Director:_____ Date: _____

Project Director:_____ Date: _____

Compound can not be on future open spaces / green spaces.

N

SITE NAME:	Blackmore Farm - BARRATT
DRAWING TITLE:	Site Execution Plan
DRAWING NO:	HA651-SITECON-01
SCALE:	1-750@A1
REV:	A
DATE:	25-05-2026

Rev A - Compound Moved off School Land - 14-07-2026