

Key

Chicksgrove Replacement Stone

Mortar Repair


Rebed



1

WEST ELEVATION OF PARTY WALL BETWEEN 17 AND 18

P-081:20

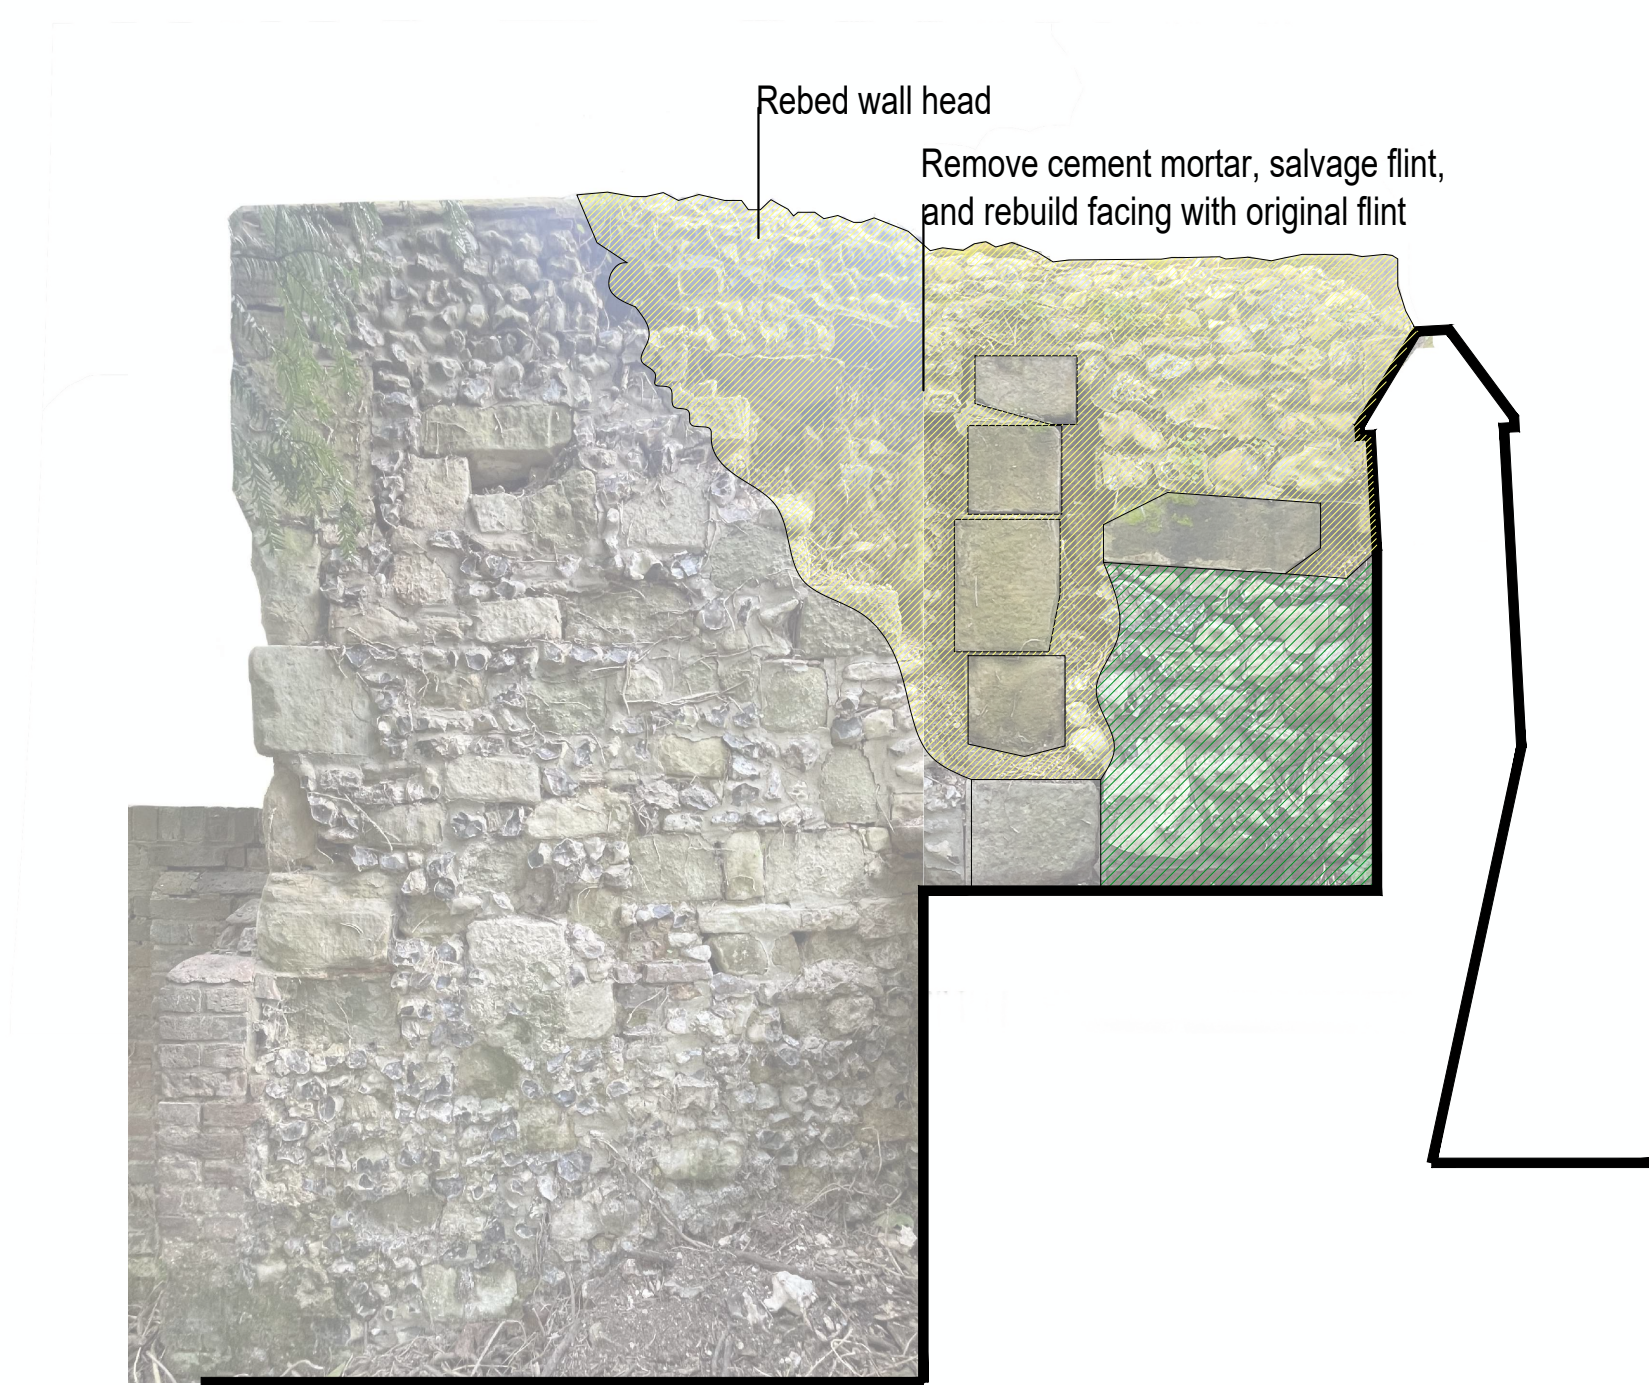

2

EAST ELEVATION OF PARTY WALL BETWEEN 17 AND 18

P-081:20