


Produced on 30 July 2026 from the Ordnance Survey National Geographic Database and incorporating surveyed revision available at this date. Crown copyright and database rights 2026 OS 100054135. Supplied by copla ltd trading as UKPlanningMaps.com a licensed Ordnance Survey partner (OS 100054135).

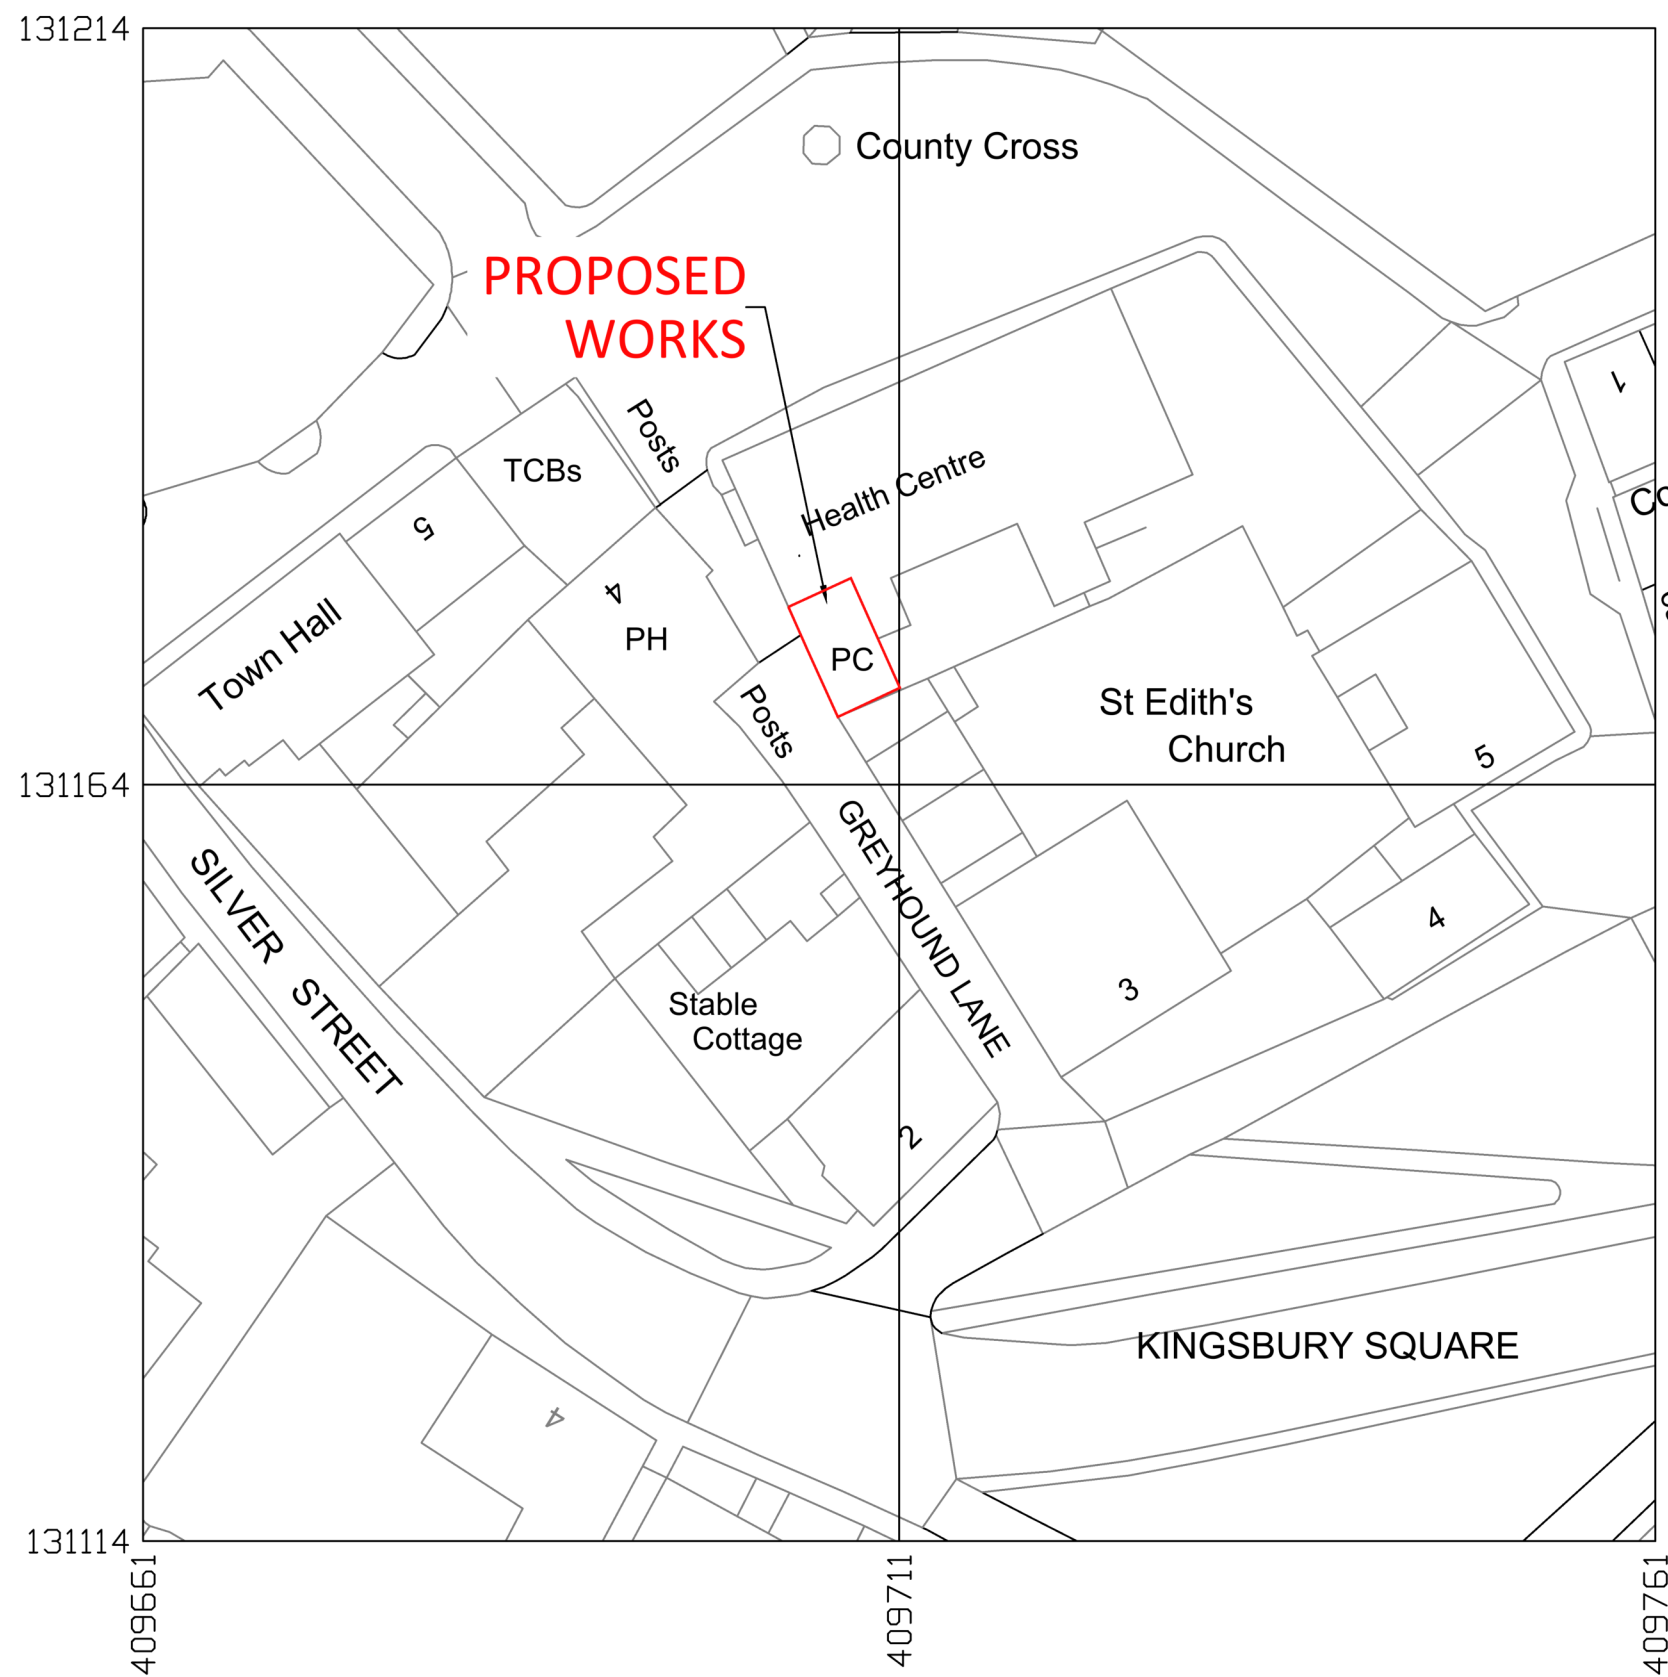

Revision Schedule				STATUS	DRWN BY	DATE	PROJECT	
Revision Number	Revision Description	Revision Date		CONSTRUCTION	AH	03/08/26	PROPOSED REFURBISHMENT OF PUBLIC TOILET	
				CLIENT	CHKD BY	DATE	DWG TITLE	
				WILTON TOWN COUNCIL	CHK		SITE LOCATION PLAN	
					SCALE		DRAWING No	REV
				1:500@ A3		C2000-SLP01	1	