


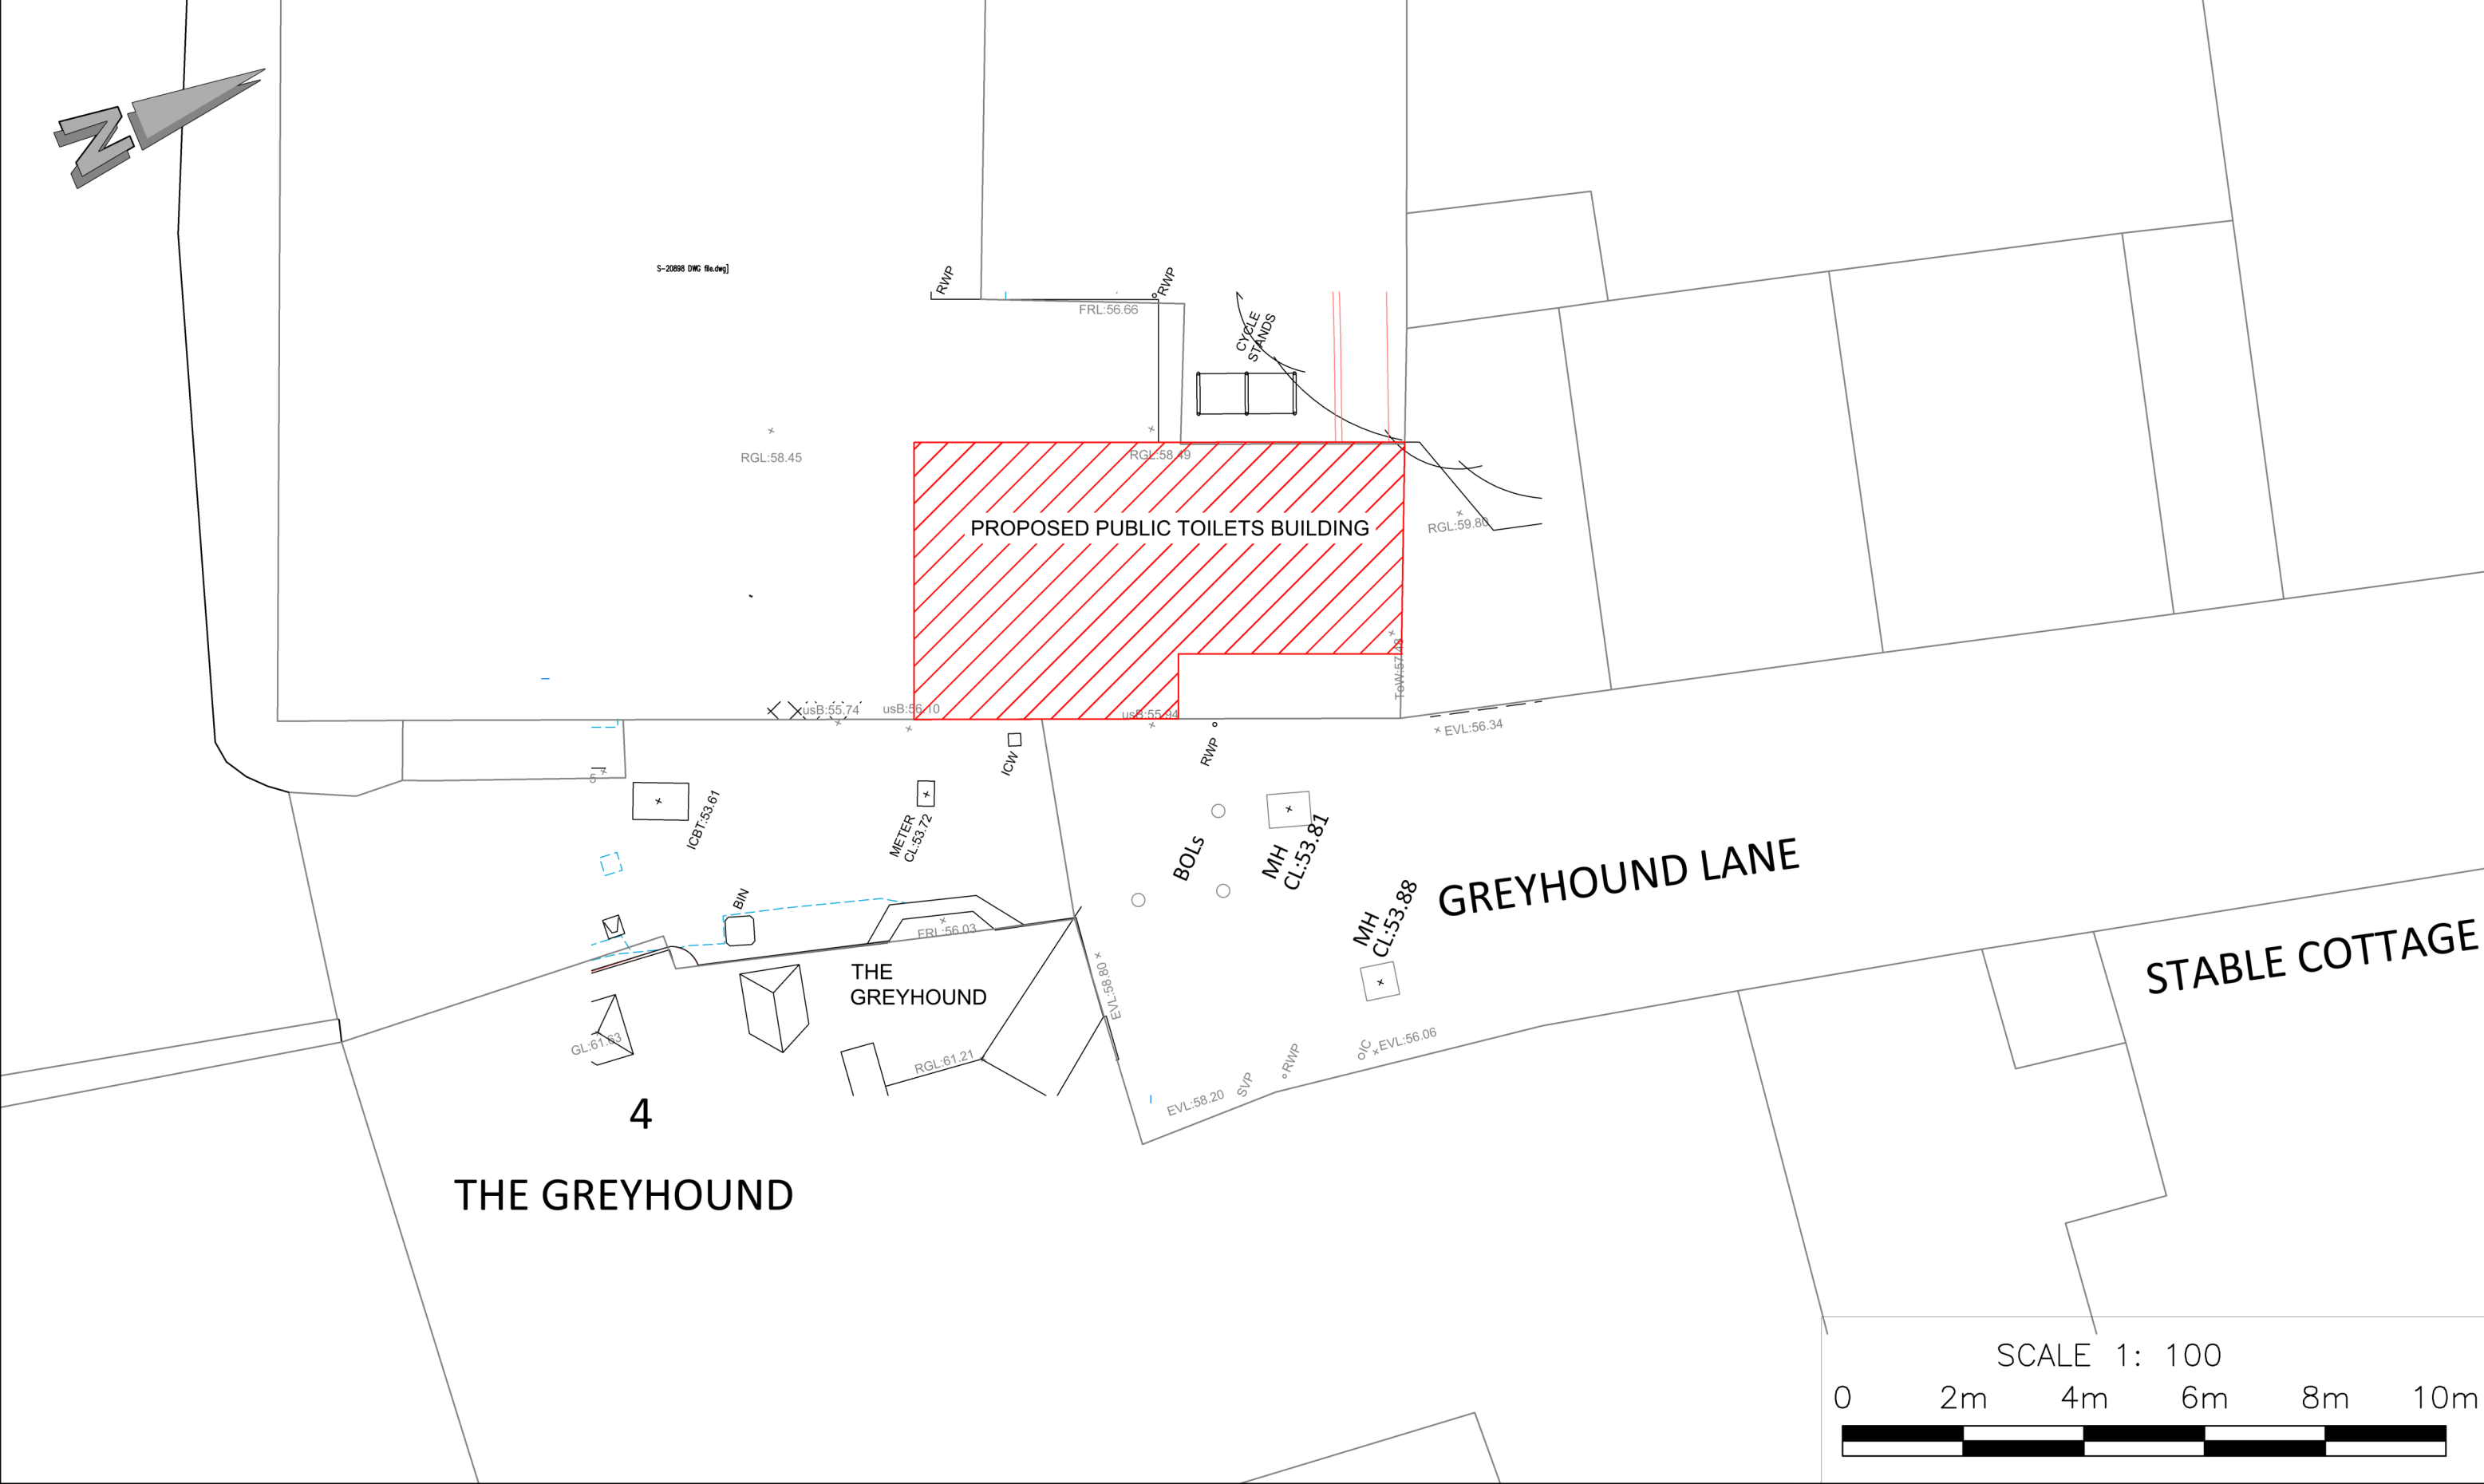

Revision Schedule				STATUS	DRWN BY	DATE	PROJECT	
Revision Number	Revision Description	Revision Date		CONSTRUCTION	AH	03/08/26	PROPOSED REFURBISHMENT OF PUBLIC TOILET	
				CLIENT	CHKD BY	DATE	DWG TITLE	
				WILTON TOWN COUNCIL	CHK		PROPOSED SITE LAYOUT	
				SCALE	DRAWING No		REV	
				1:100@ A3	C2000-PSL01		1	