




©2020 Cellnex
All rights reserved. No part of this publication may be reproduced, stored in a retrieval system or transmitted in any form or by any means (Electronic, Mechanical, Photocopying, Recording or otherwise), without the prior written consent of the Company.

NOTES

BASED UPON ORDNANCE
SURVEY DIGITAL DATA
WITH THE PERMISSION OF
THE CONTROLLER OF HIS
MAJESTY'S STATIONERY
OFFICE, © CROWN
COPYRIGHT. LICENCE NO.
AC0000806982

O.S. LANDRANGER MAP
No. 014

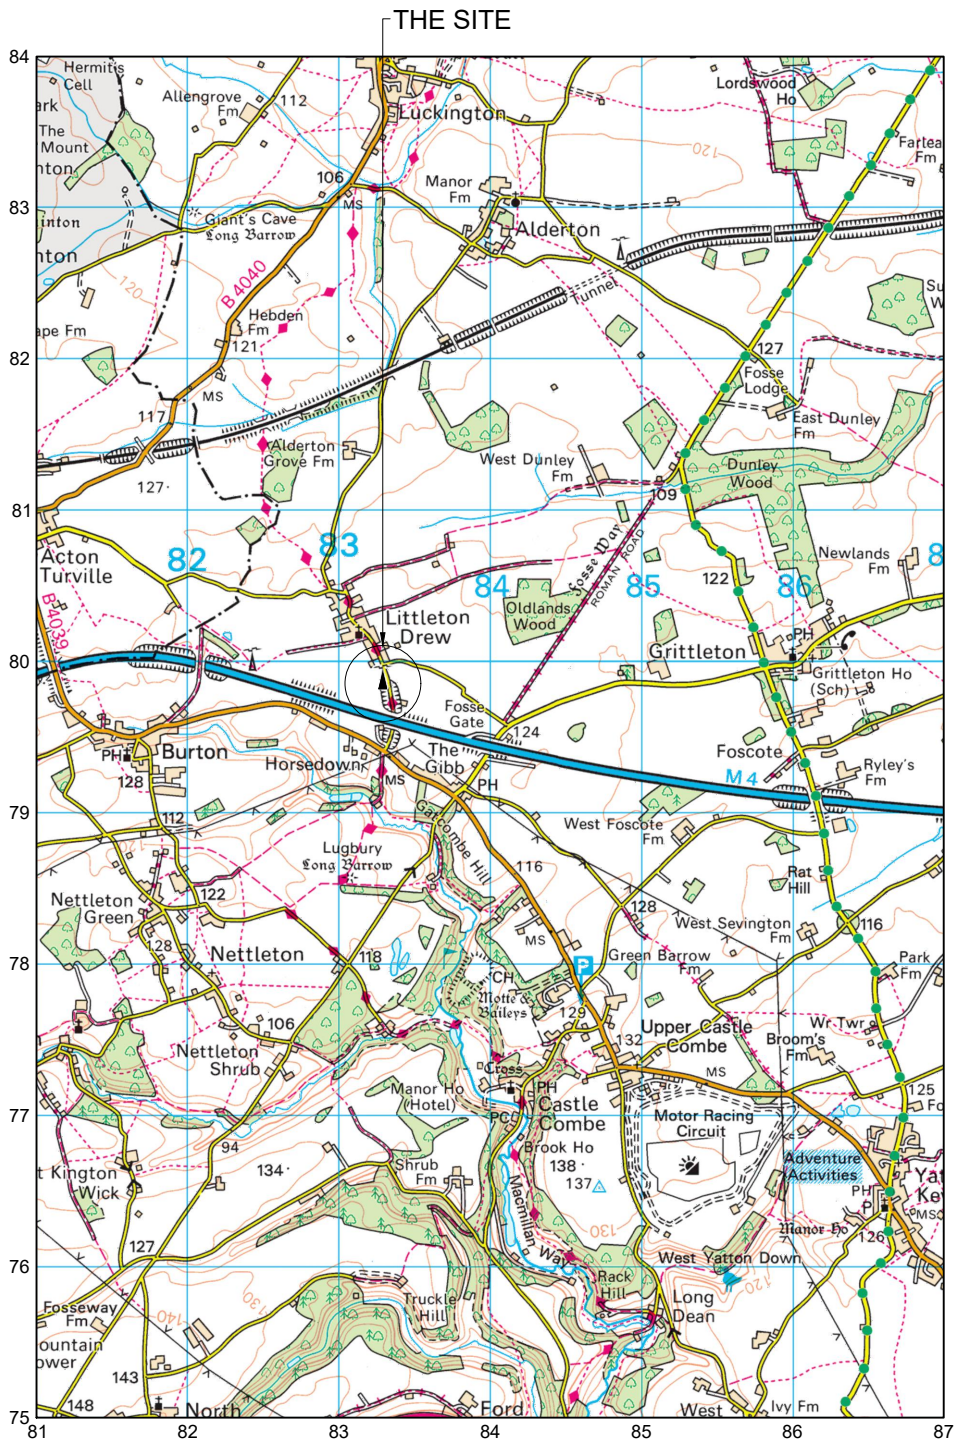

LOCATION PLAN
SCALE 1:50,000



LOCATION PLAN
SCALE 1:2500

ISS	REVISION	DATE	DRN	APP
2	COL-MOD-UK-0010043 LOCATION PLAN	26-07-26	WHP	8ED
1	COM-0024754 Location Plan	17/05/23	DAL	DAL

cellnex
driving telecom connectivity
CELLNEX UK
R+, 4TH FLOOR, 2 BLA GRAVE STREET, READING, RG1 1AZ
Tel. 020 4526 8553

SITE No **UK-WI-007923**
LITTLETON DREW
MRS ADAMS FIELD
LITTLETON DREW
CHIPPENHAM
WILTSHIRE
SN14 7NF

NGR **ST 83314 79847**
OS GRID **383314 179847**

TITLE
LOCATION PLAN

SCALE	SEE DRAWING
DRAWN	DAL 12/05/23
APPROVED	8ED 26-07-26

DRG No.	Sheet 1 of 1	Rev
UKWI007923-00-004-ML002		2