


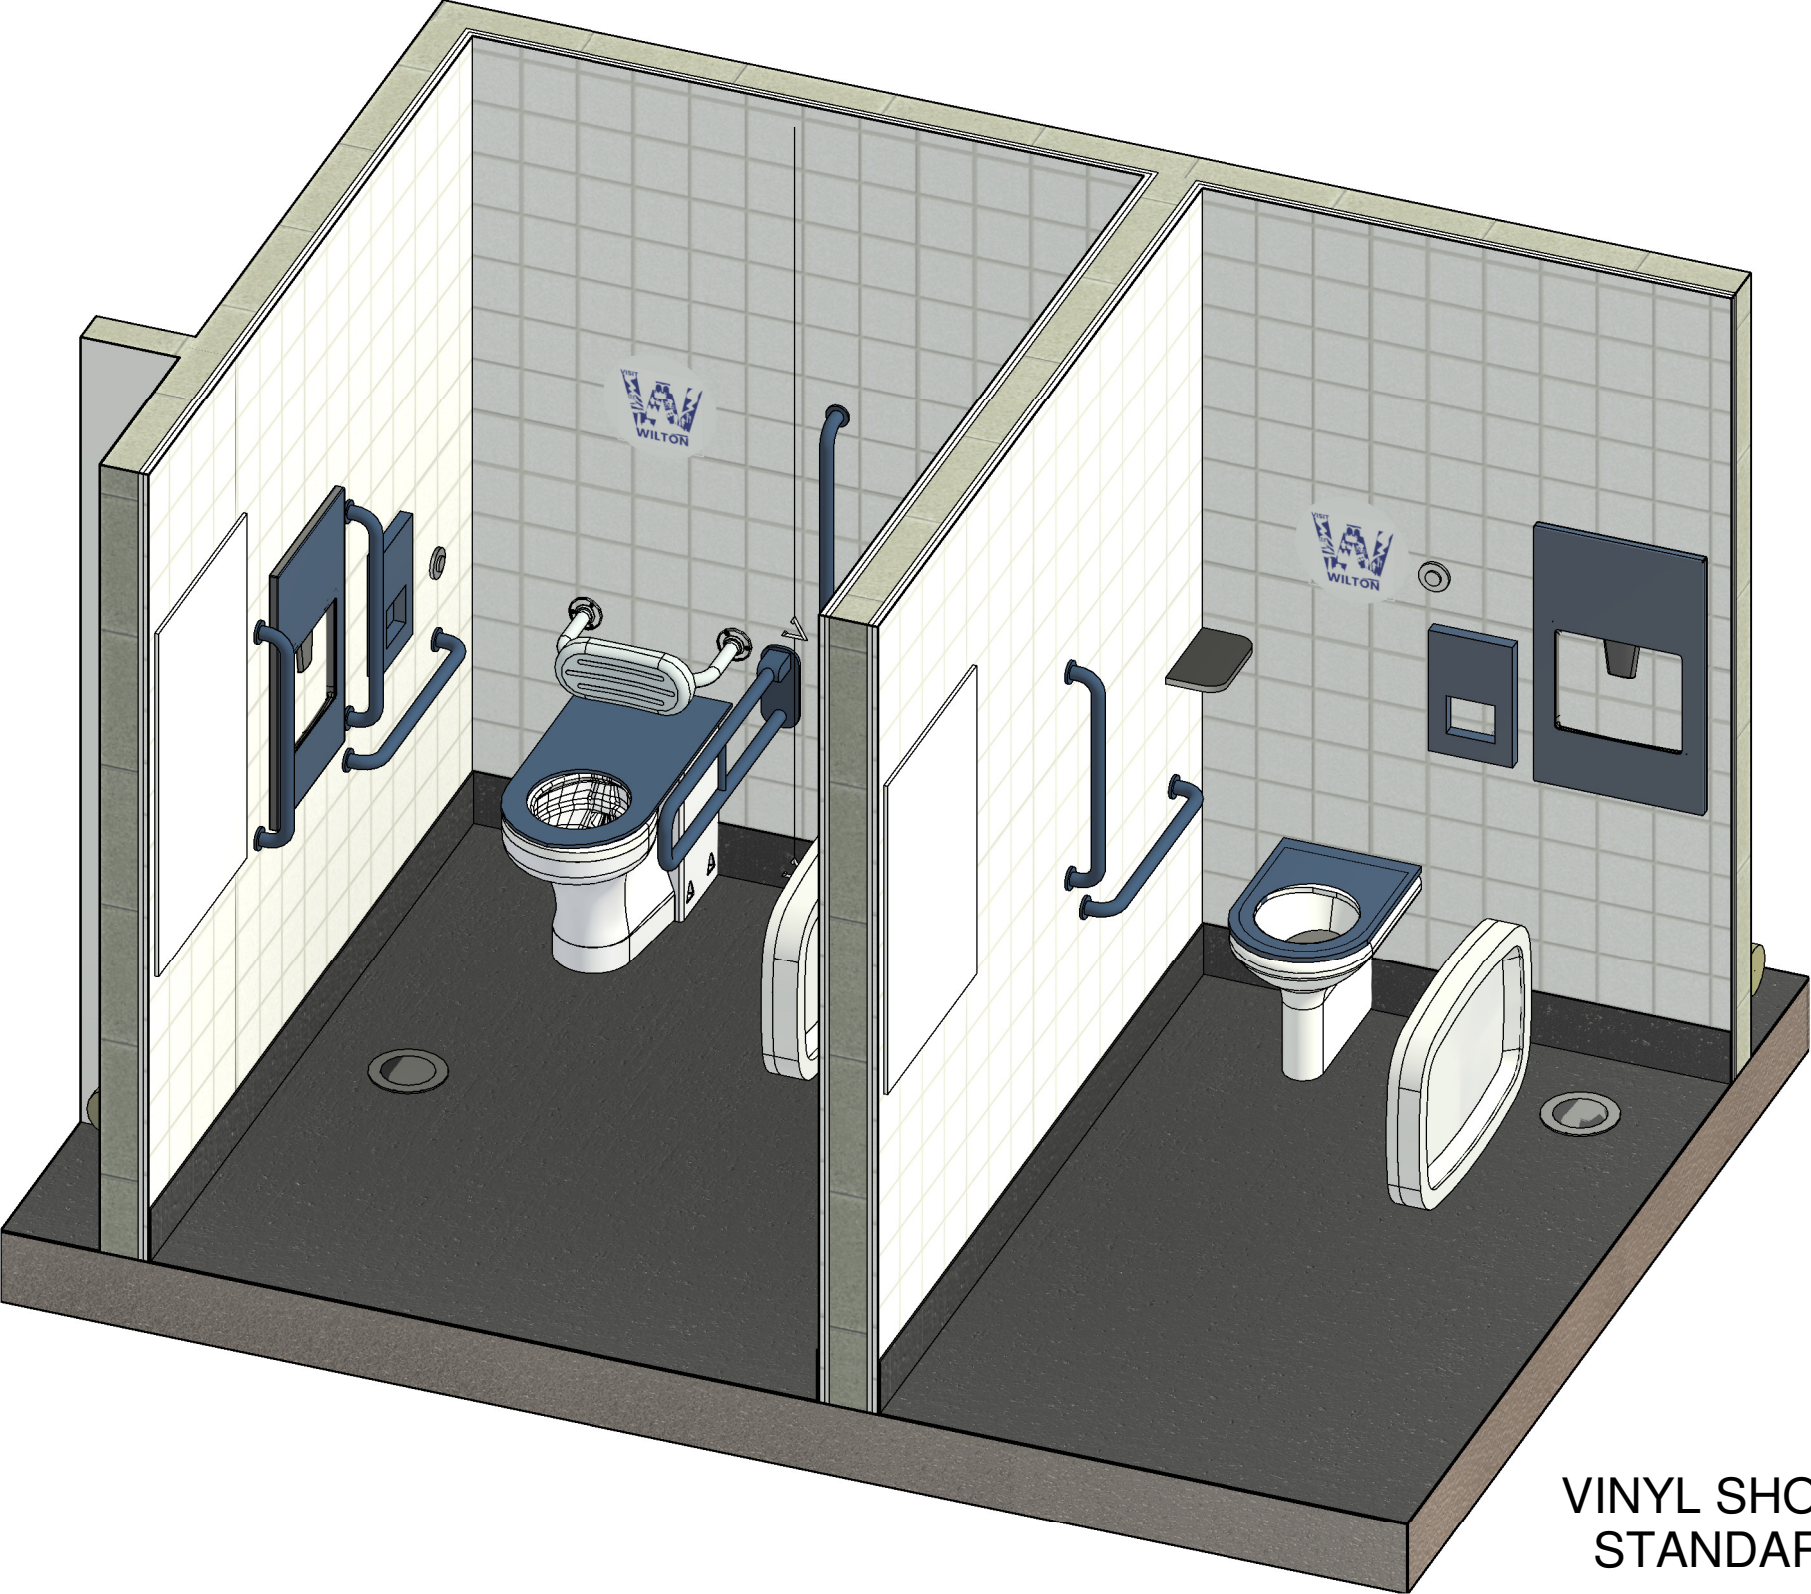

VINYL SHOWN AS POLYSAFE
STANDARD TWLIGHT 4490

Revision Schedule		
Revision Number	Revision Description	Revision Date
1	FISRT ISSUE	05/06/26



STATUS CONSTRUCTION	DRWN BY AH	DATE 28/05/26	PROJECT PROPOSED REFURBISHMENT OF PUBLIC TOILET	
	CLIENT WILTON TOWN COUNCIL	CHKD BY Checker	DATE	DWG TITLE INTERNAL CUBICLE ISOMETRIC (TWLIGHT)
	SCALE @ A3		DRAWING No C2000 -006.1 01	