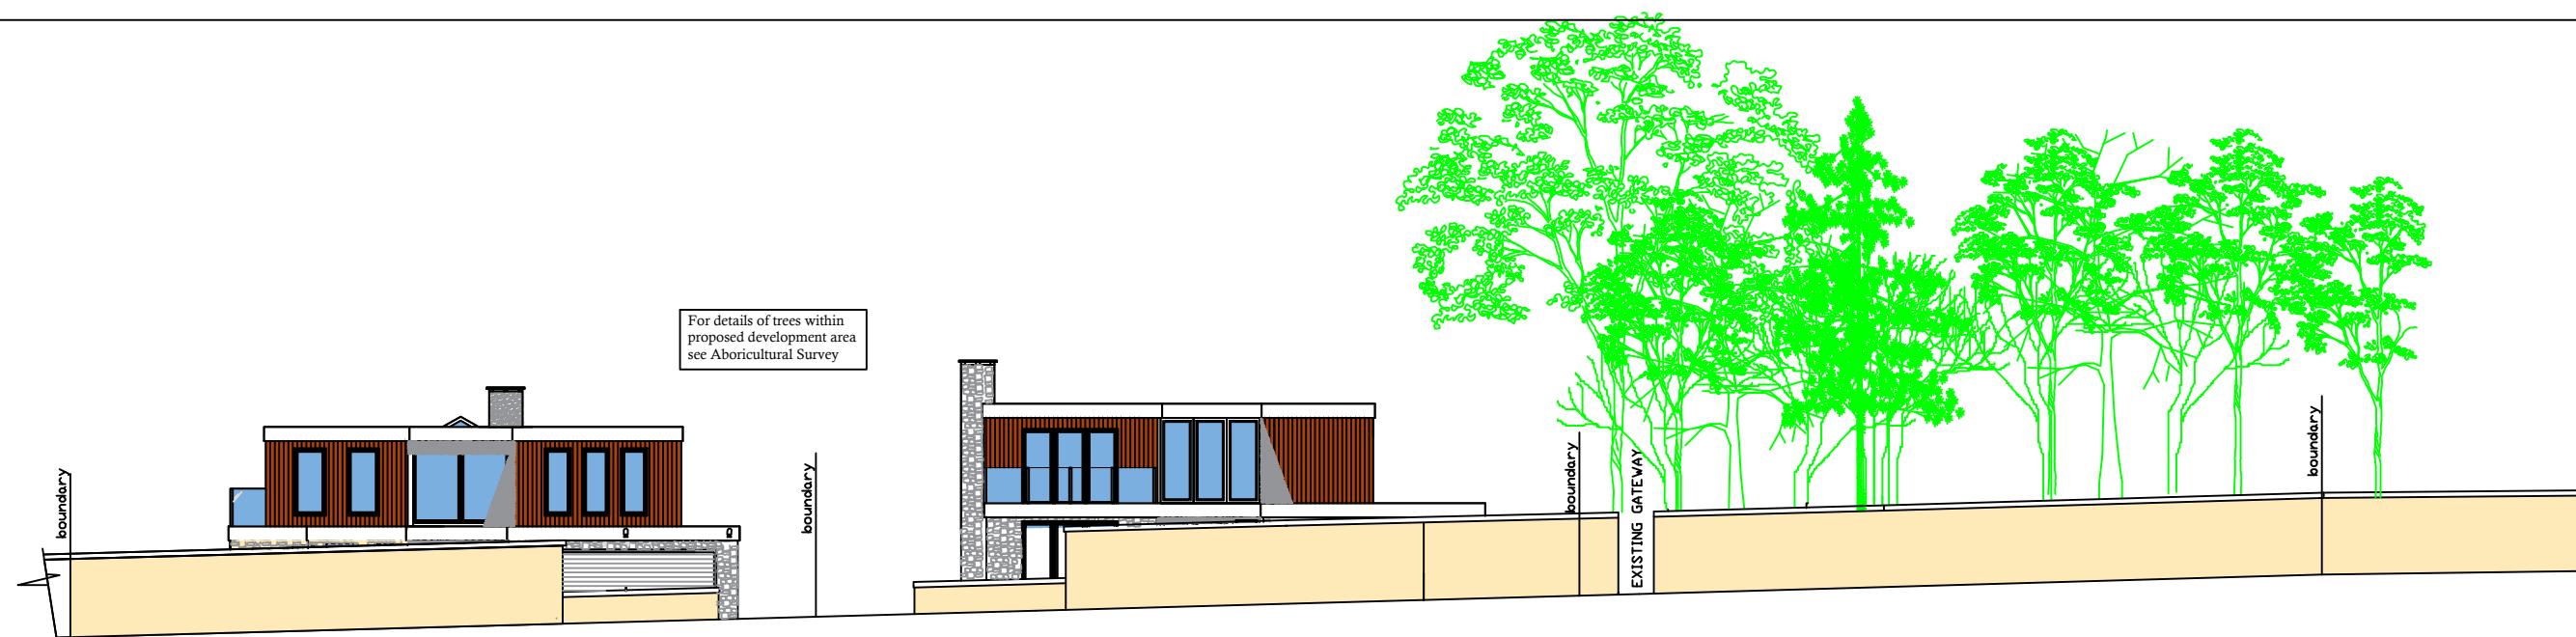
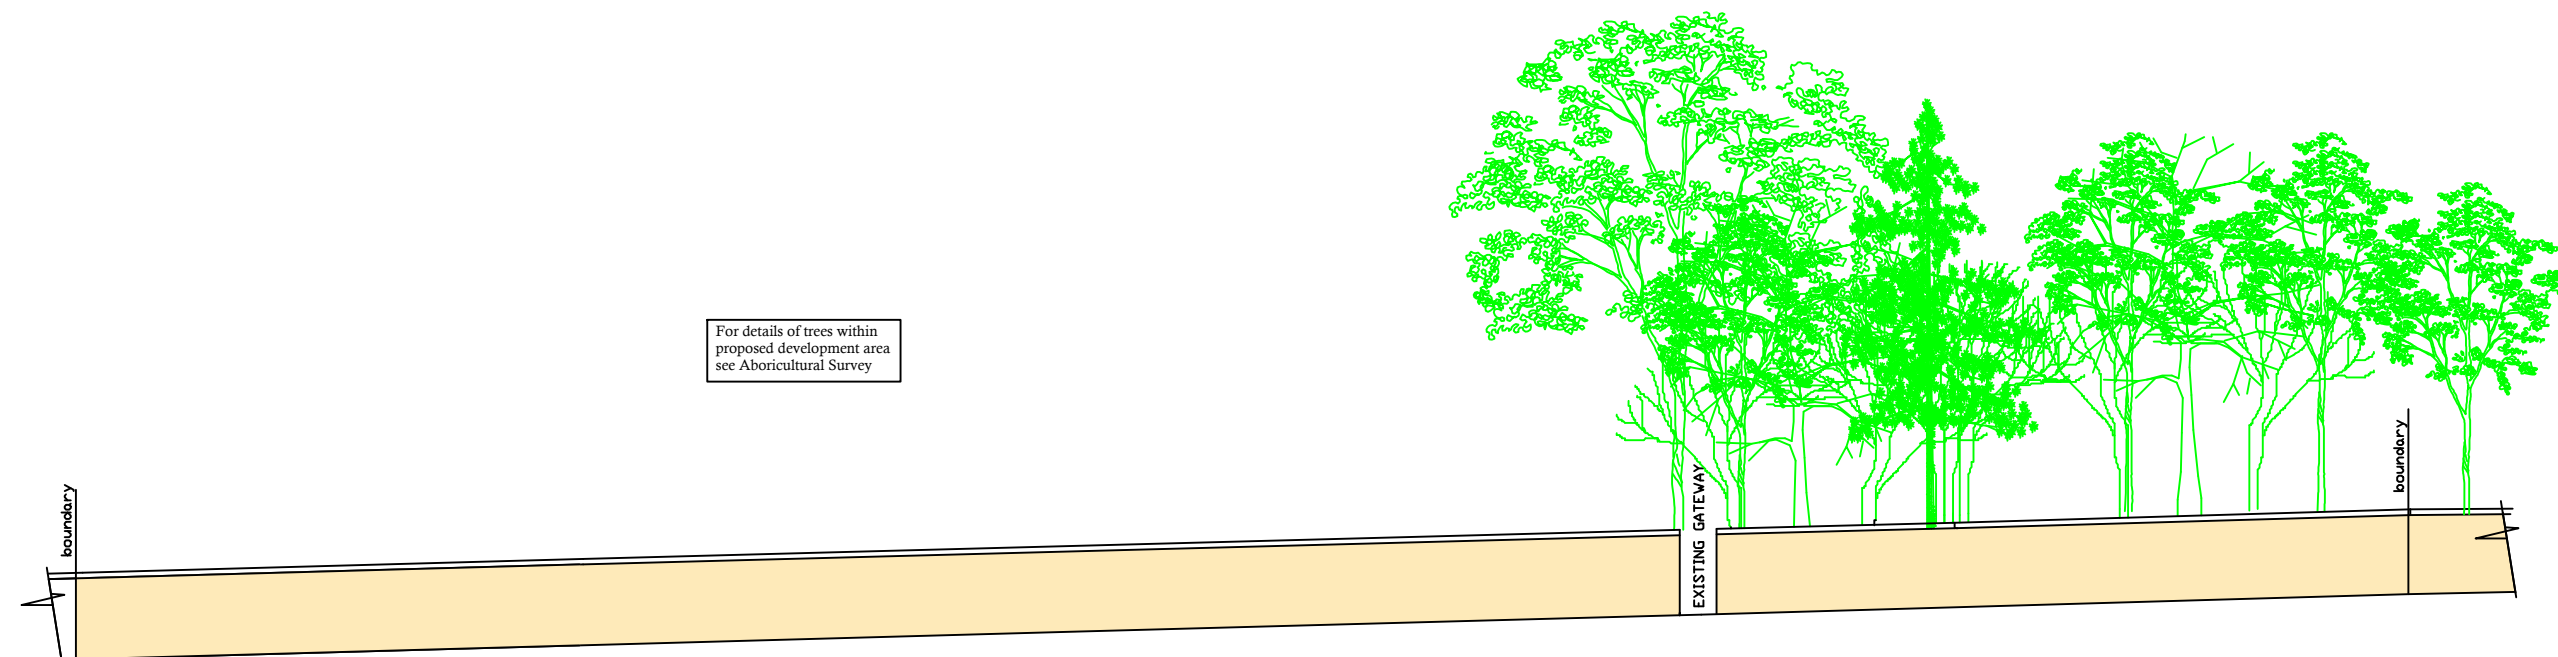


|   |                                      |                  |            |                      |
|---|--------------------------------------|------------------|------------|----------------------|
| A   | Now Single                           | -Shared entrance | GBL        | 18-16                |
| REV   | DESCRIPTION                          |                  |            | BY DATE              |
| Mr G. Lewis & Mrs L. Payne                                                                                                |                                      |                  |            |                      |
| © UNAUTHORISED COPYING OR USE IS NOT PERMITTED                                                                            |                                      |                  |            |                      |
| TITLE: Proposed New Dwellings at Land West of North Lodge,<br>Codford, Wiltshire BA12 0NJ FOR: - Mr G Lewis & Mrs L Payne |                                      |                  |            |                      |
| DRAWN:   | GBL                                  | DATE:            | 12-01-2023 | SCALE:<br>As Shown@A |
| DRG No:   | LISTED BUILDING CONSENT - ELEVATIONS |                  |            | REV: - A             |