


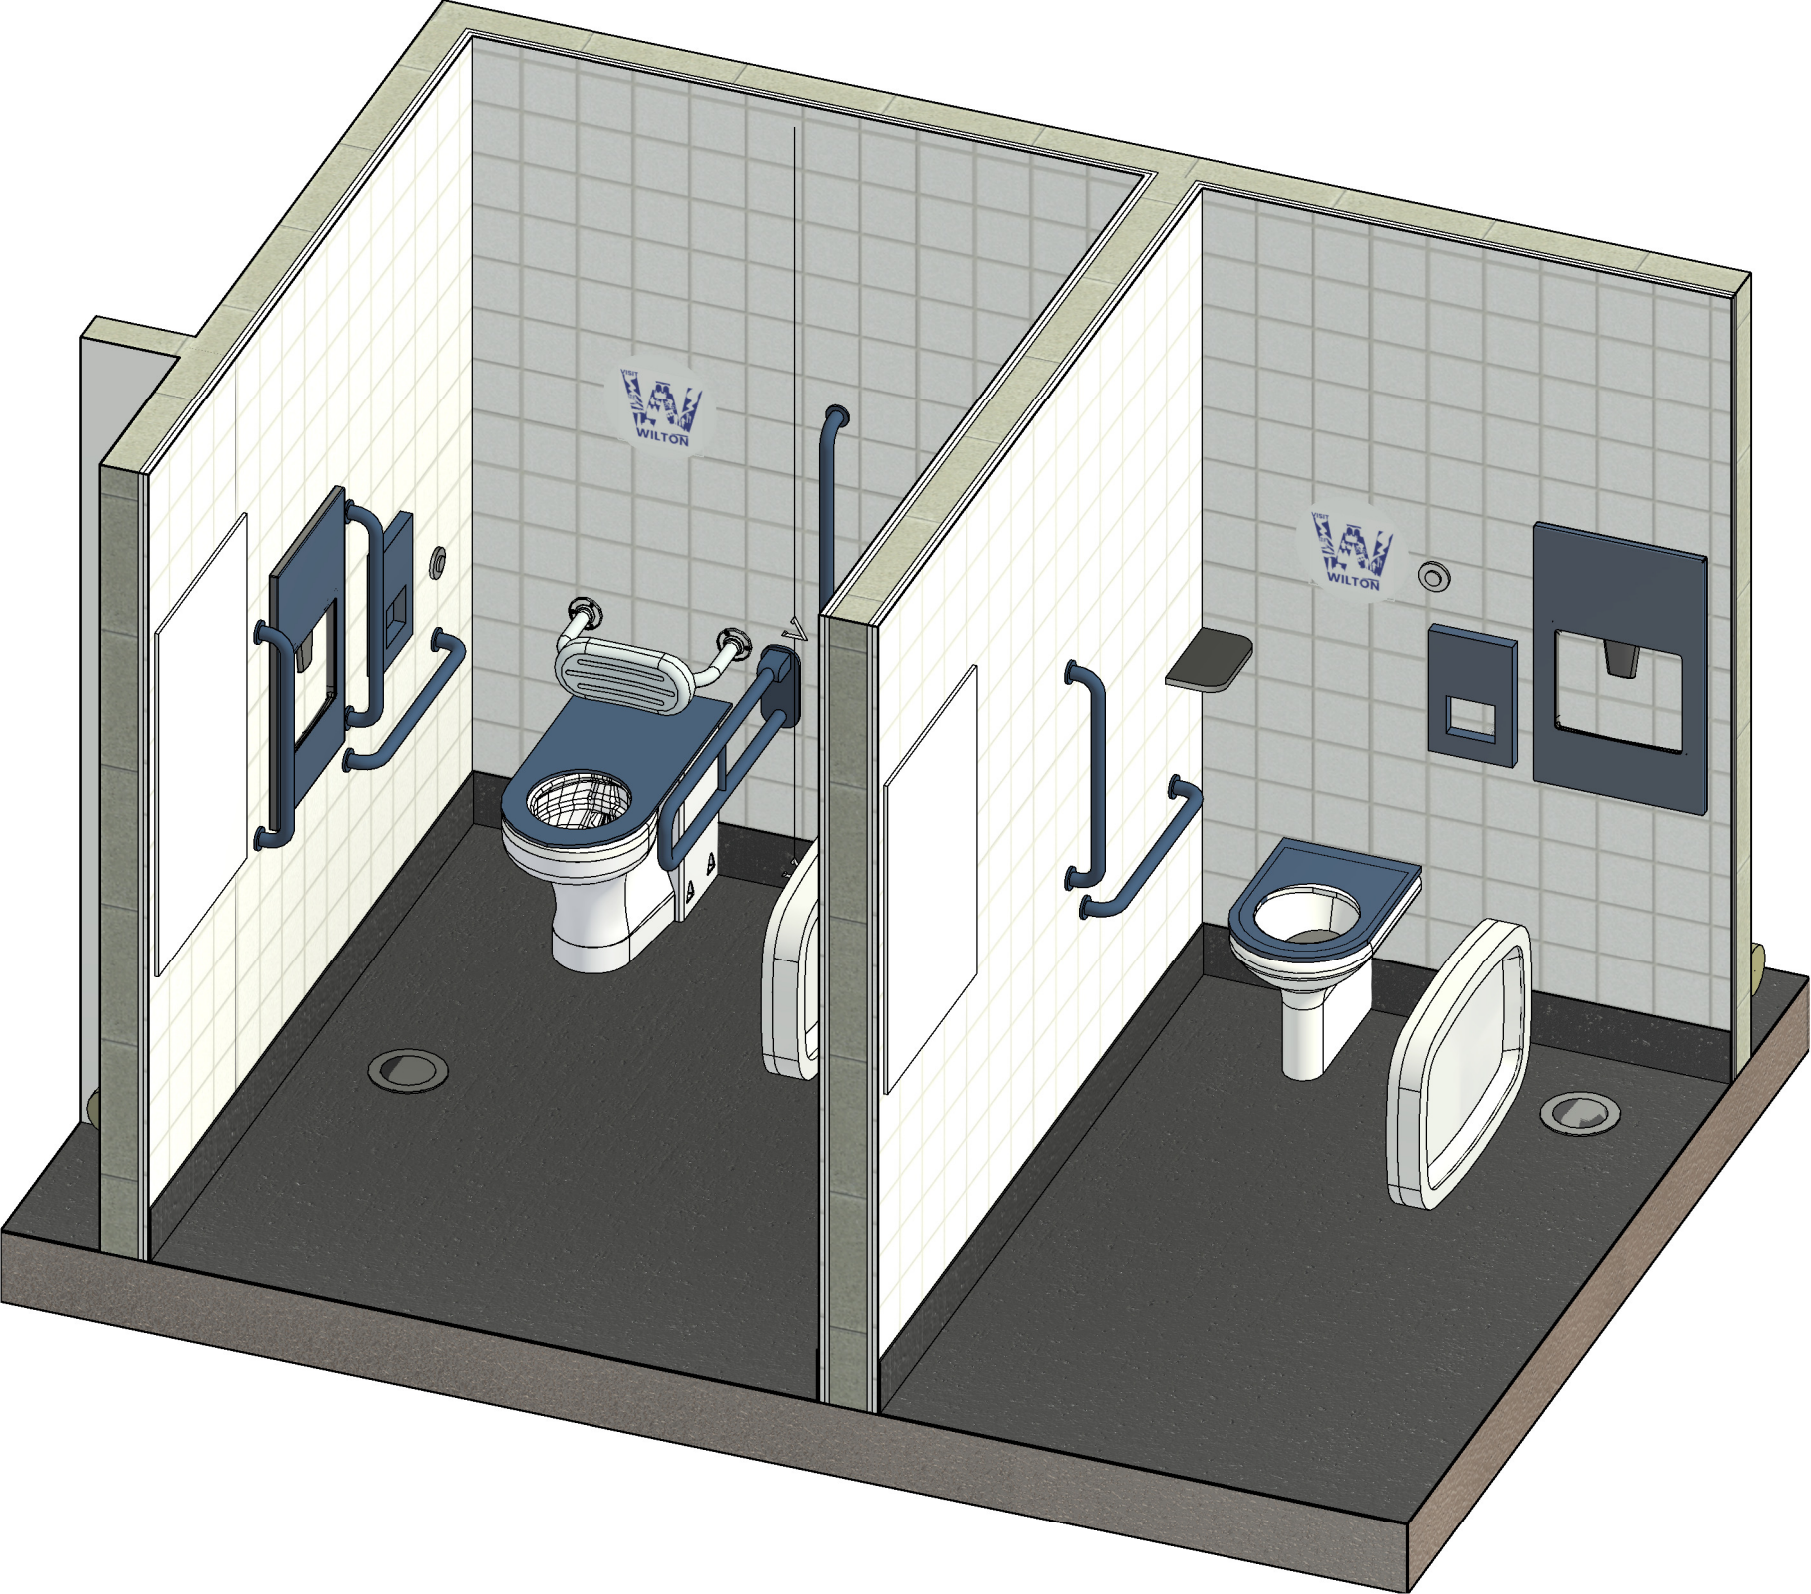

Revision Schedule		
Revision Number	Revision Description	Revision Date
1	FISRT ISSUE	05/06/26
2	SECOND ISSUE	21/06/26
3	THIRD ISSUE	01/07/26



STATUS
CONSTRUCTION

CLIENT
WILTON TOWN COUNCIL

DRWN BY
AH

CHKD BY
Checker

SCALE
@ A3

PROJECT
PROPOSED REFURBISHMENT OF PUBLIC TOILET

DWG TITLE
INTERNAL CUBICLE ISOMETRIC

DRAWING No
C2000 -006