
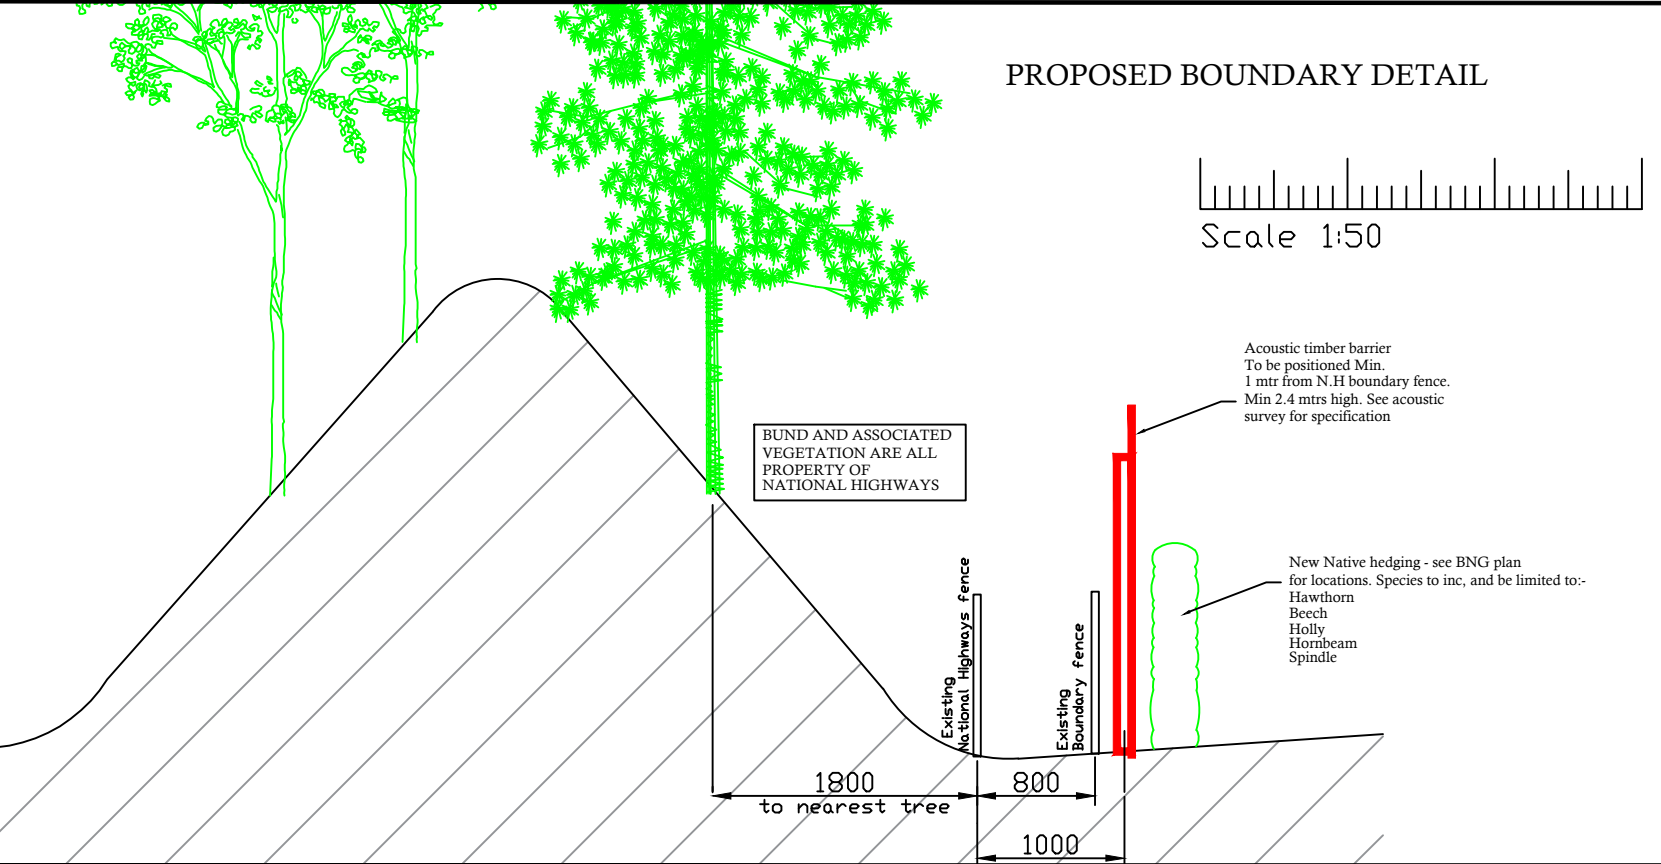


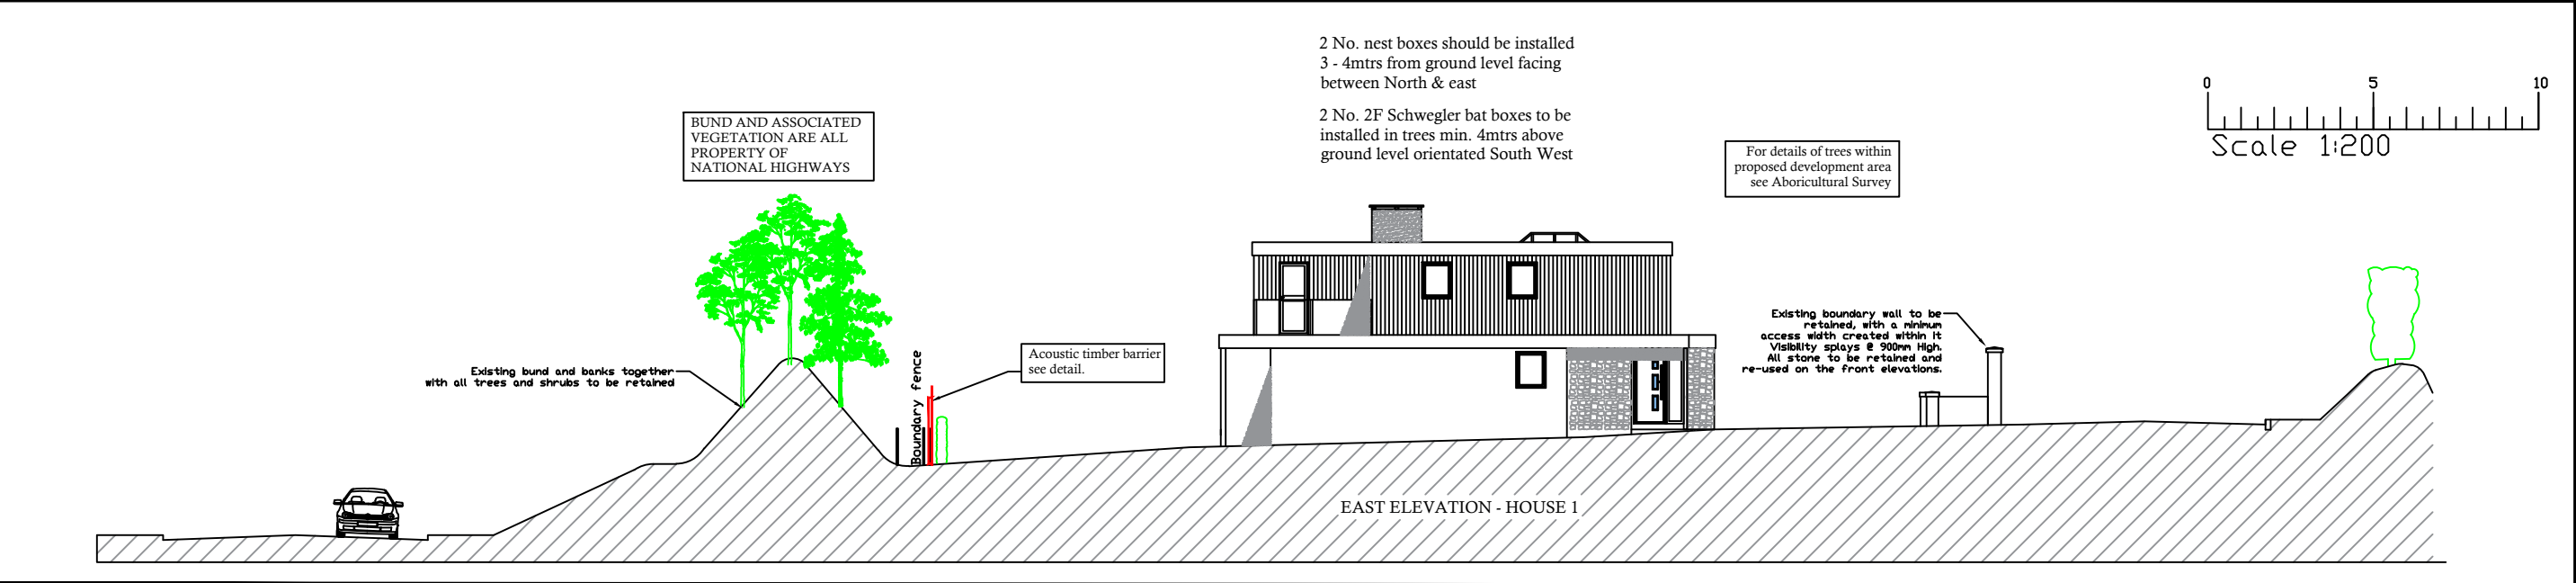

D	Entrance shows reduced wall at visibility splay	GBL	10-16-2023
C	PROPOSED BOUNDARY CLARIFIED	GBL	28-04-23
B	TREES POSITIONS UPDATED	GBL	12-02-23
A	NOTES REF VEGETATION AMENDED	GBL	28-11-24
REV	DESCRIPTION	BY	DATE
Mr G. Lewis & Mrs L. Payne			
© UNAUTHORISED COPYING OR USE IS NOT PERMITTED			
TITLE: Proposed New Dwellings at Land West of North Lodge, Codford, Wiltshire BA12 0NJ FOR:- Mr G Lewis & Mrs L Payne			
DRAWN:	GBL	DATE:	12-01-2023
SCALE:	As Shown@A3	REV:	- D
DRG No: SITE ELEVATIONS - EAST & WEST			