


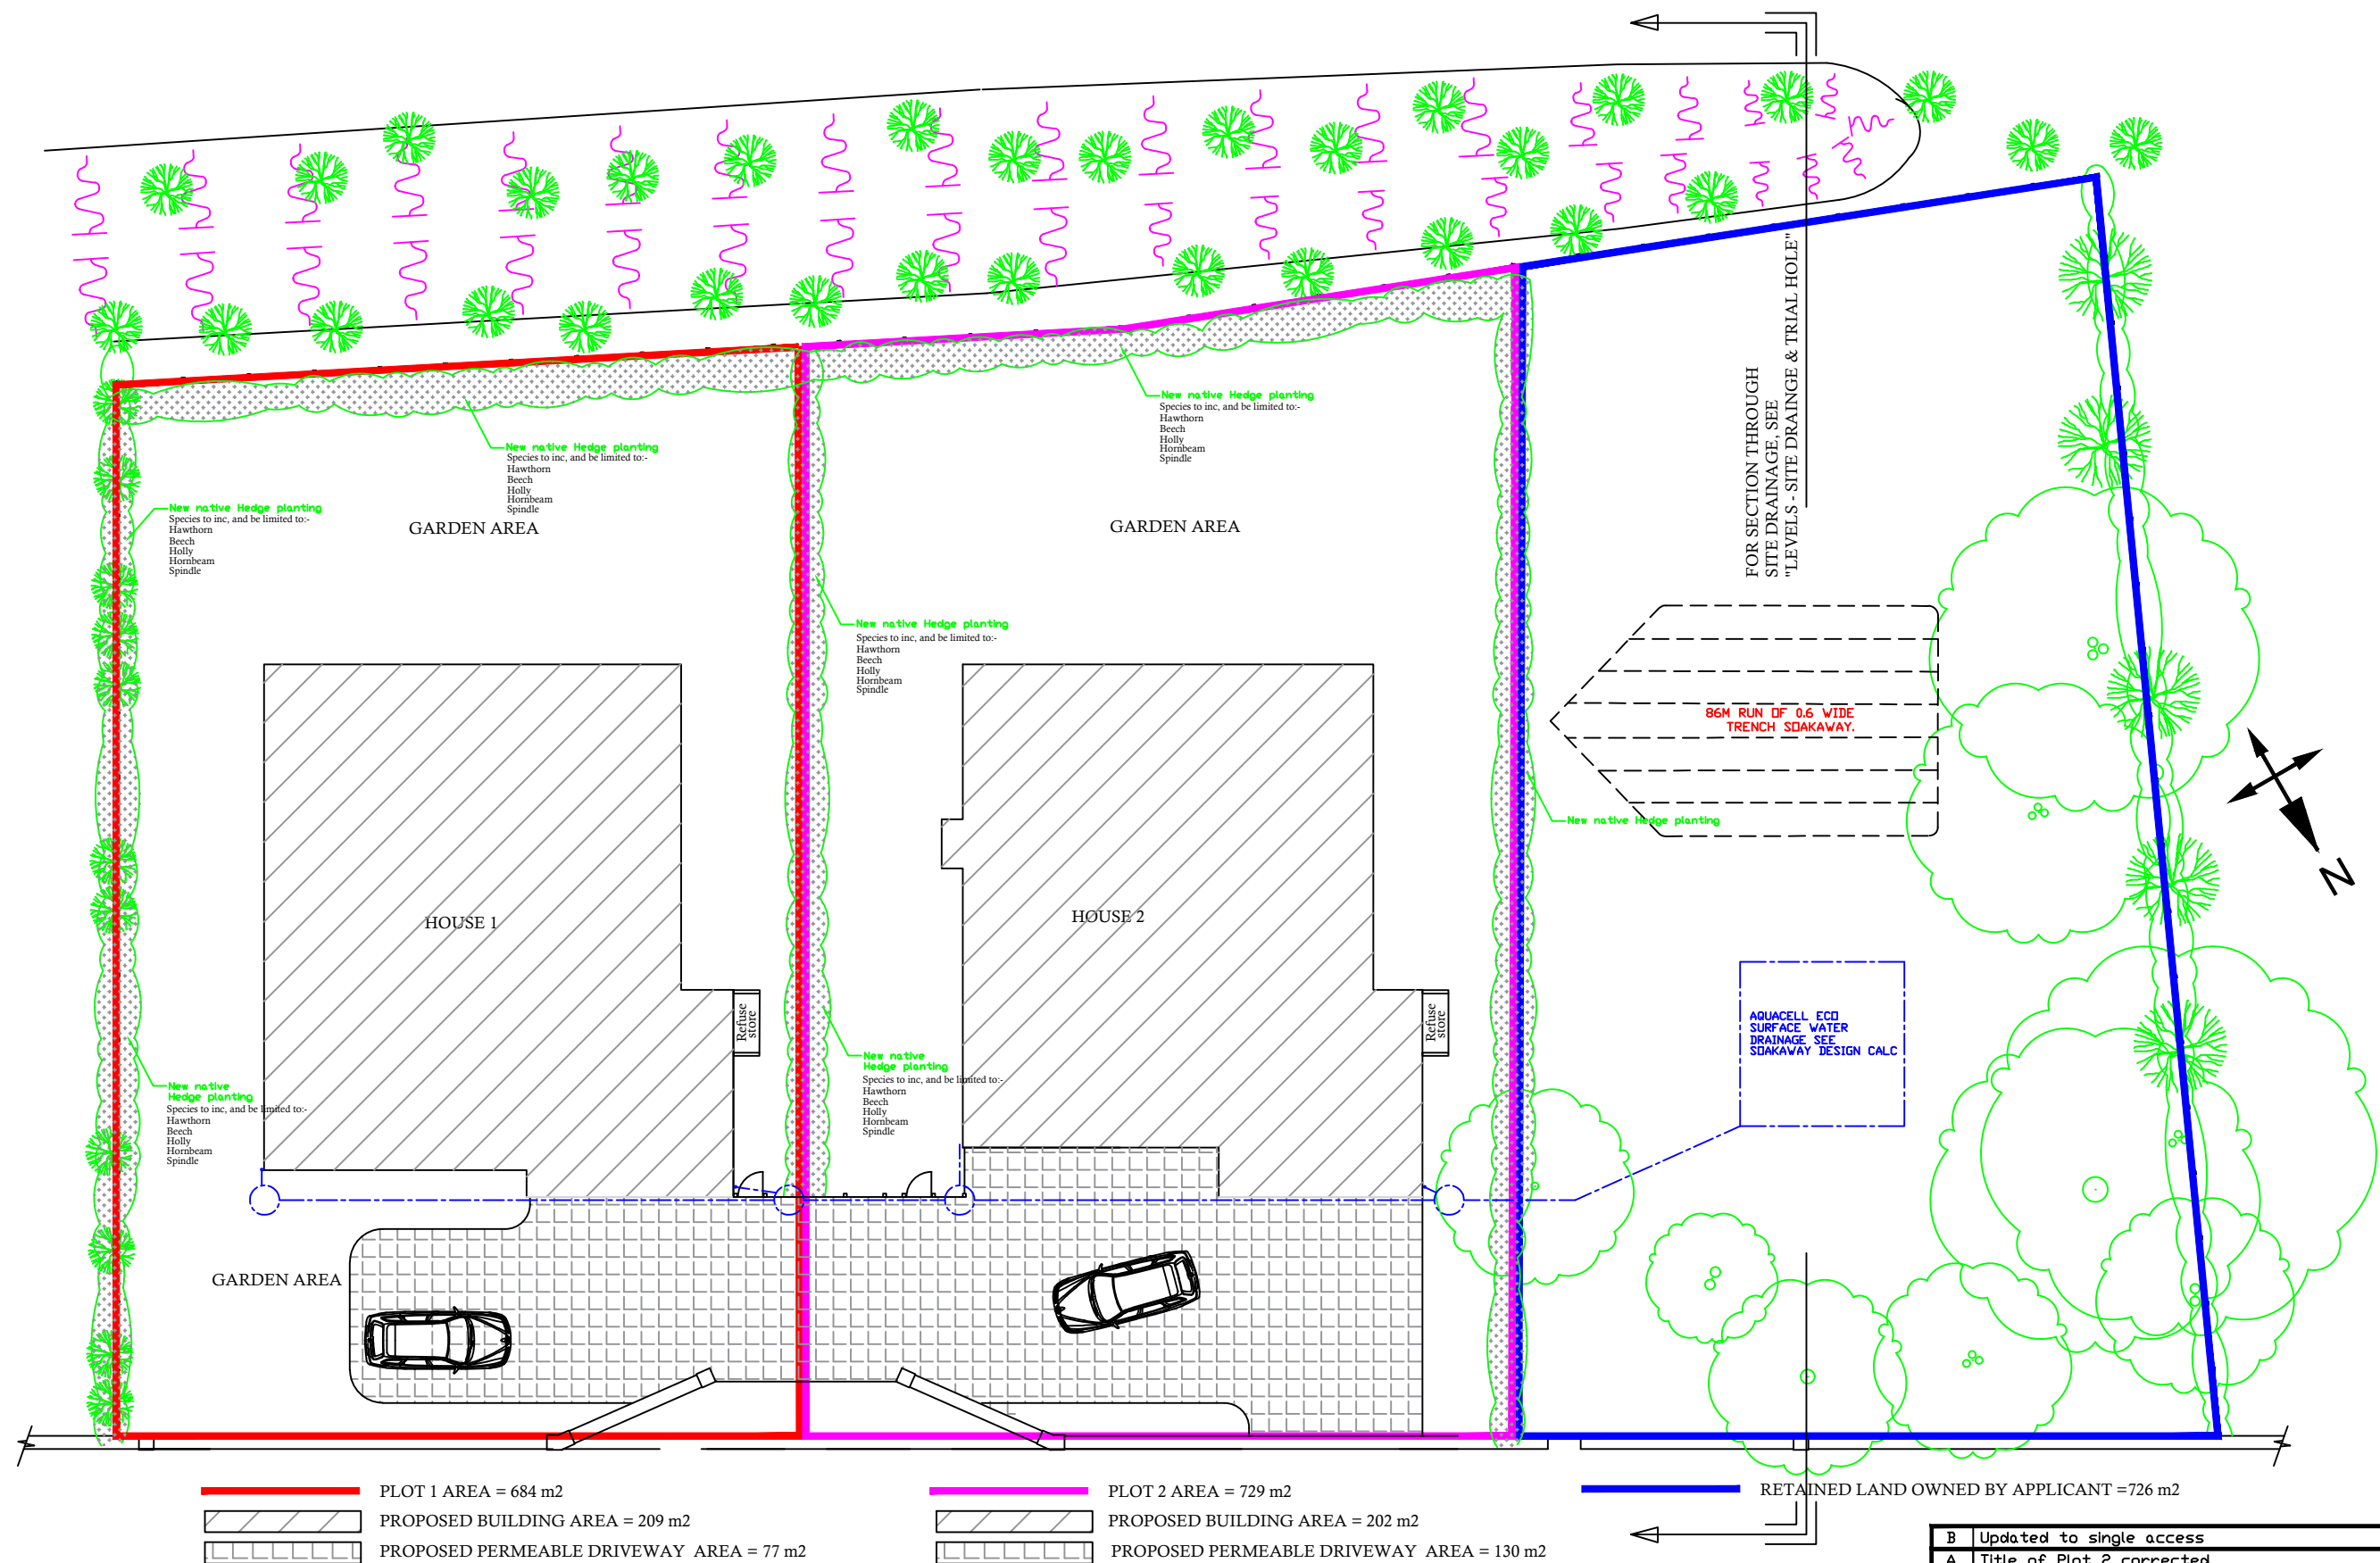

B	Updated to single access	GBL	10-10-2023
A	Title of Plot 2 corrected	GBL	3-10-2023
REV	DESCRIPTION	BY	DATE
Mr G. Lewis & Mrs L. Payne			
© UNAUTHORISED COPYING OR USE IS NOT PERMITTED			
TITLE: Proposed New Dwellings at Land West of North Lodge, Codford, Wiltshire BA12 0NJ FOR: - Mr G Lewis & Mrs L Payne			
DRAWN:	GBL	DATE:	12-01-2023
DRG No:	BNG METRIC PLAN	SCALE:	As Shown@A3
REV:	B		