
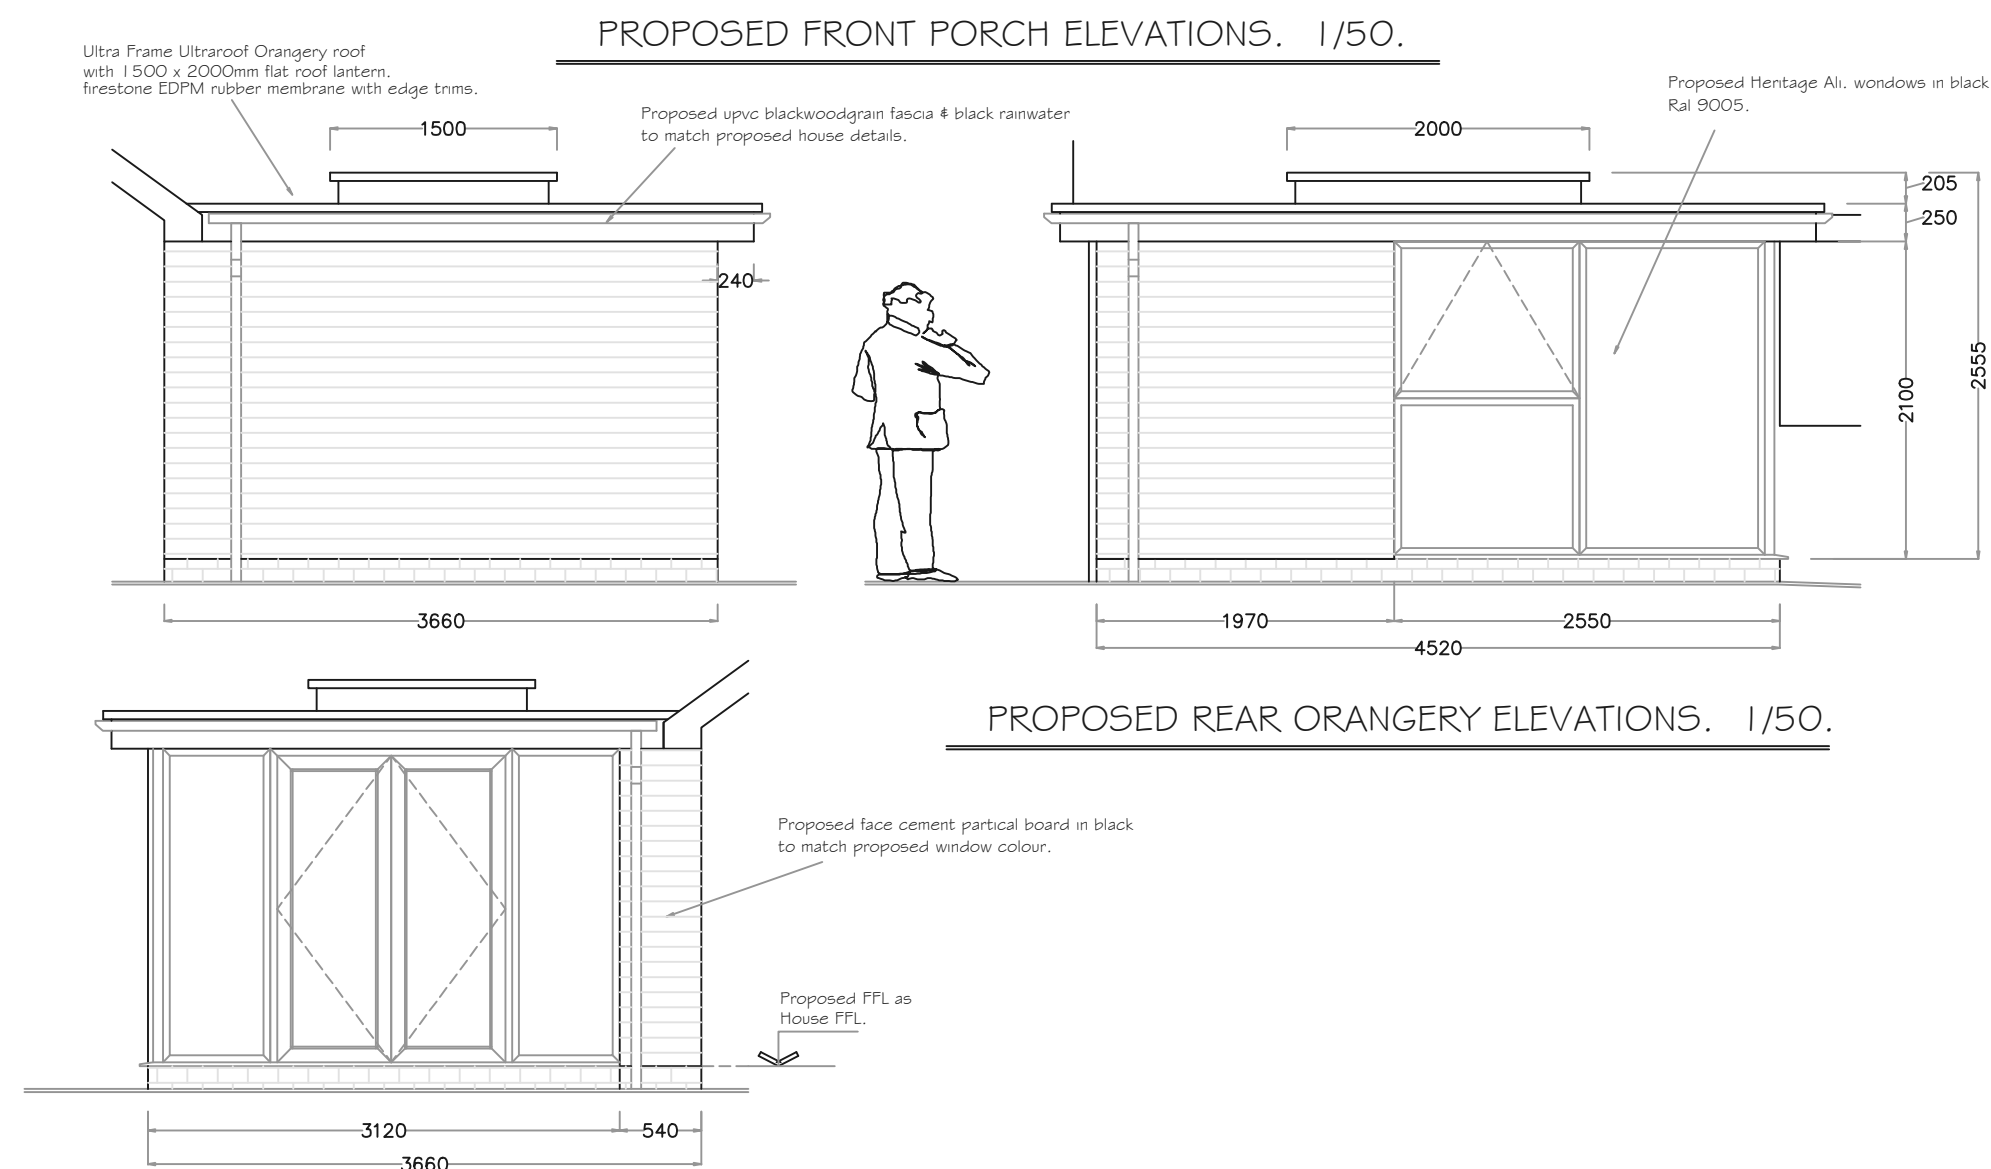
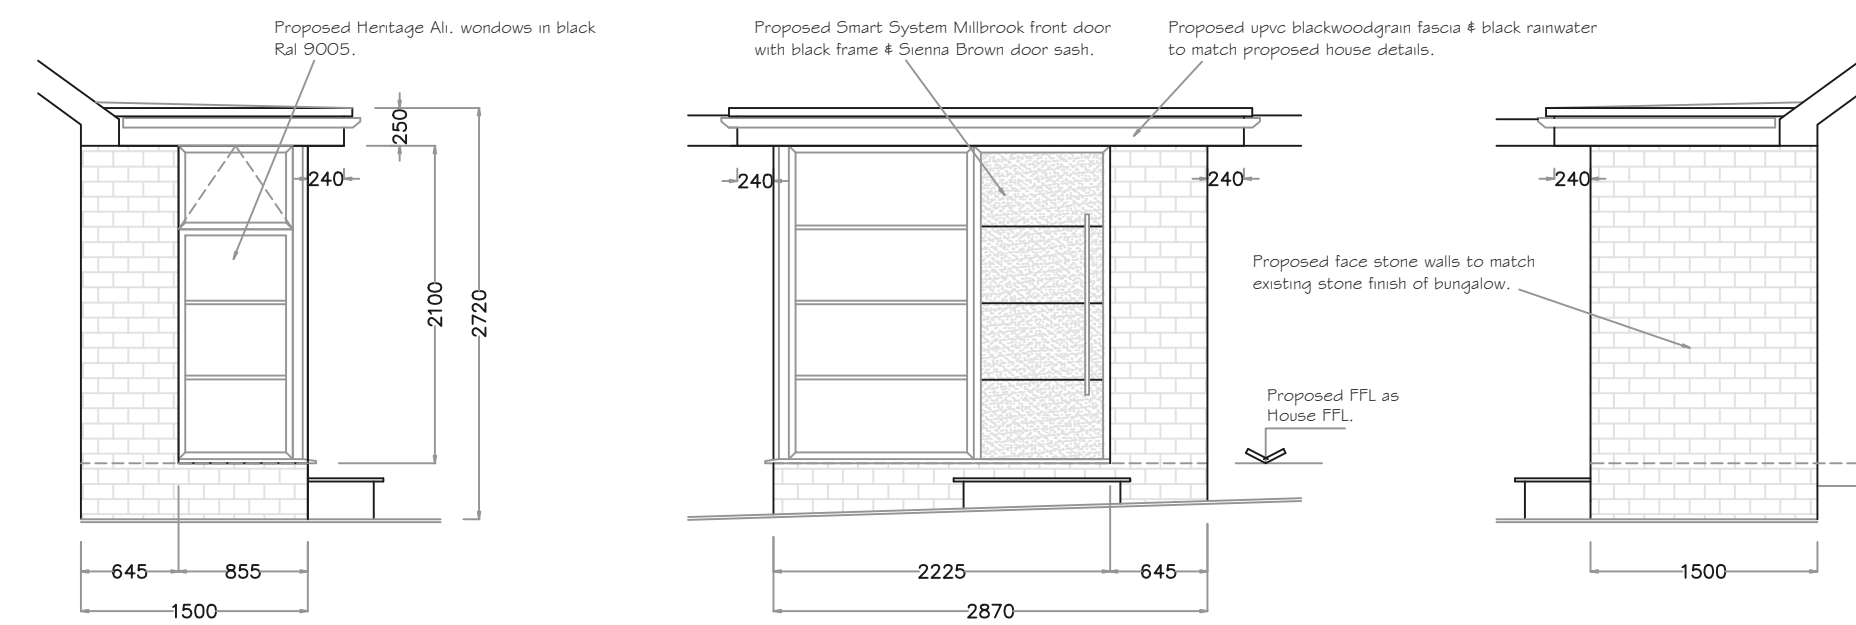
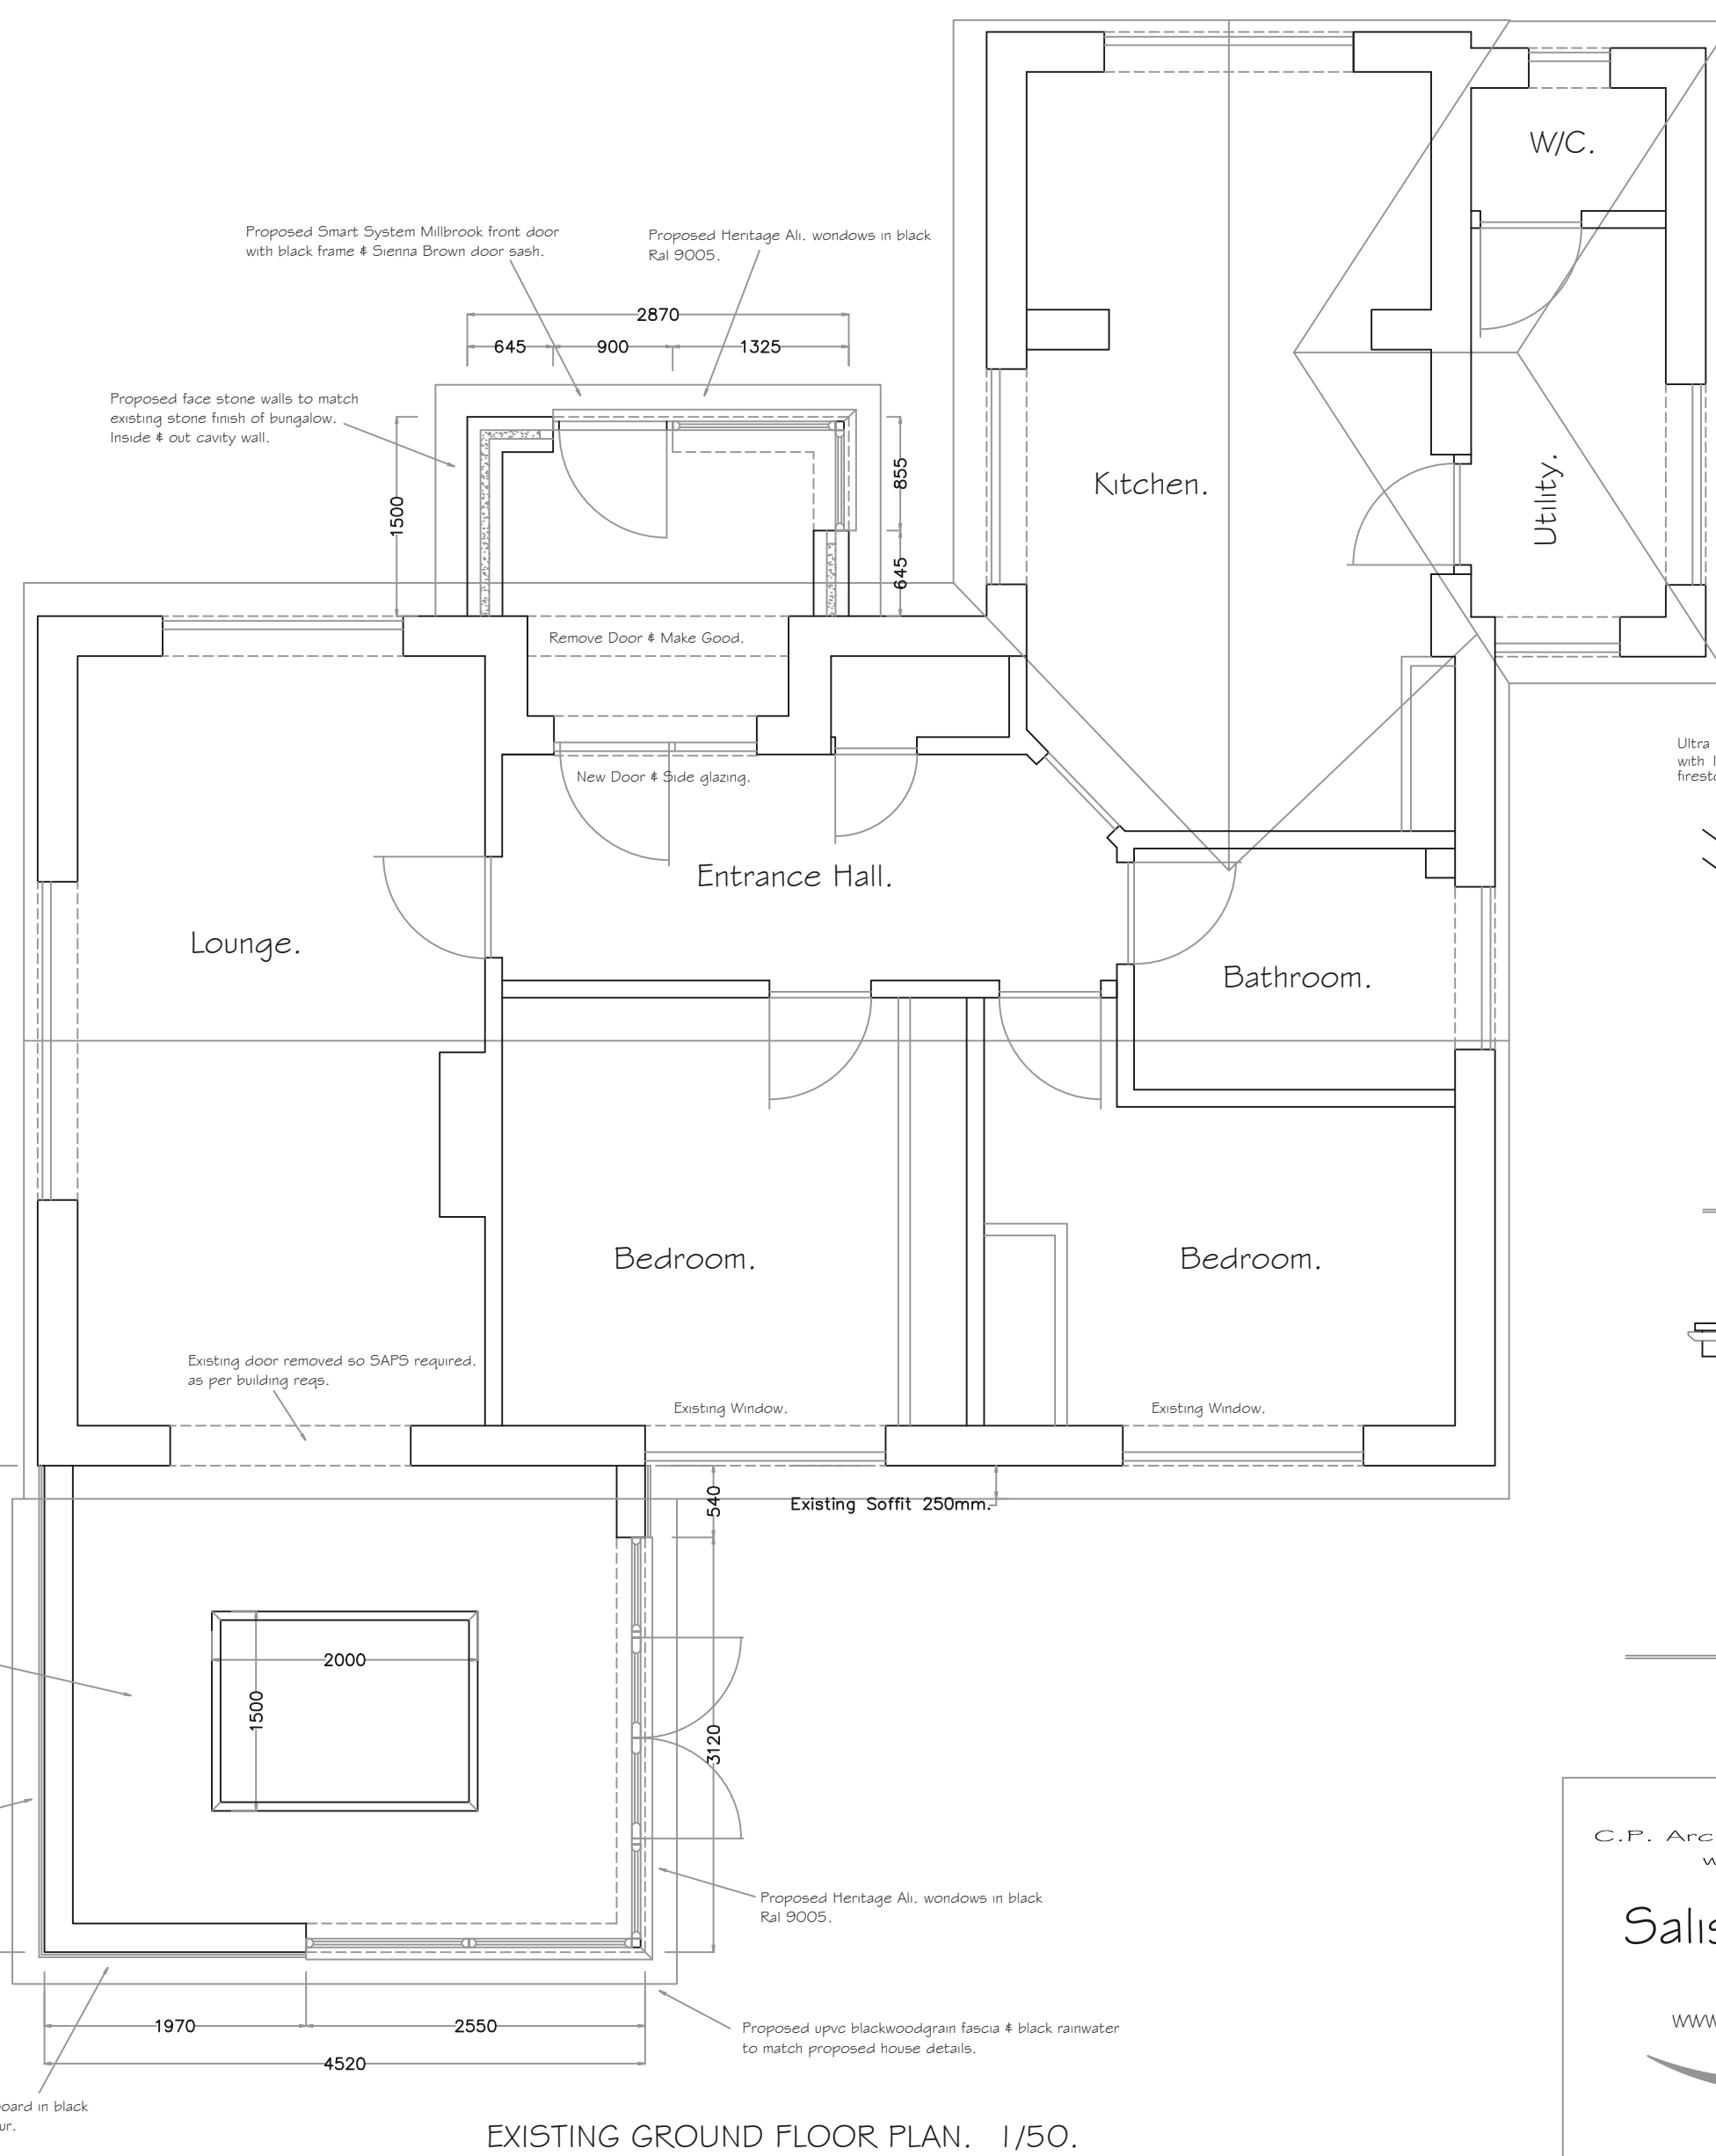
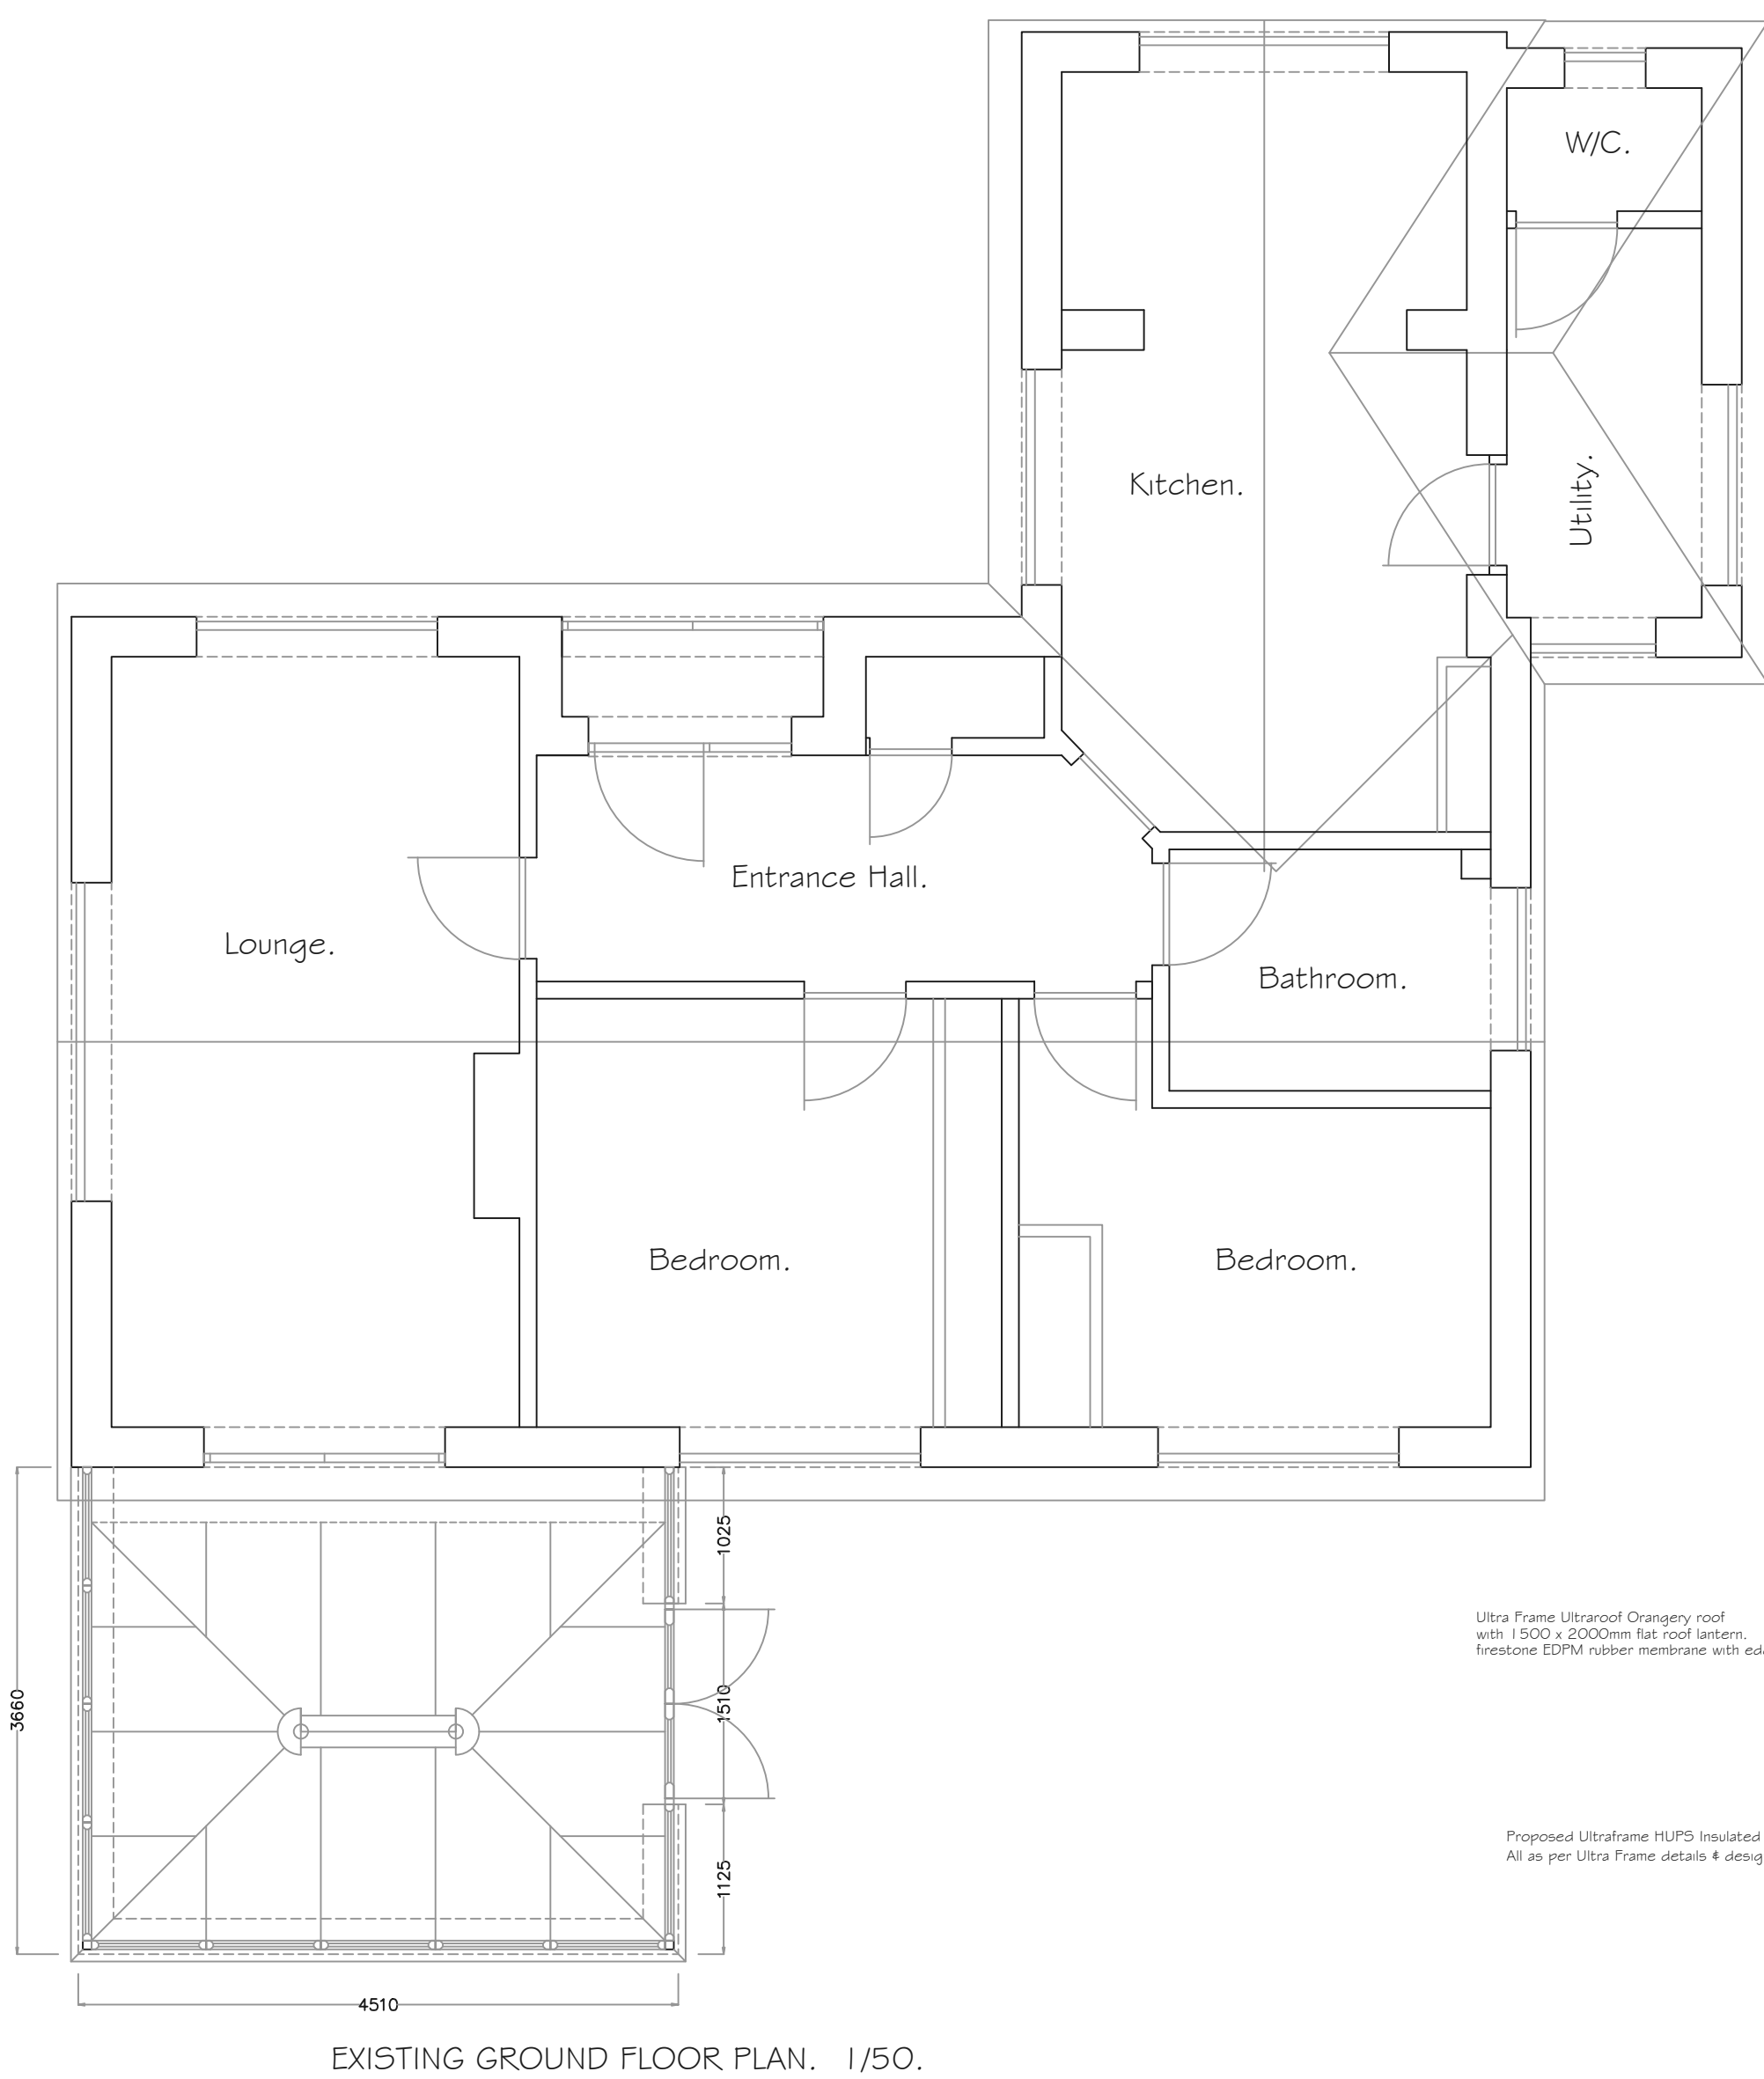


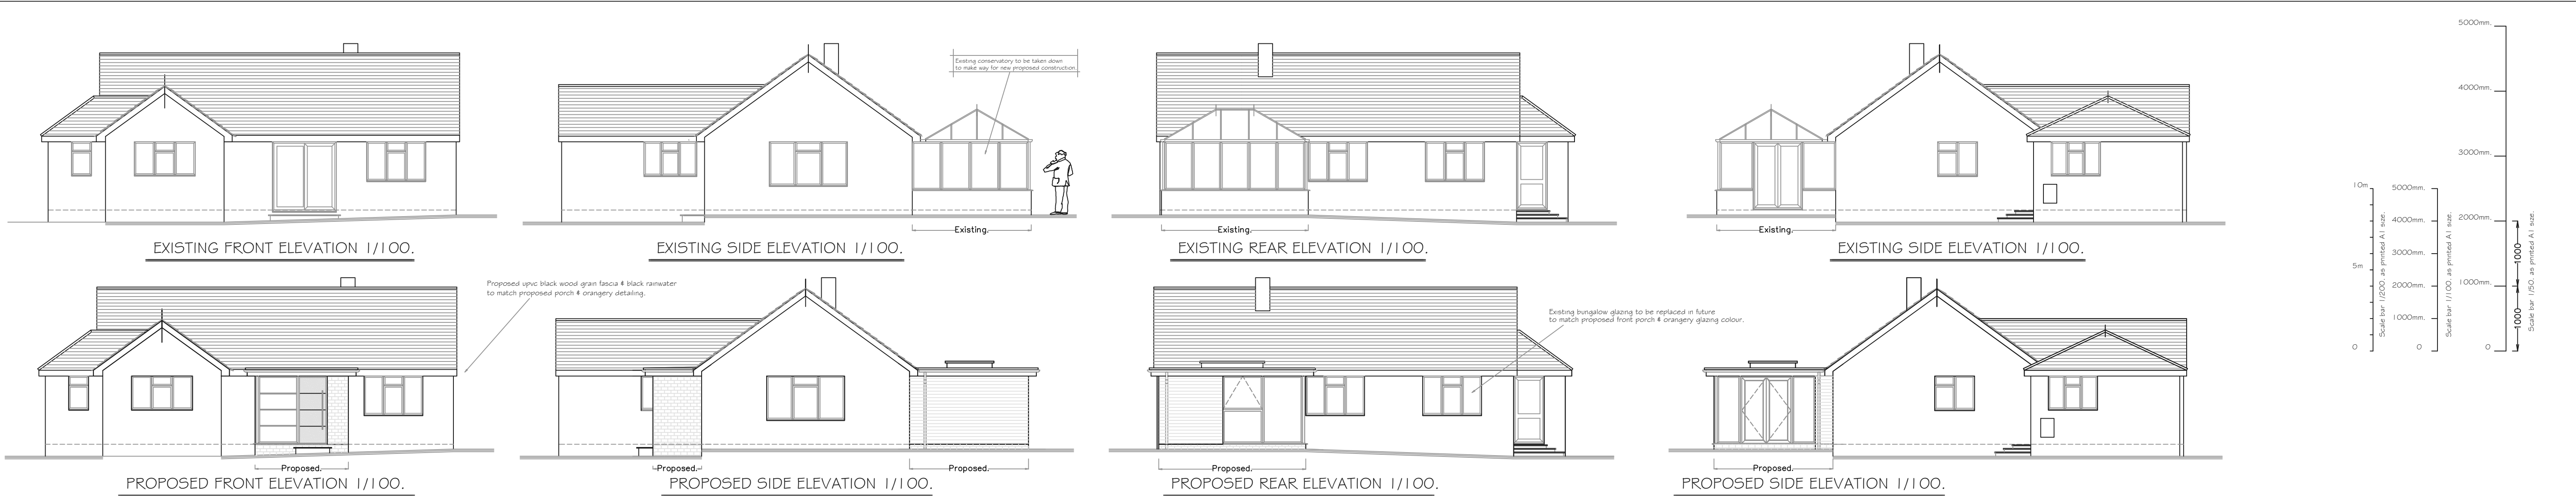

C.P. Architectural Ltd. 01264 333626 www.cparchitectural.co.uk For: Salisbury Glass Centre LIMITED www.salisbury-glass.com 01722 328985			REV.	DATE.	NOTES.	Drawn by. Colin Peter Dodds.
Drawing Title. Proposed Rear Orangerie & Front Porch.			Scale As Marked.		Date. 04/08/26.	
Job Title. Rear Orangerie & Front Porch For. For Mrs. M Honeybourne. "Crawford" Vicarage Road, Salisbury. Nr. Salisbury, Wilts. SP3 6HZ.			PLANNING NUMBER		BUILDING CONTROL No.	
			READ IN CONJUNCTION WITH. 02/HONEYBOURNE-SGC/26. Site Block Plans.		Drawing Number. 01/HONEYBOURNE-SGC/26.	