


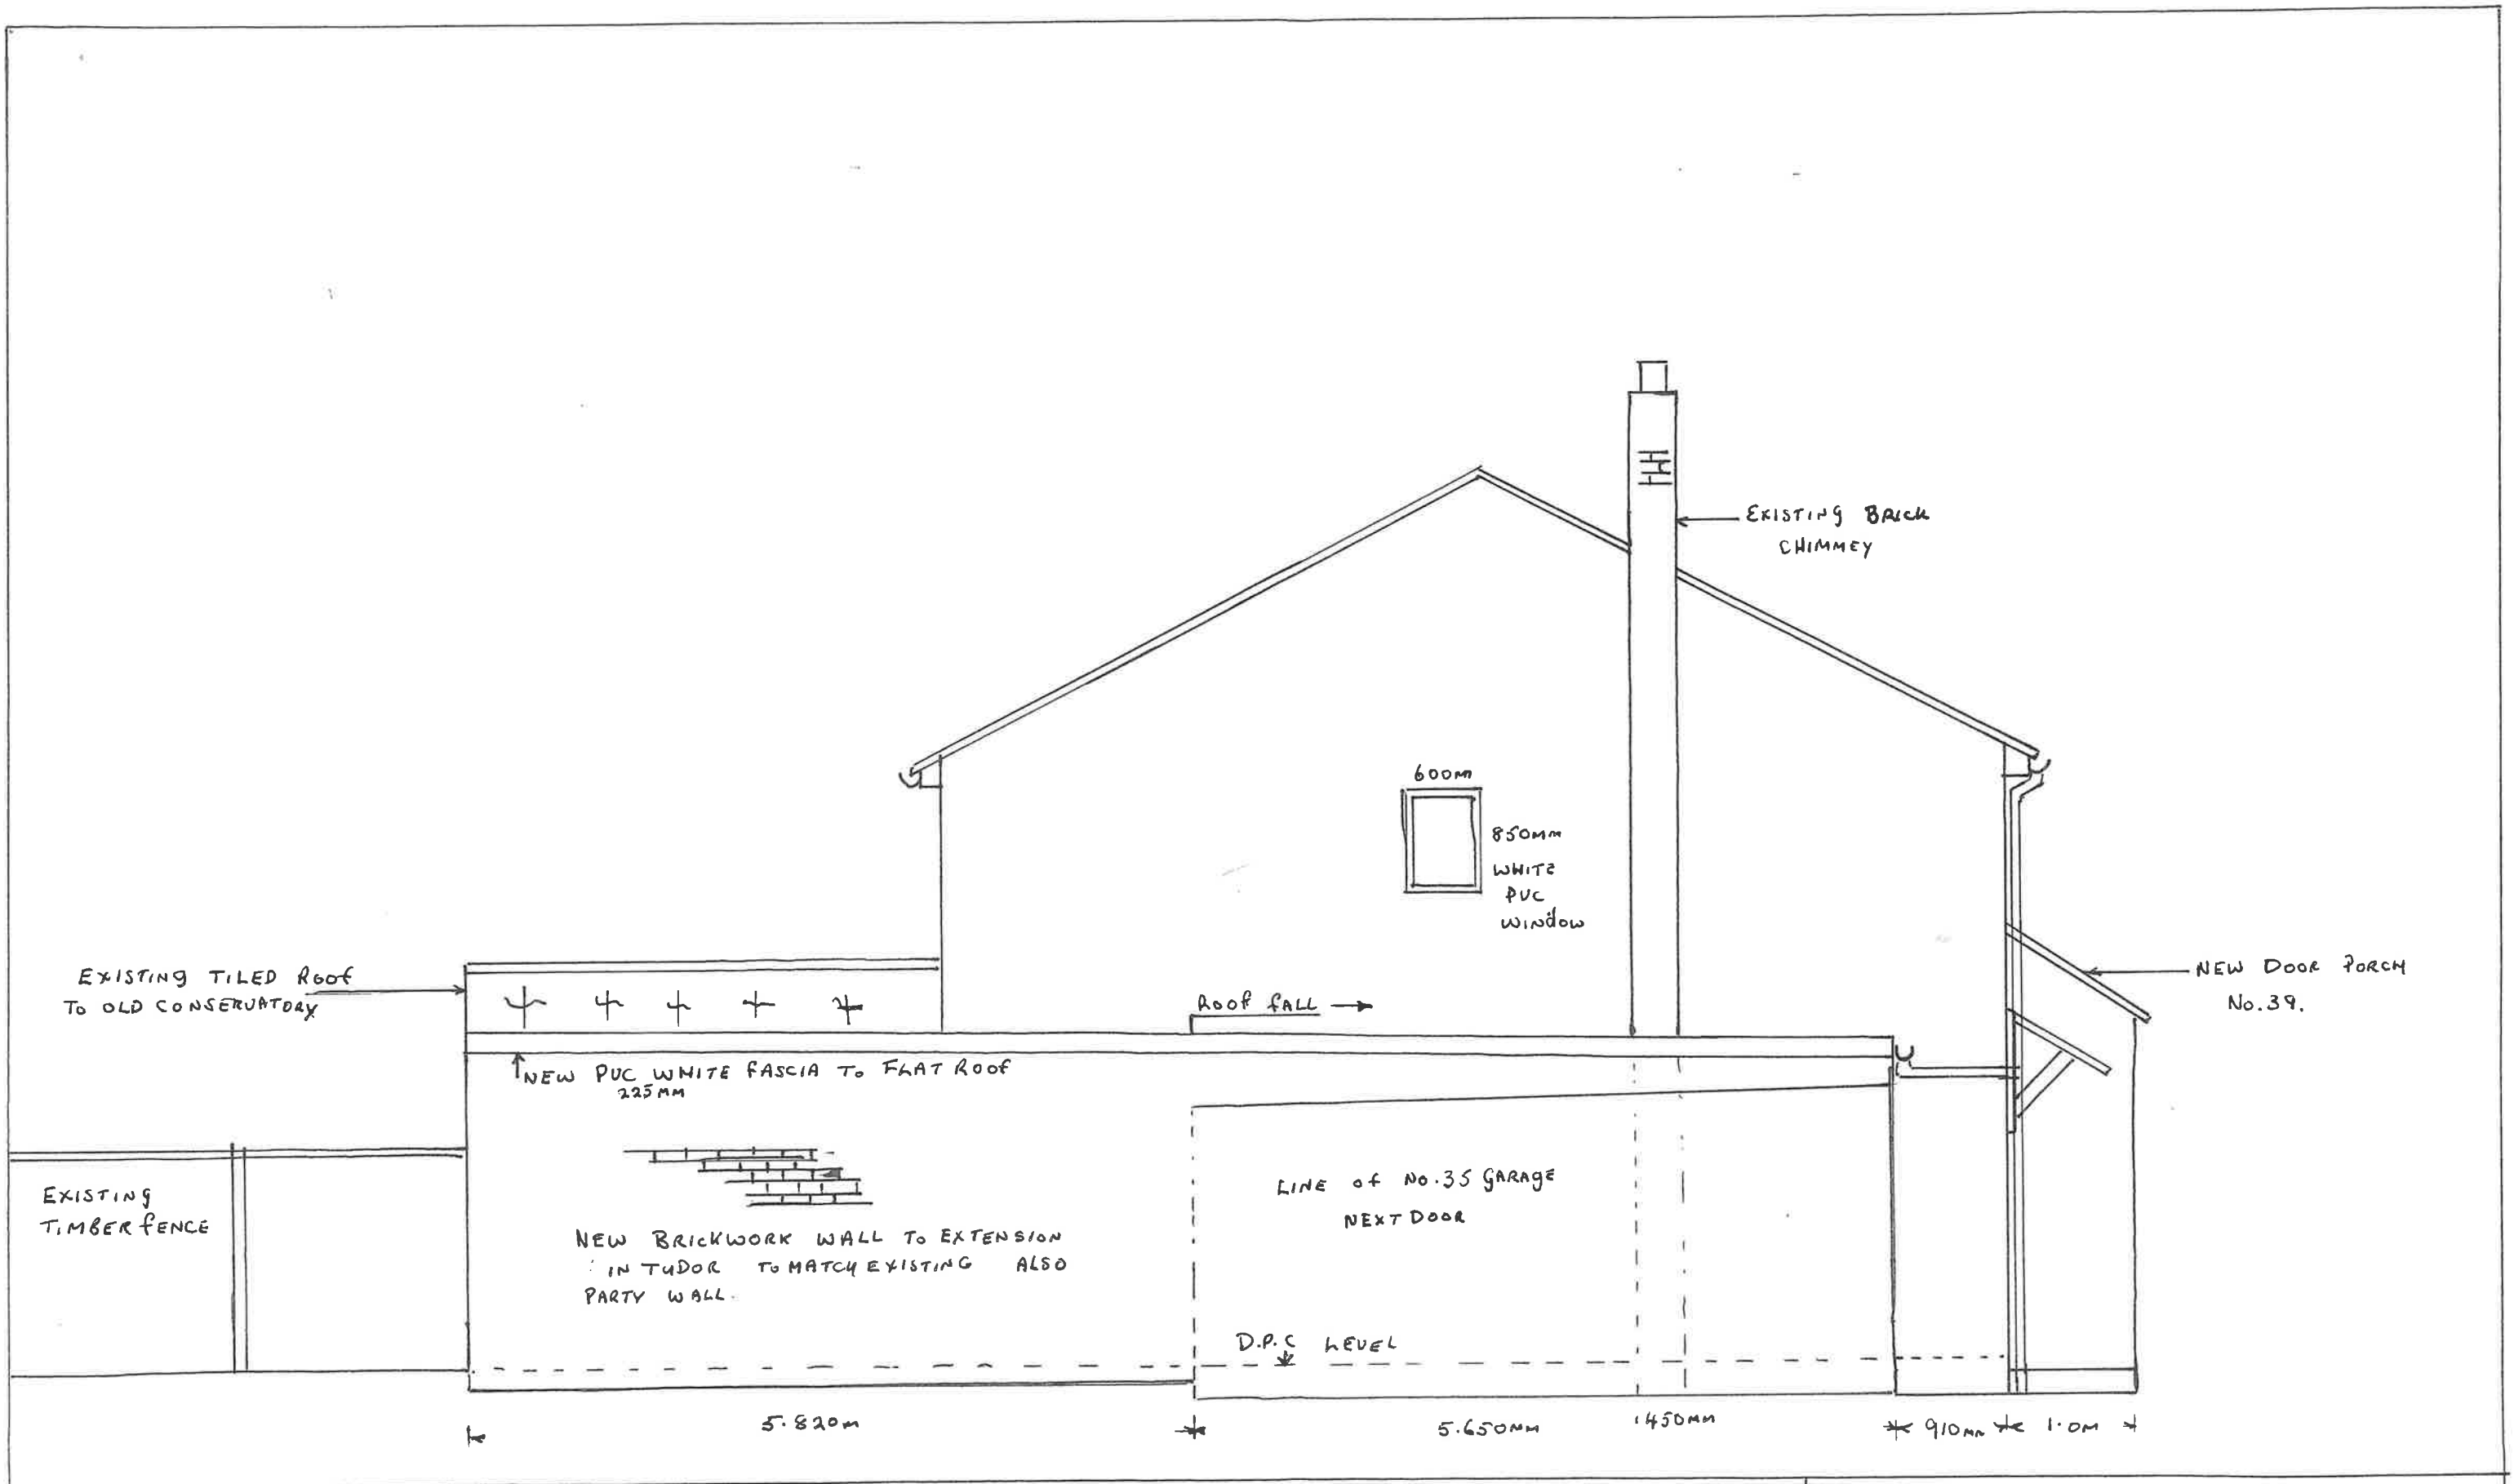

SCALE 1:50

NEW SIDE ELEVATION OF NEW EXTENSION

DRAWING No. 11.
37 BRECON CHOSE, MELKSHAM, WILTS SN12 7AT2
FOR MR. P. CREW & MRS K. WILLIAMS
SCALE 1:50. DRAWN BY MR. R. J. CREW 1/8/2026