




REV	DETAIL OF REVISION	BY	DATE
-----	--------------------	----	------

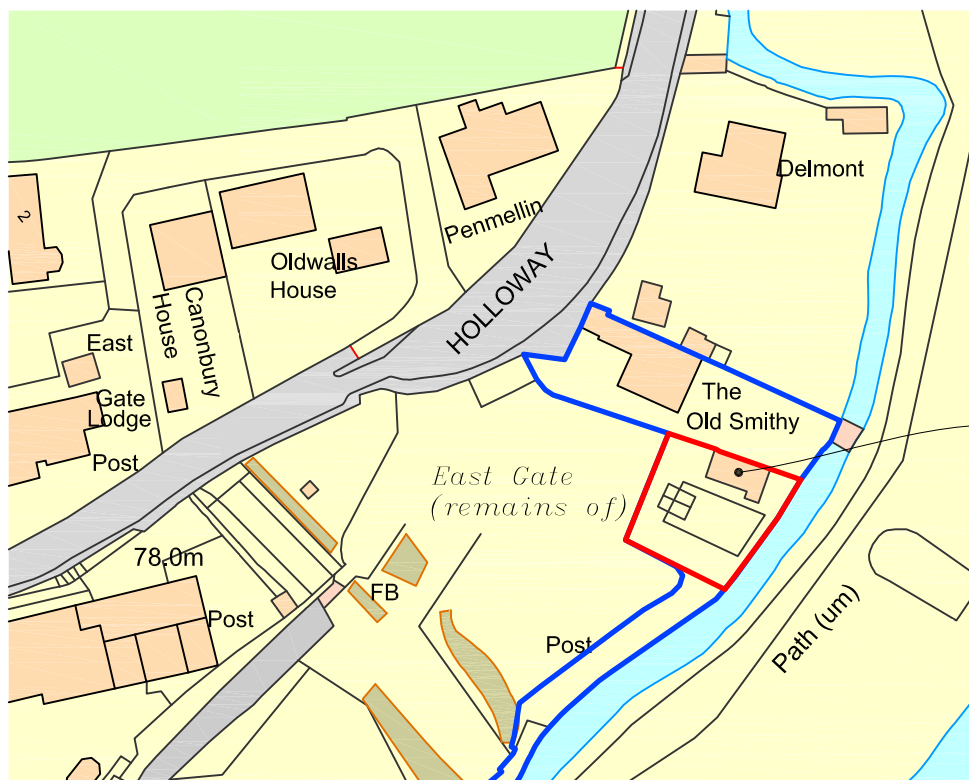

THE SITE

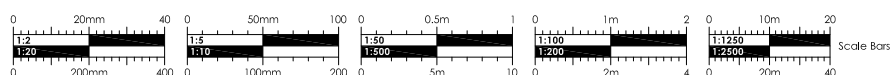

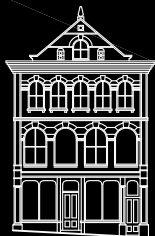

CLARK & MASLIN

Unit 5, Charlton Business Park
Crudwell Road, Malmesbury
Wiltshire, SN16 9RU
Telephone: 01666 822911

Planning Architecture Conservation

Client MR & MRS P WEBB		Document Type SURVEY DRAWING	
Project PROPOSED NEW GARAGE, THE OLD SMITHY, HOLLOWAY, MALMESBURY, WILTSHIRE, SN16 9HX		Scale 1:1250	PG Size A4
Description SITE LOCATION PLAN		Date JUN '26	Drawn -
		Drawing No 5920/07	Revision -