


Location Plan

Site Address: 1, Chestnut Cottages, Beckhampton, Beckhampton, SN8 1QN

Date Produced: 07-Aug-2026

Scale: 1:2500 @A4

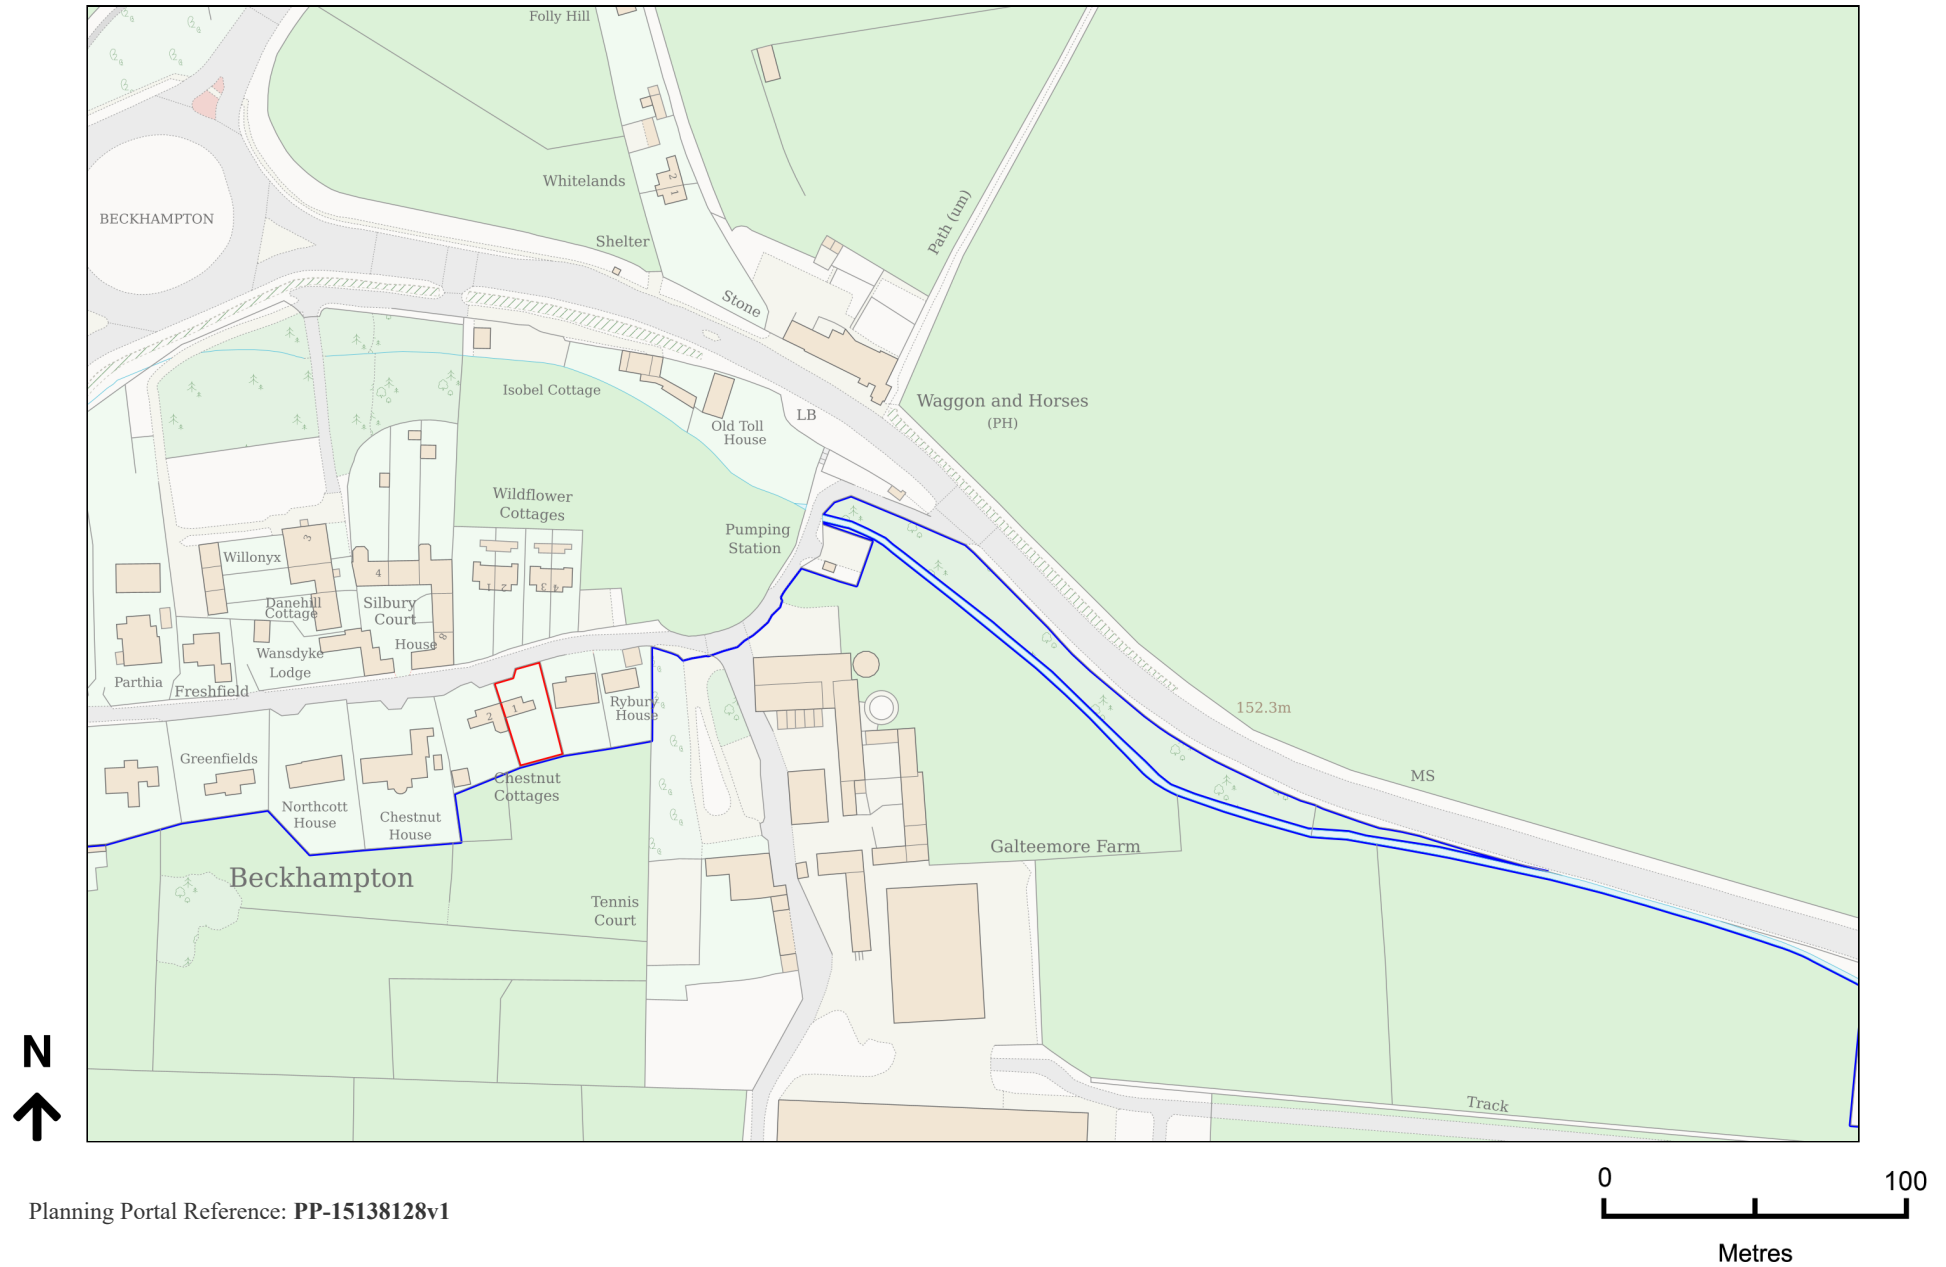

Planning Portal Reference: PP-15138128v1