


ALL NEW INTERNAL DOORS 686x1981 & 762x1981 6
PANEL TO MATCH EXISTING

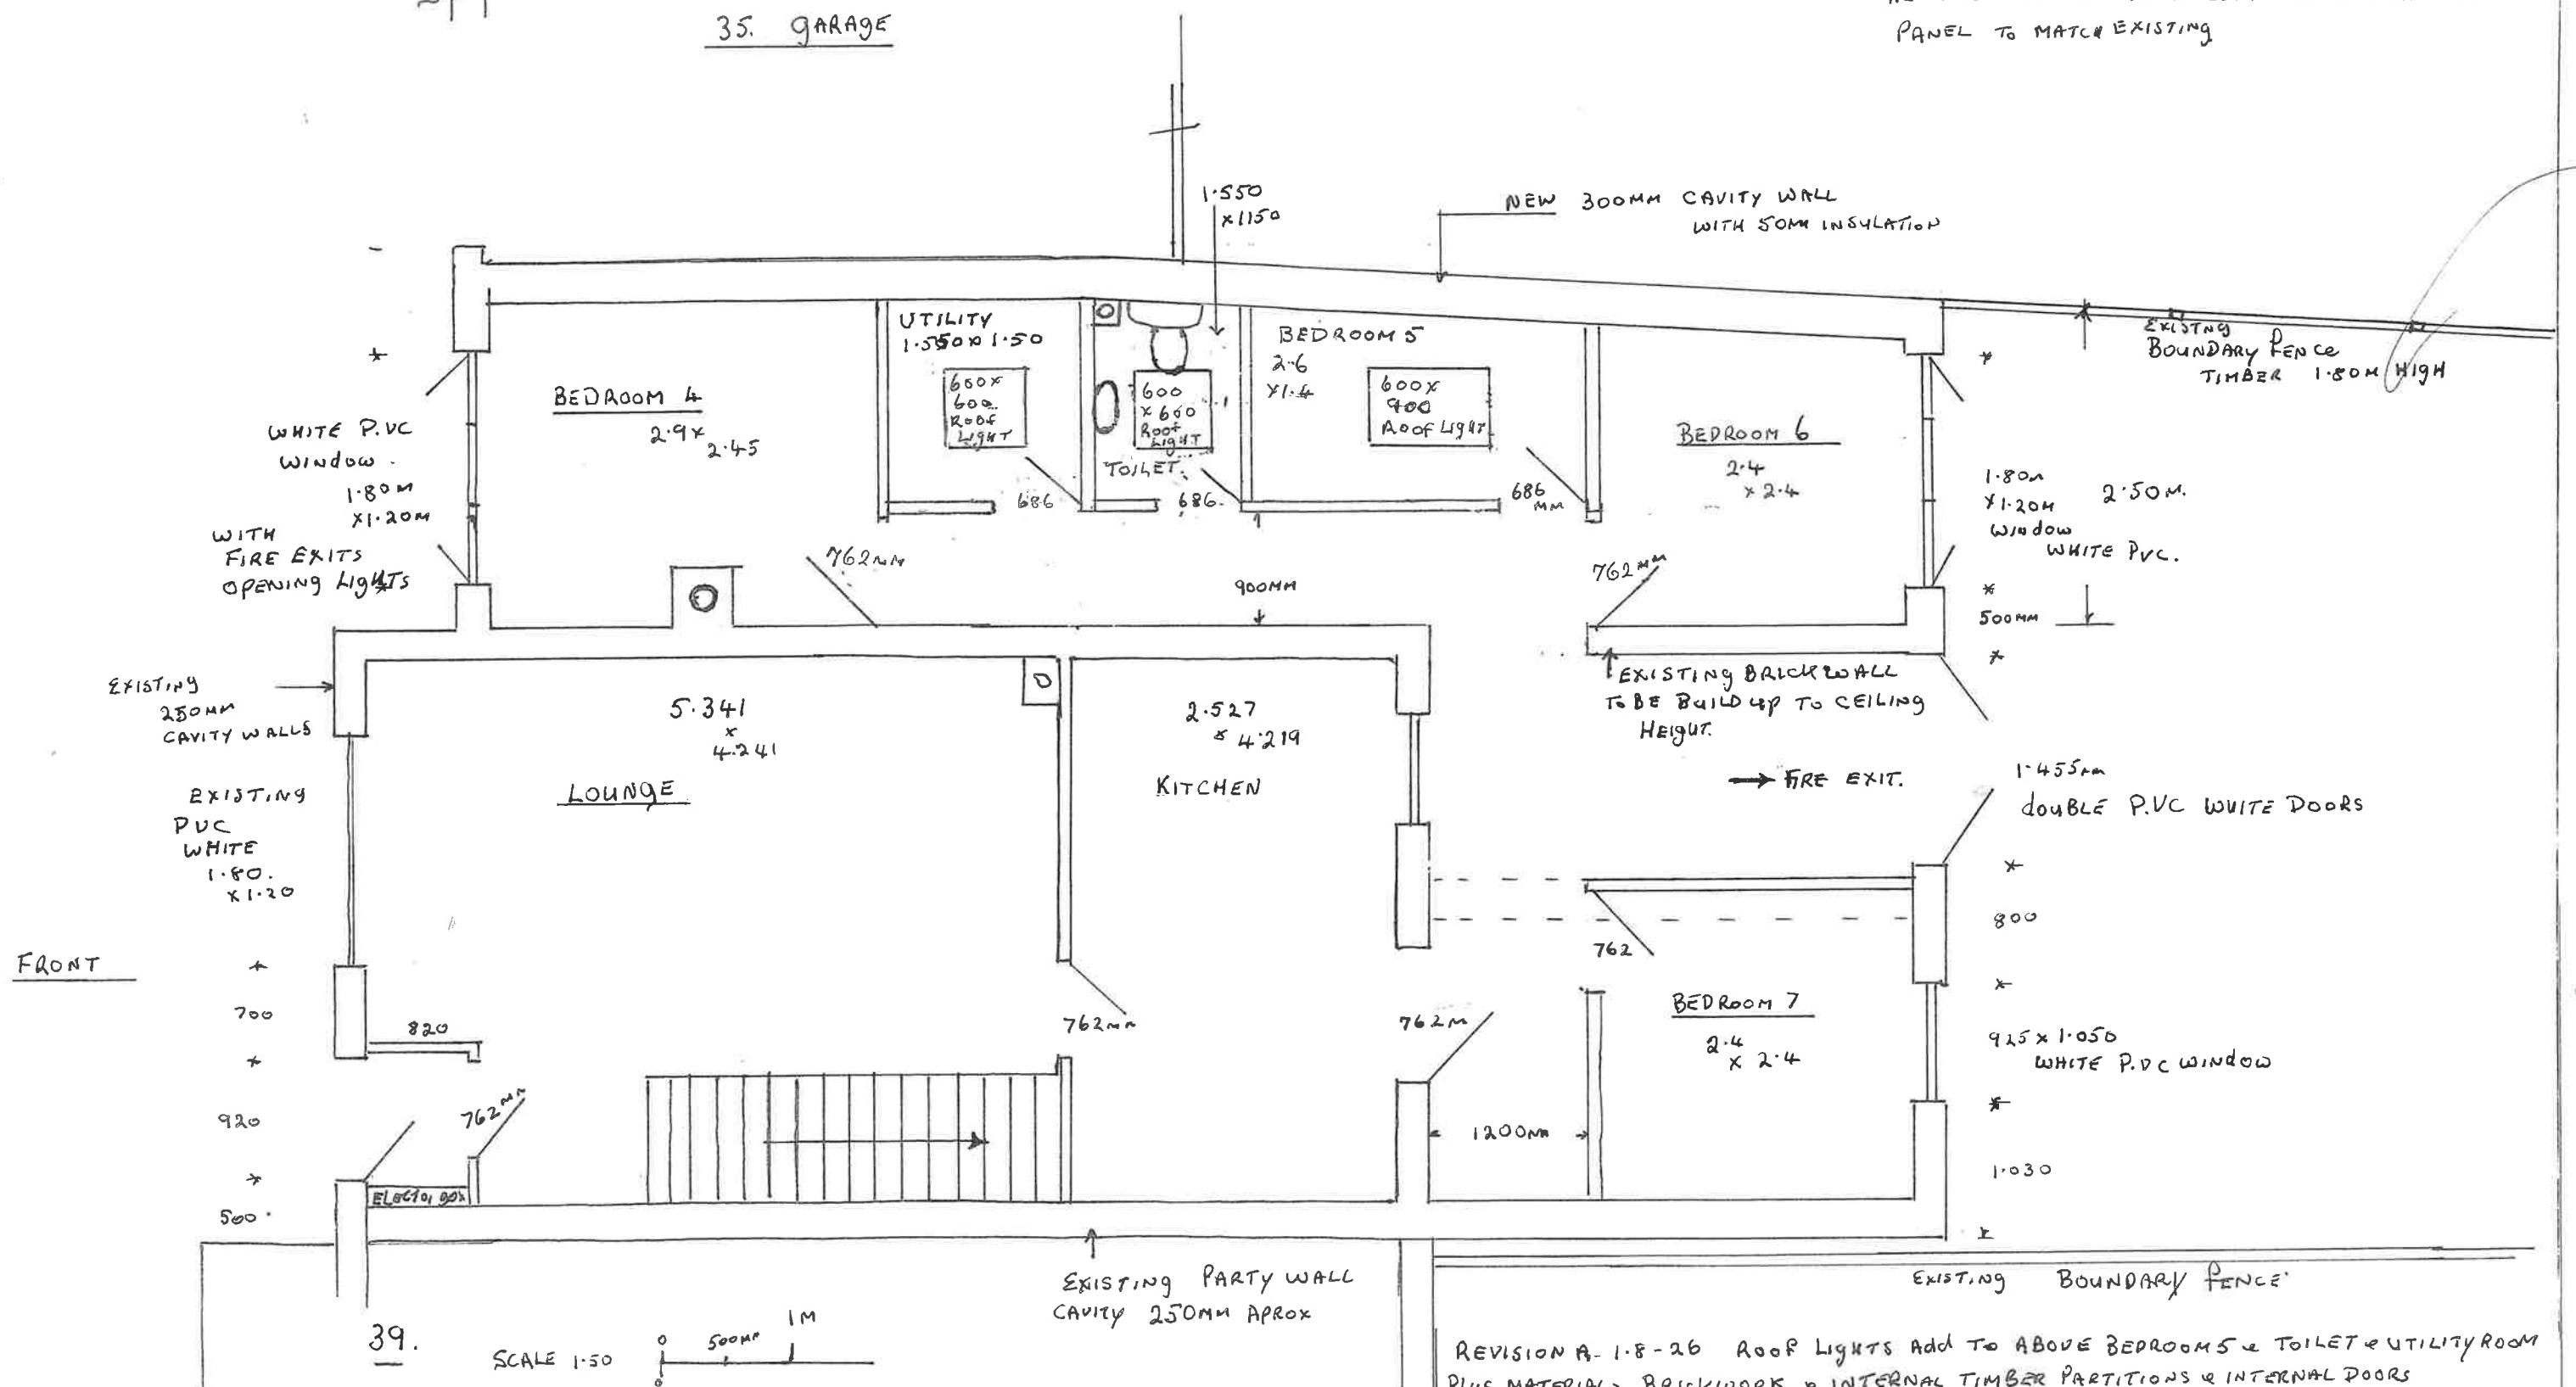

REVISION A-1-8-26 ROOF LIGHTS ADD TO ABOVE BEDROOMS & TOILET & UTILITY ROOM
PLUS MATERIALS BRICKWORK & INTERNAL TIMBER PARTITIONS & INTERNAL DOORS

PROPOSED GARAGE CONVERSION & EXTENSION GROUND FLOOR
NEW BEDROOMS

DRAWNING No. 5.A
37 BRECON CLOSE, MELKSHAM, WILTS SN12 7AZ
FOR MR. P. CREW & K. WILLIAMS
SCALE 1:50 DRAWN BY R.J.CREW 1/8/26