


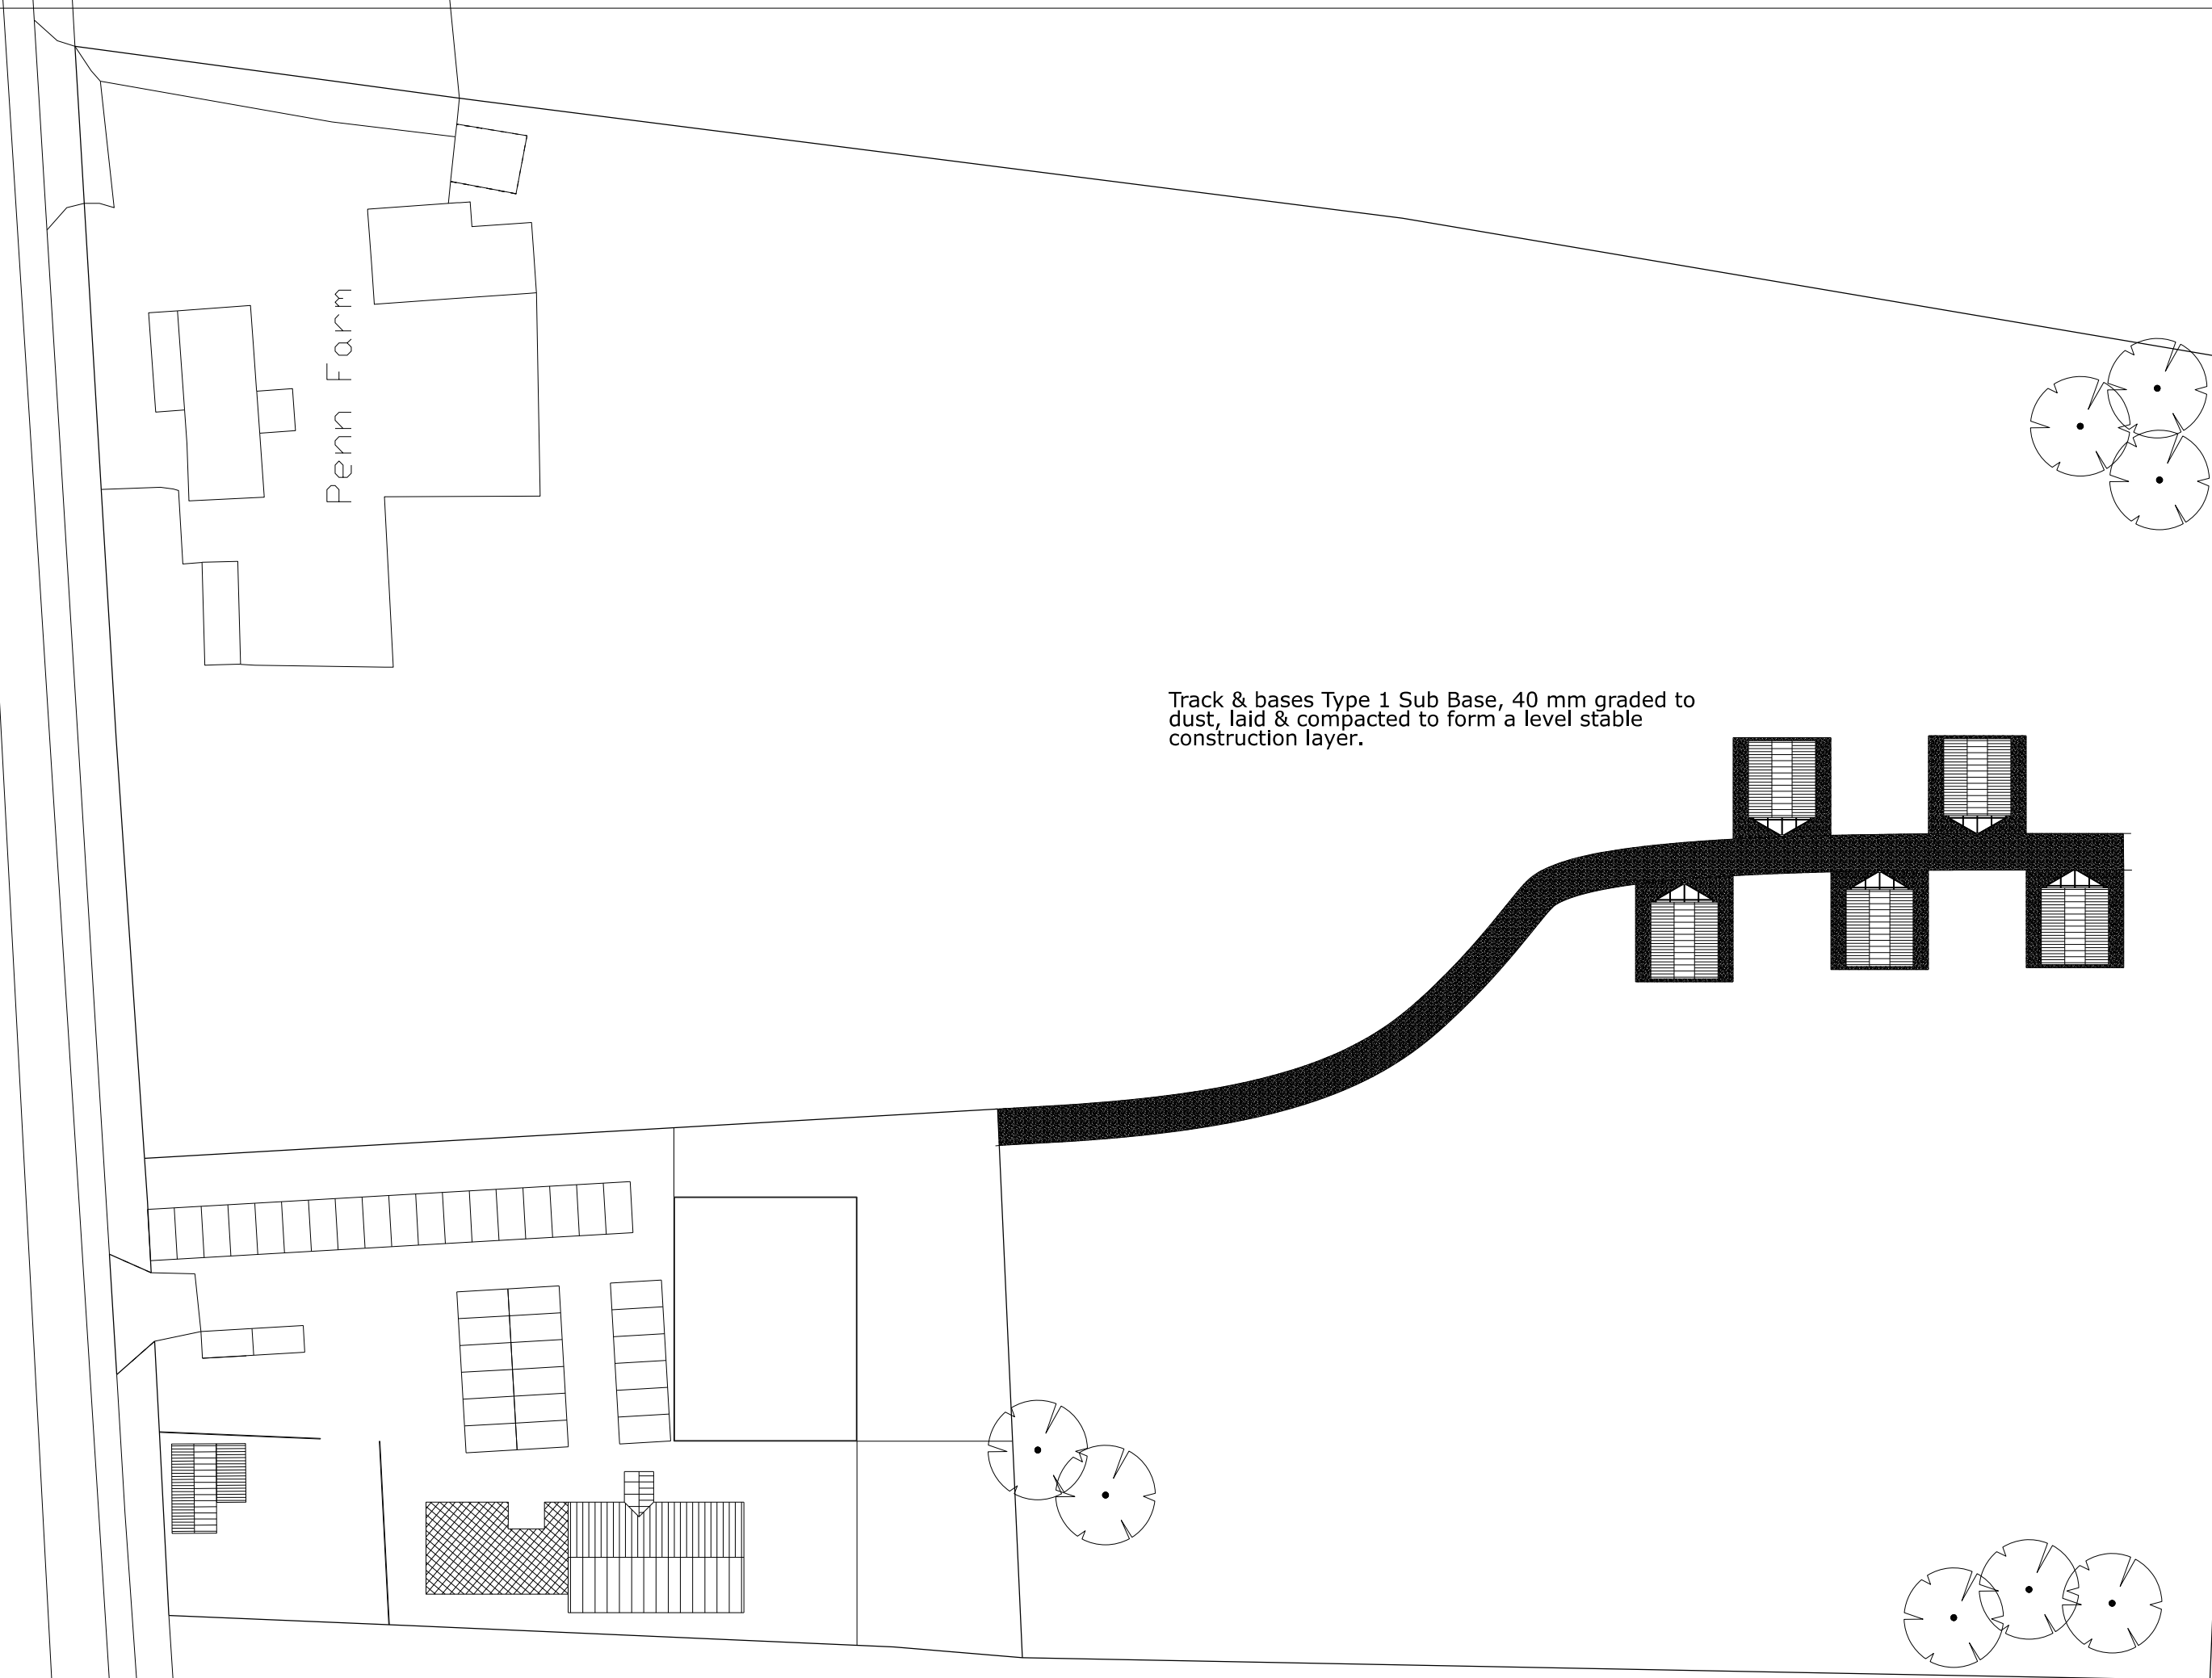

Track & bases Type 1 Sub Base, 40 mm graded to dust, laid & compacted to form a level stable construction layer.

E		
D		
C		
B		
A		
Rev	Date	Notes



TOWN AND COUNTRY PLANNING DEVELOPMENT CONSULTANTS

LPC (TRULL) LTD.,
TRULL, TETBURY, GLOUCESTERSHIRE GL8 8SQ
Tel: 01285 841433 email: admin@lpctrull.com

Client Country View Camping	
Project Proposed Mobile Units incl Concrete Pads Penn Farm Capps Lane Heywood	
Drawing Proposed Block Plan © Crown copyright and database rights 2024 OS Licence 100047474	
Date May 26	Scale 1:500 @ A3
Drawing Number LPC 5806 PR 02	