

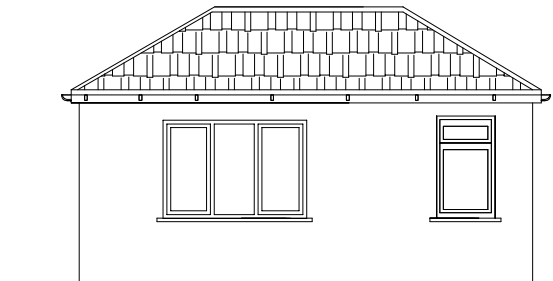
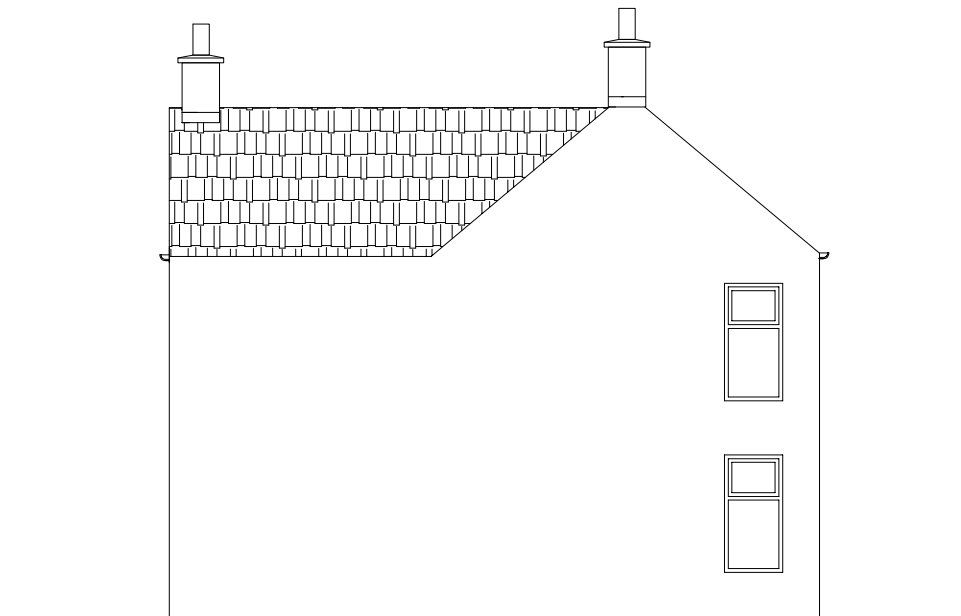
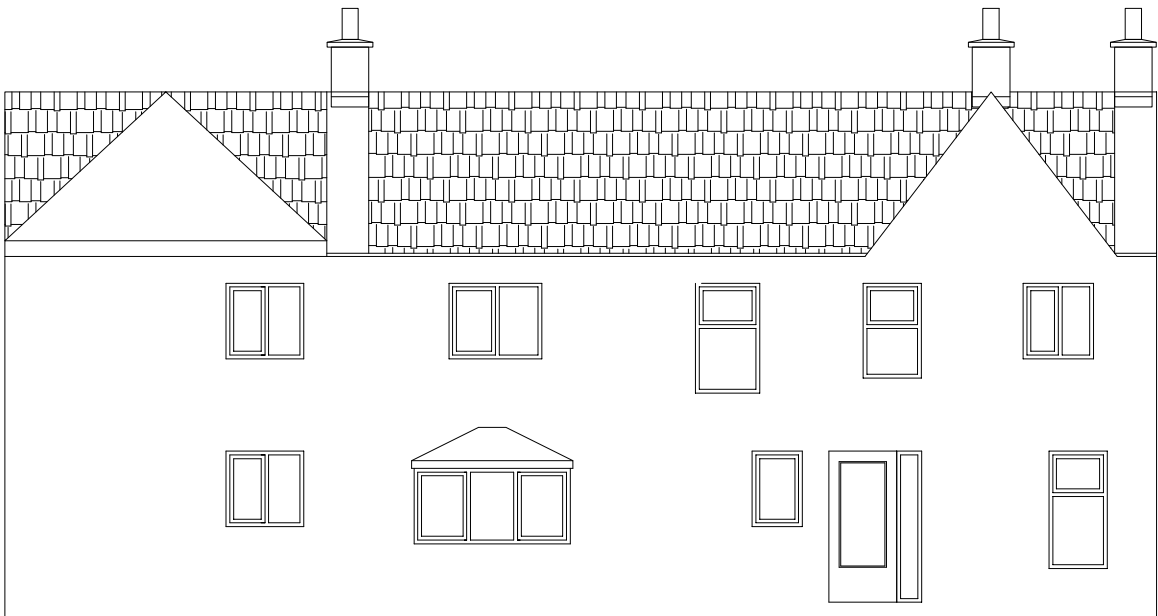
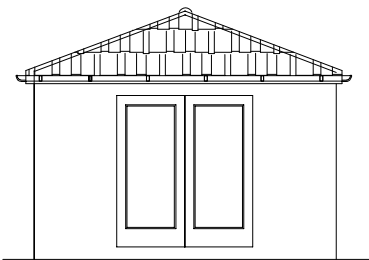
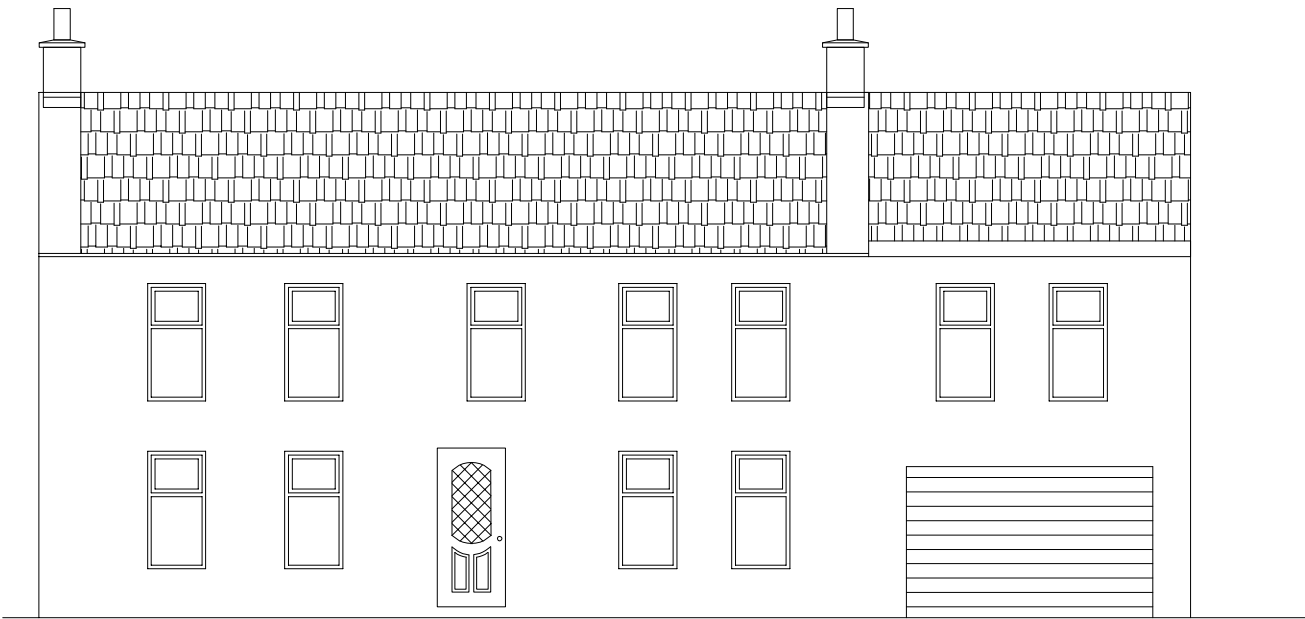


0 8m
SCALE 1:100

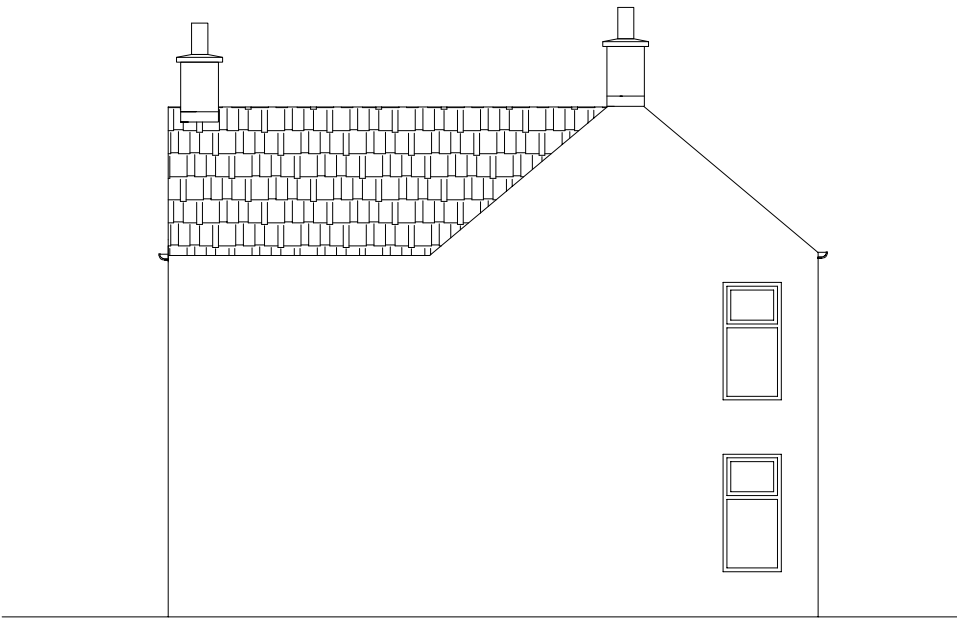

Project: Roof Extension	Client: Dan	Job No: 0050114	Status: Planning Permission	Date: 03.08.26
				By: At One Ltd
Address: Stonetiles, Bulls Lane, Box, SN13 8JR	Drawing Title: Proposed Elevations	Drawing No: BL02		Revision: P01

0 8m
SCALE 1:100

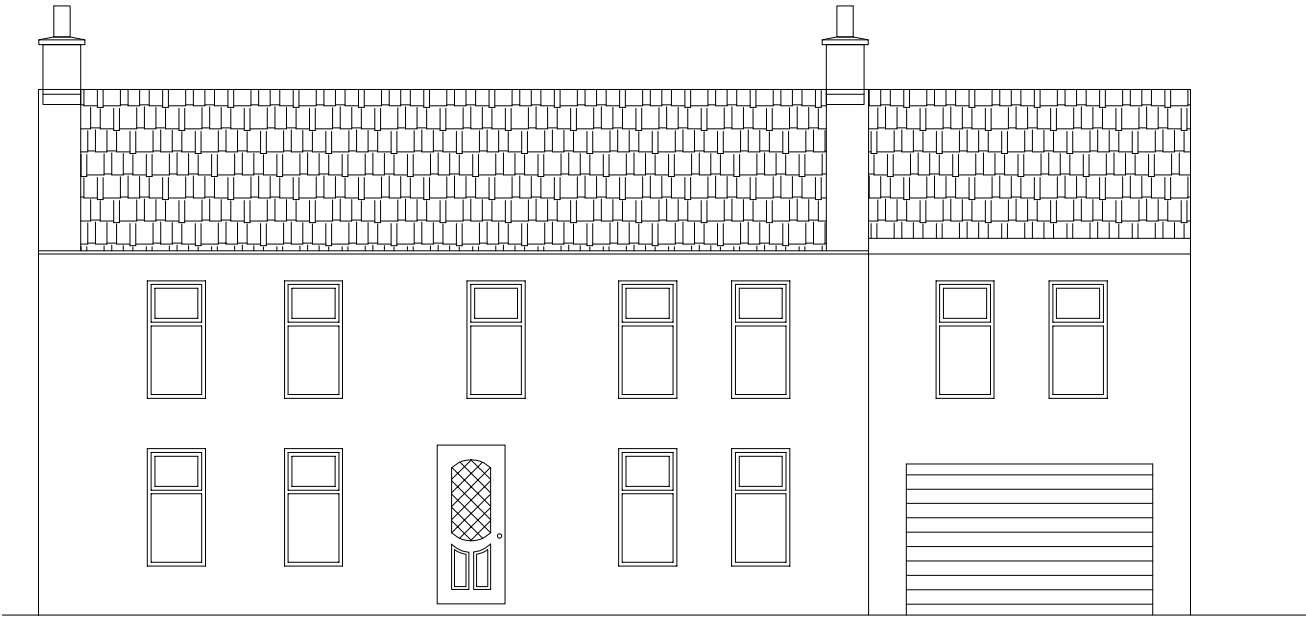

Project: Roof Extension	Client: Dan	Job No: 0050114	Status: Planning Permission	Date: 03.08.26
Address: Stonetiles, Bulls Lane, Box, SN13 8JR	Drawing Title: Proposed Elevations	Drawing No: BL02	By: At One Ltd	Revision: P01