


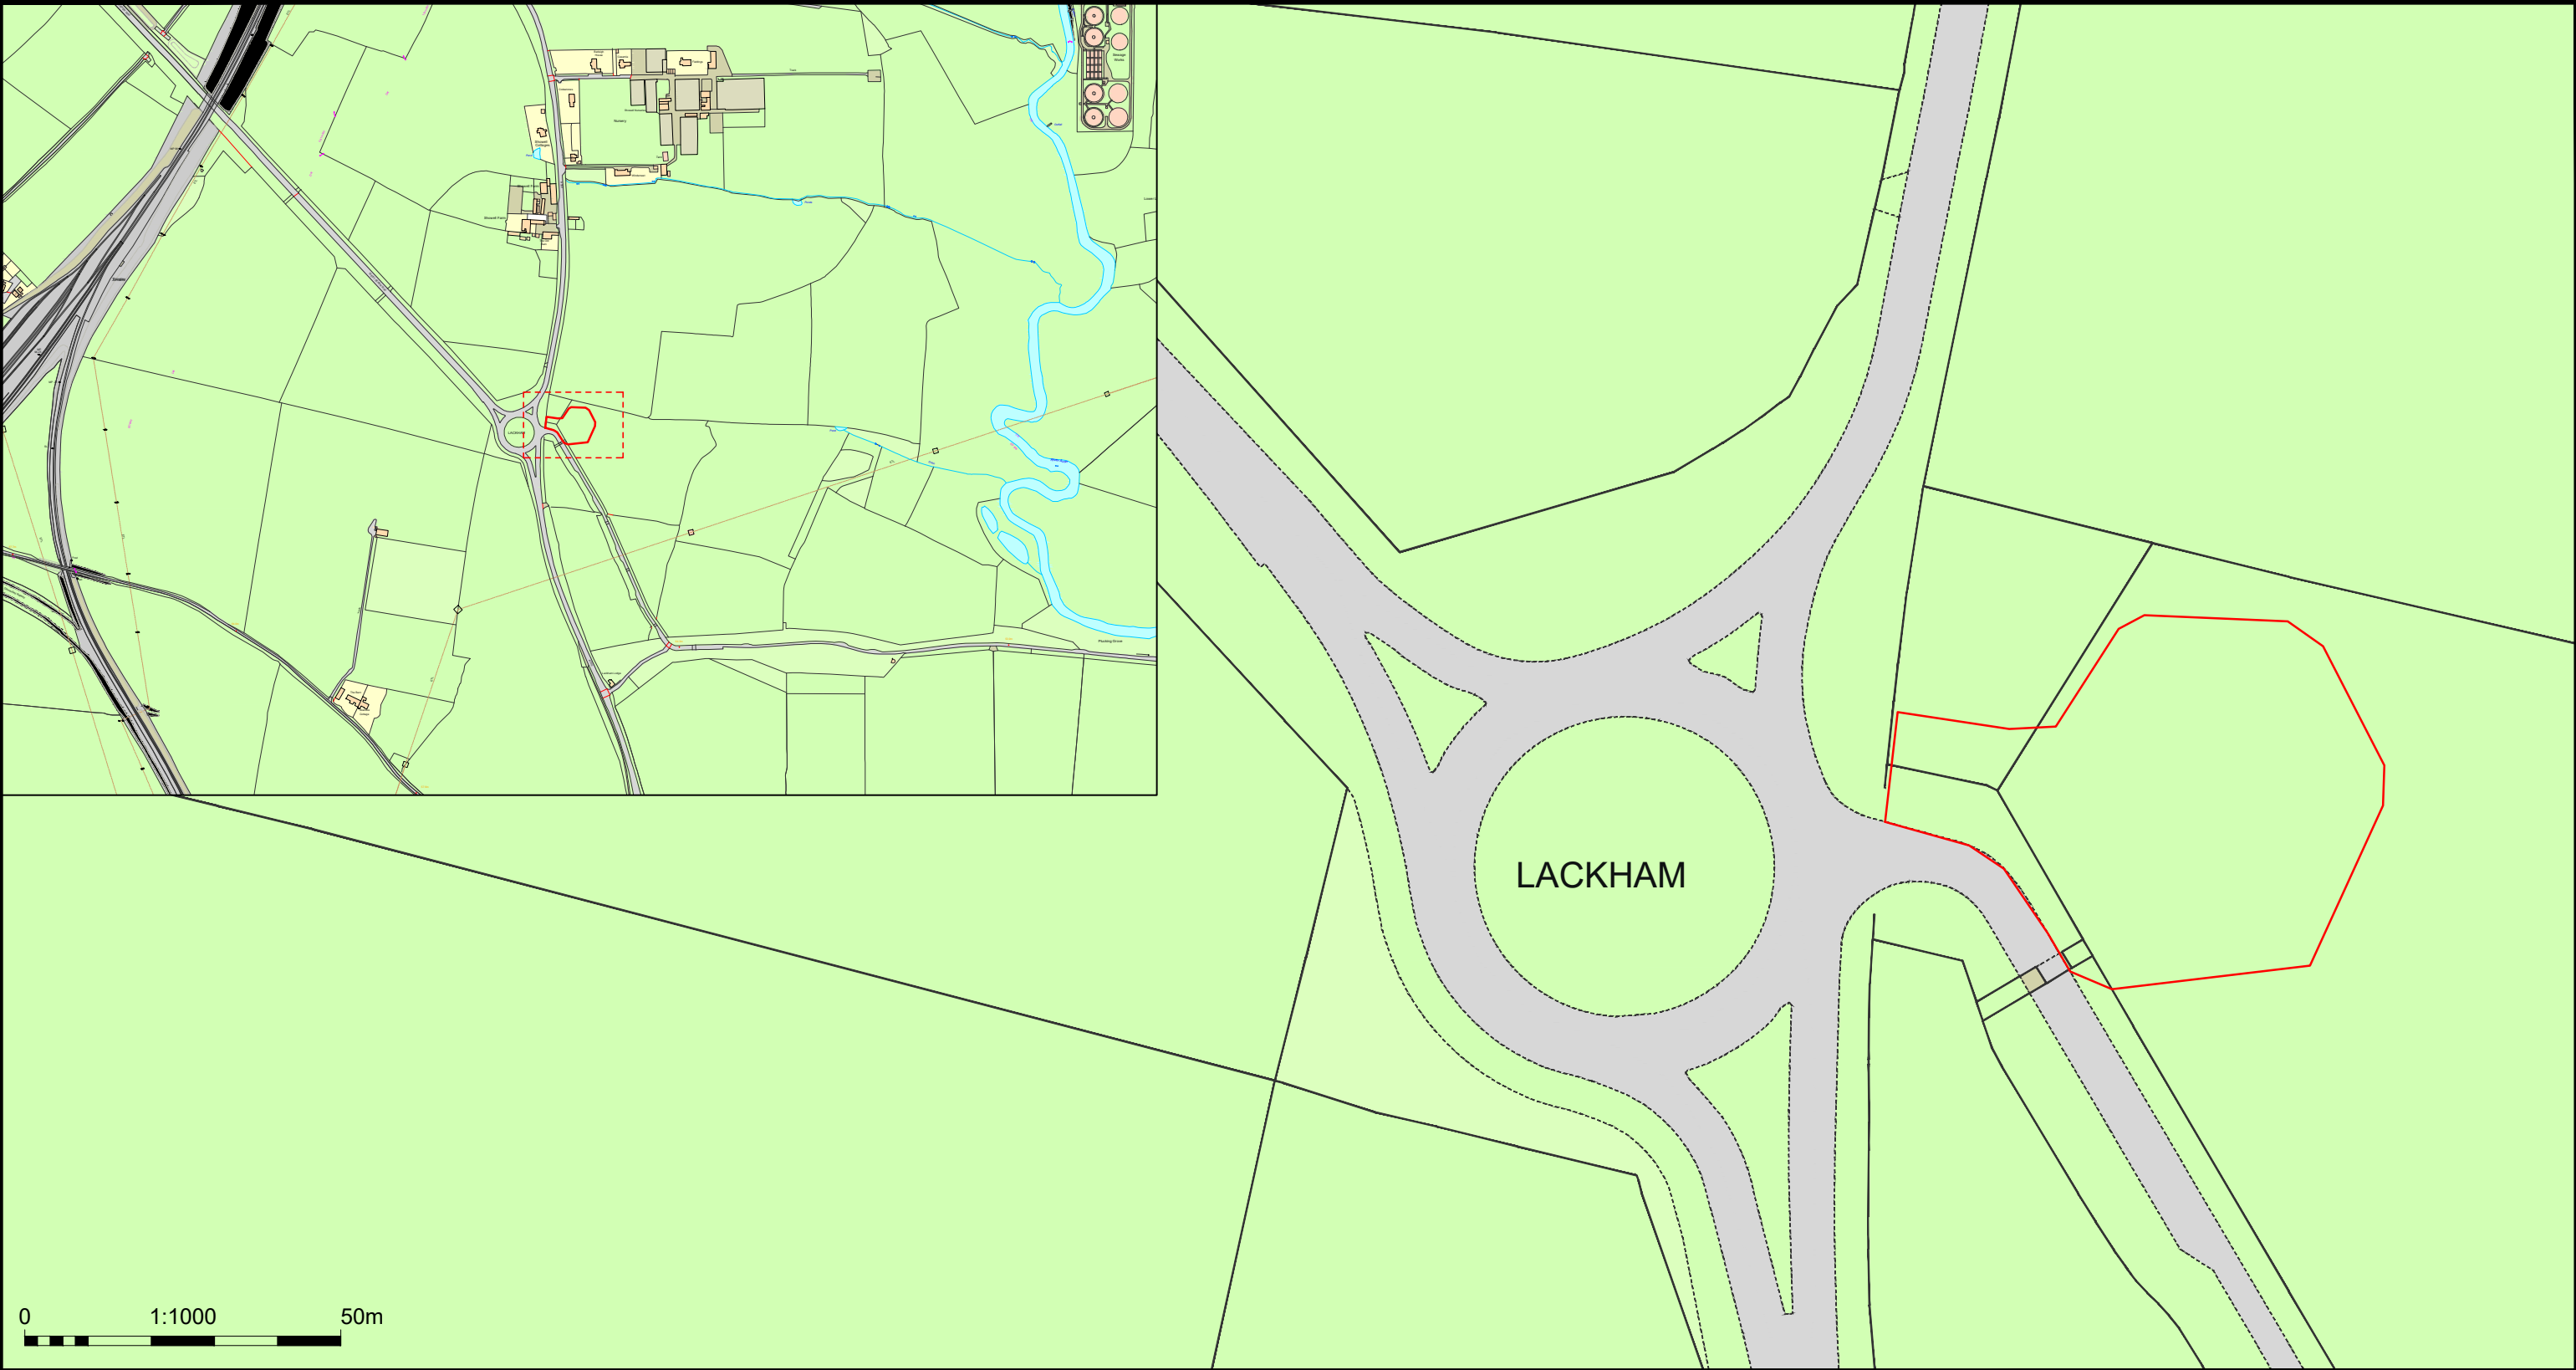

NOTES:	Wiltshire Council Highways and Transport Highways Depot, Bowerhill, Melksham Wiltshire, SN12 6QT Website: www.wiltshire.gov.uk	F						PROJECT: LACKHAM COLLEGE, CHIPPENHAM PROPOSED BUS DROP OFF / TURNING PROVISION					
		E											
		D											
		C											
		B							DRAWING TITLE:				
		A							RED LINE BOUNDARY				
		O	21/07/26	LN	BL	JF	ORIGINAL						
		REV	DATE	DRAWN	CHECK	APPRV	DESCRIPTION						
		DRAWING PURPOSE:							SCALE:	1:1000		SHEET SIZE:	A3
		DRAFT							DRAWING No.	LN/LACKHAM/D005		REVISION:	A
	FILE REF:								*				