


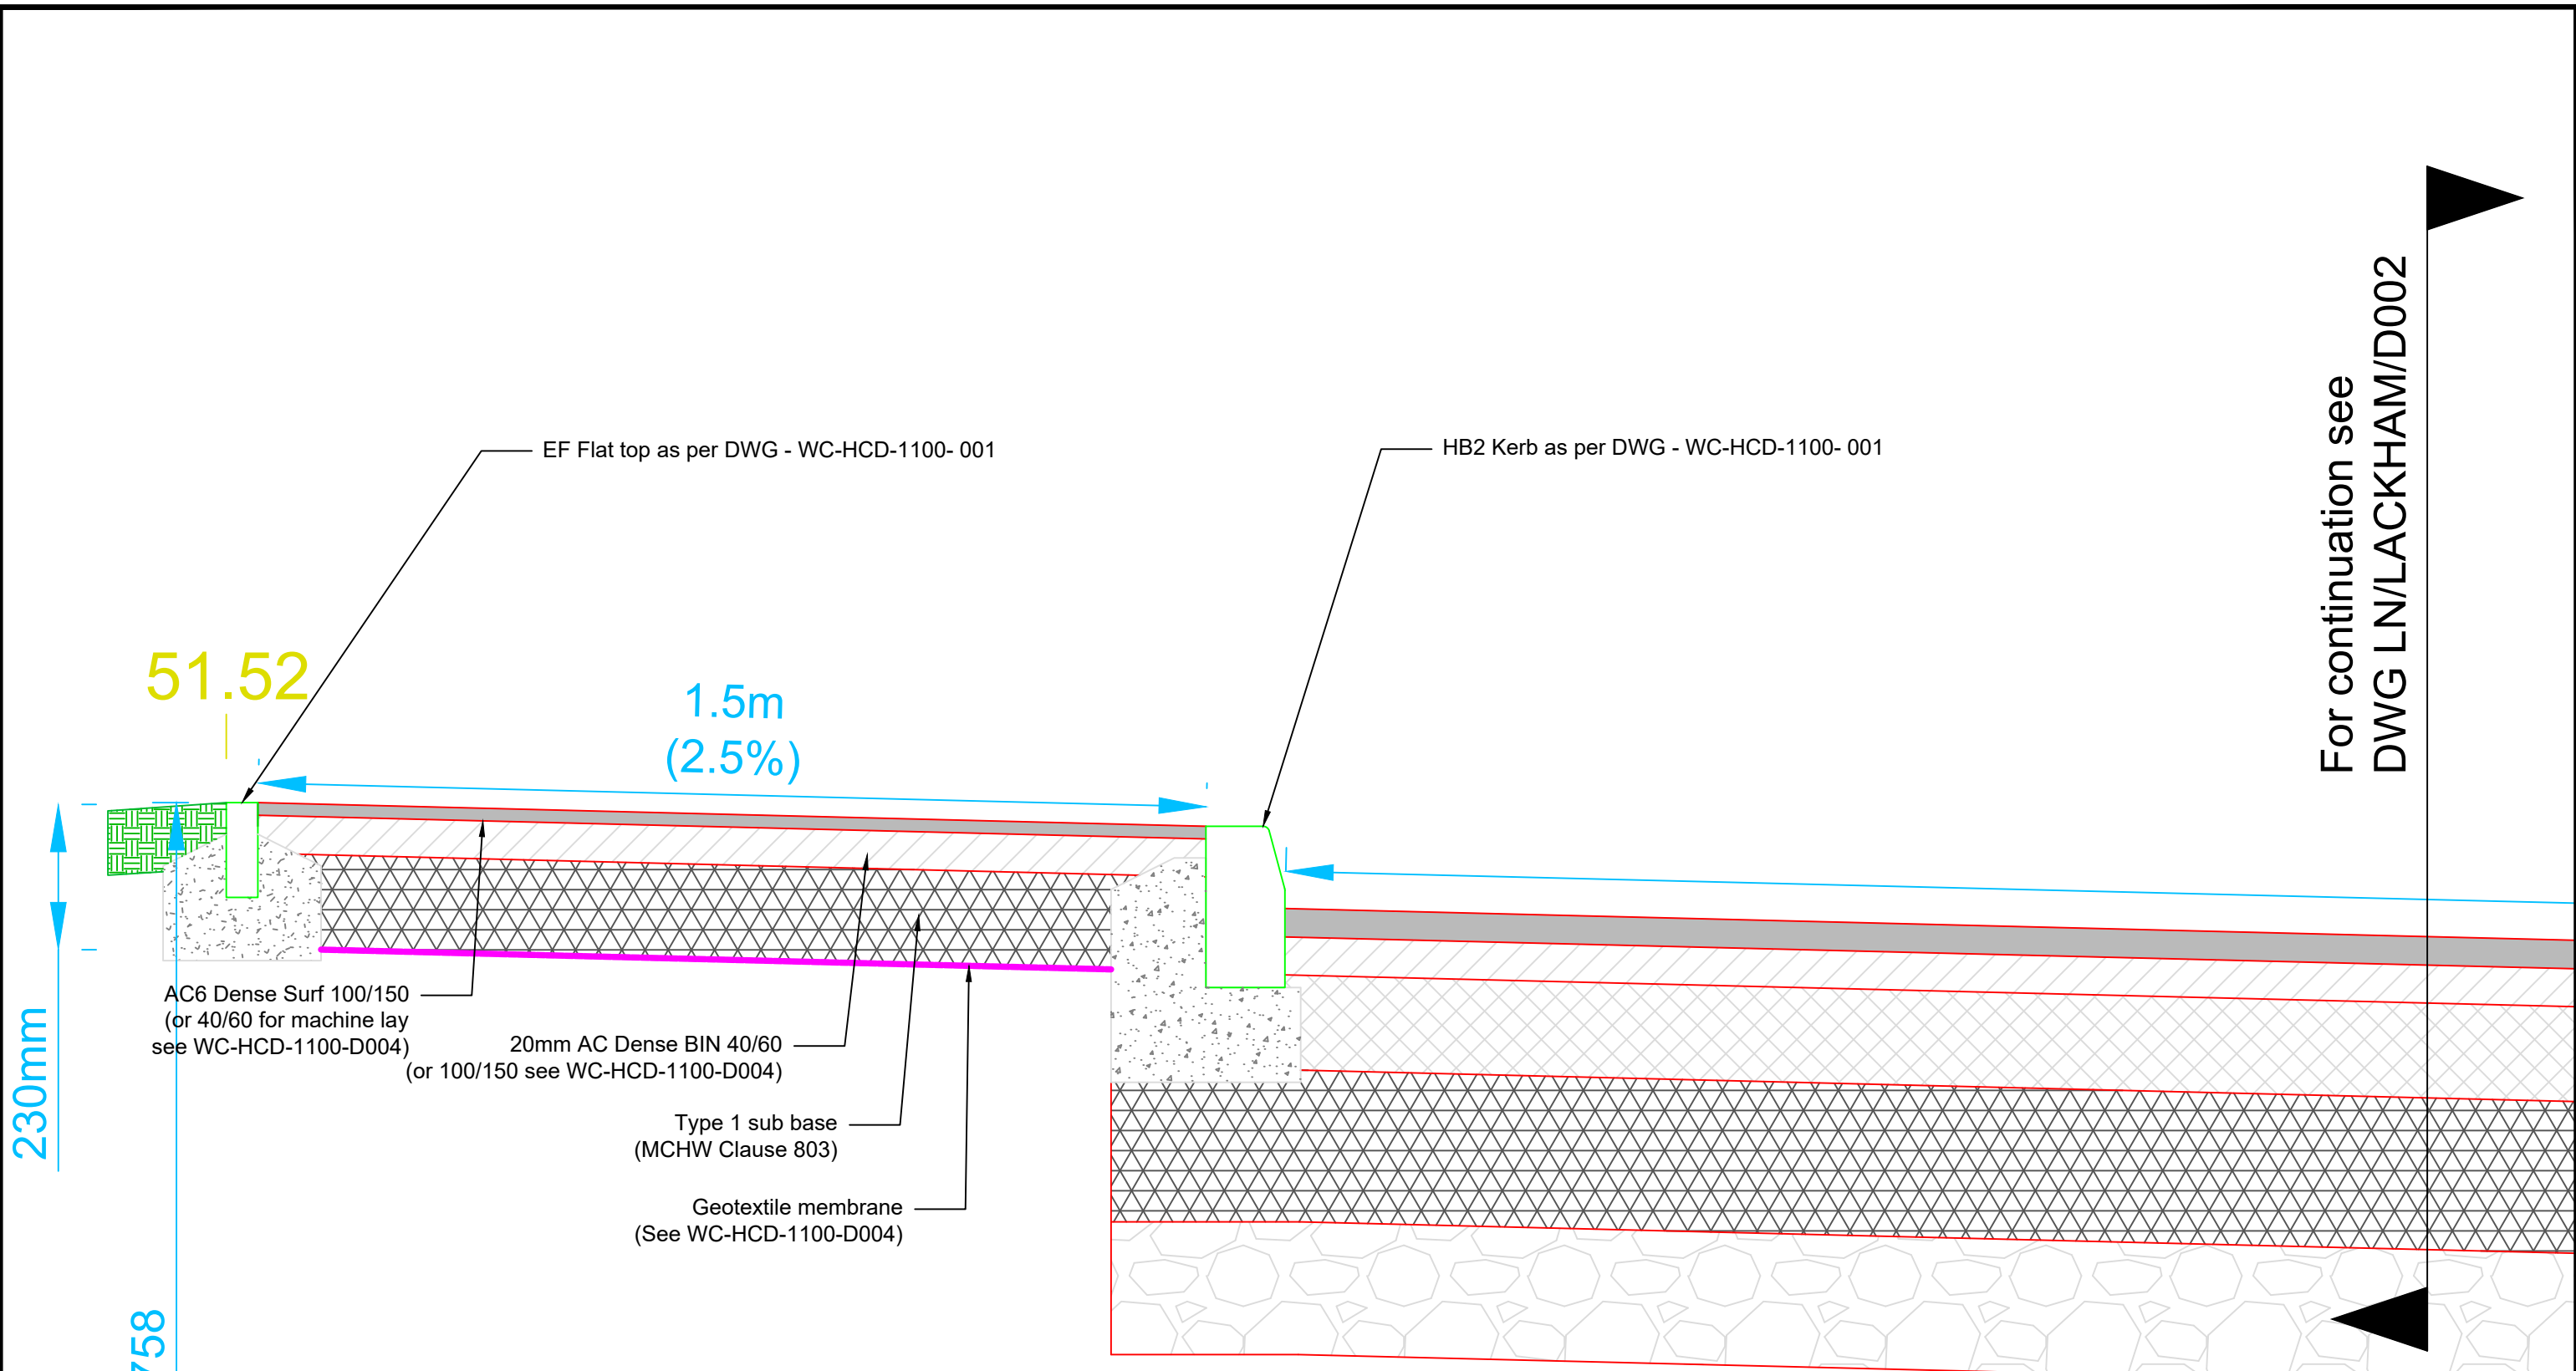


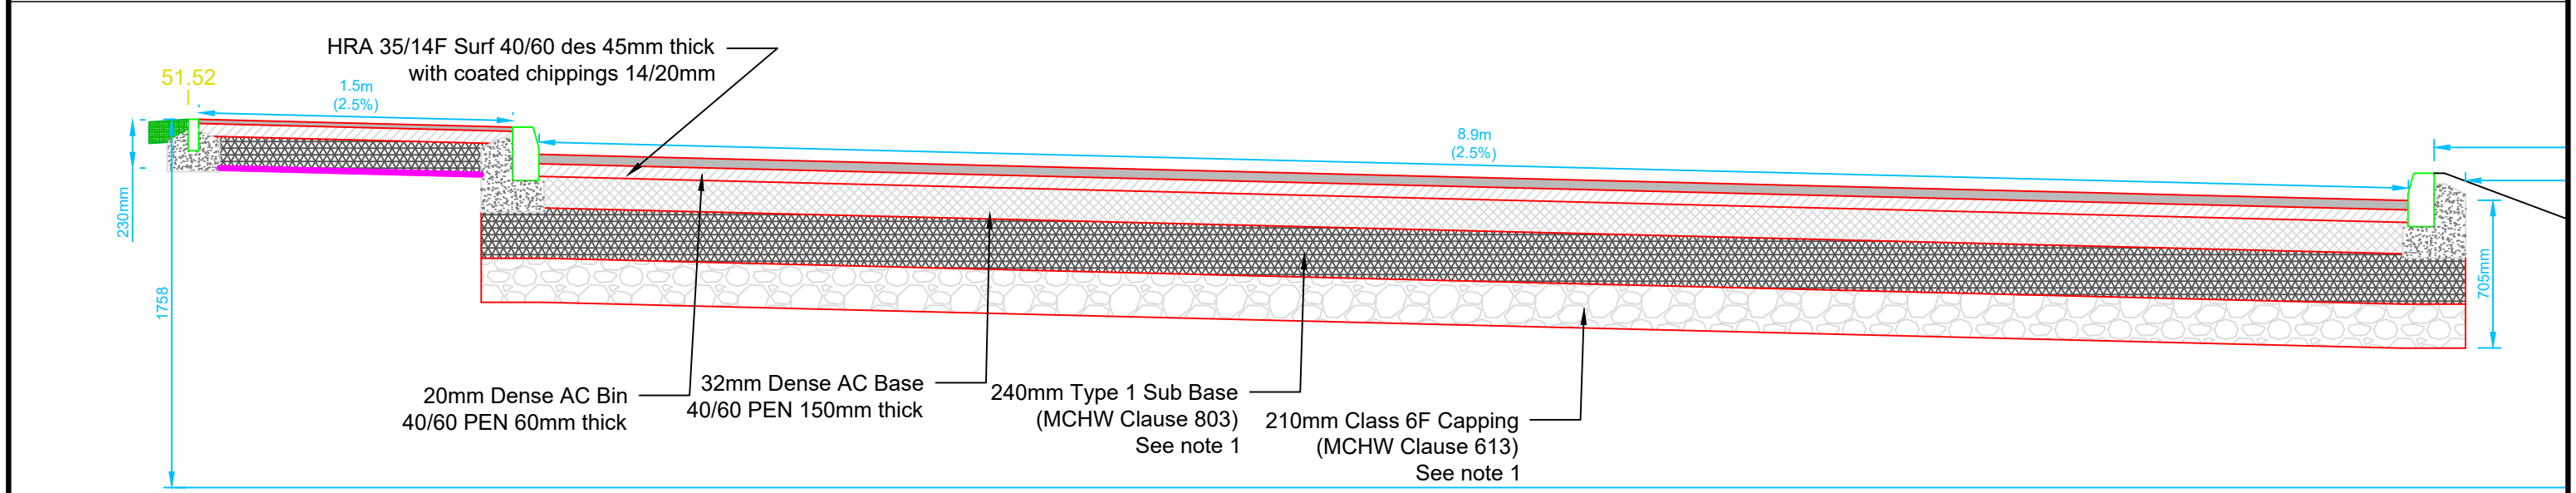

NOTES:	Wiltshire Council Highways and Transport Highways Depot, Bowerhill, Melksham Wiltshire, SN12 6QT Website: www.wiltshire.gov.uk	F						PROJECT: LACKHAM COLLEGE, CHIPPENHAM PROPOSED BUS DROP OFF / TURNING PROVISION					
		E											
		D											
		C											
		B											
		A											
		O	09/07/20	LN	BL	JF	ORIGINAL		DRAWING TITLE: SECTION X-X FOOTPATH				
		REV	DATE	DRAWN	CHECK	APPRV	DESCRIPTION						
		DRAWING PURPOSE: DRAFT								SCALES:	1:10	SHEET SIZE:	A3
										DRAWING No.	LN/LACKHAM/D001	REVISION:	A
							FILE REF:	*					

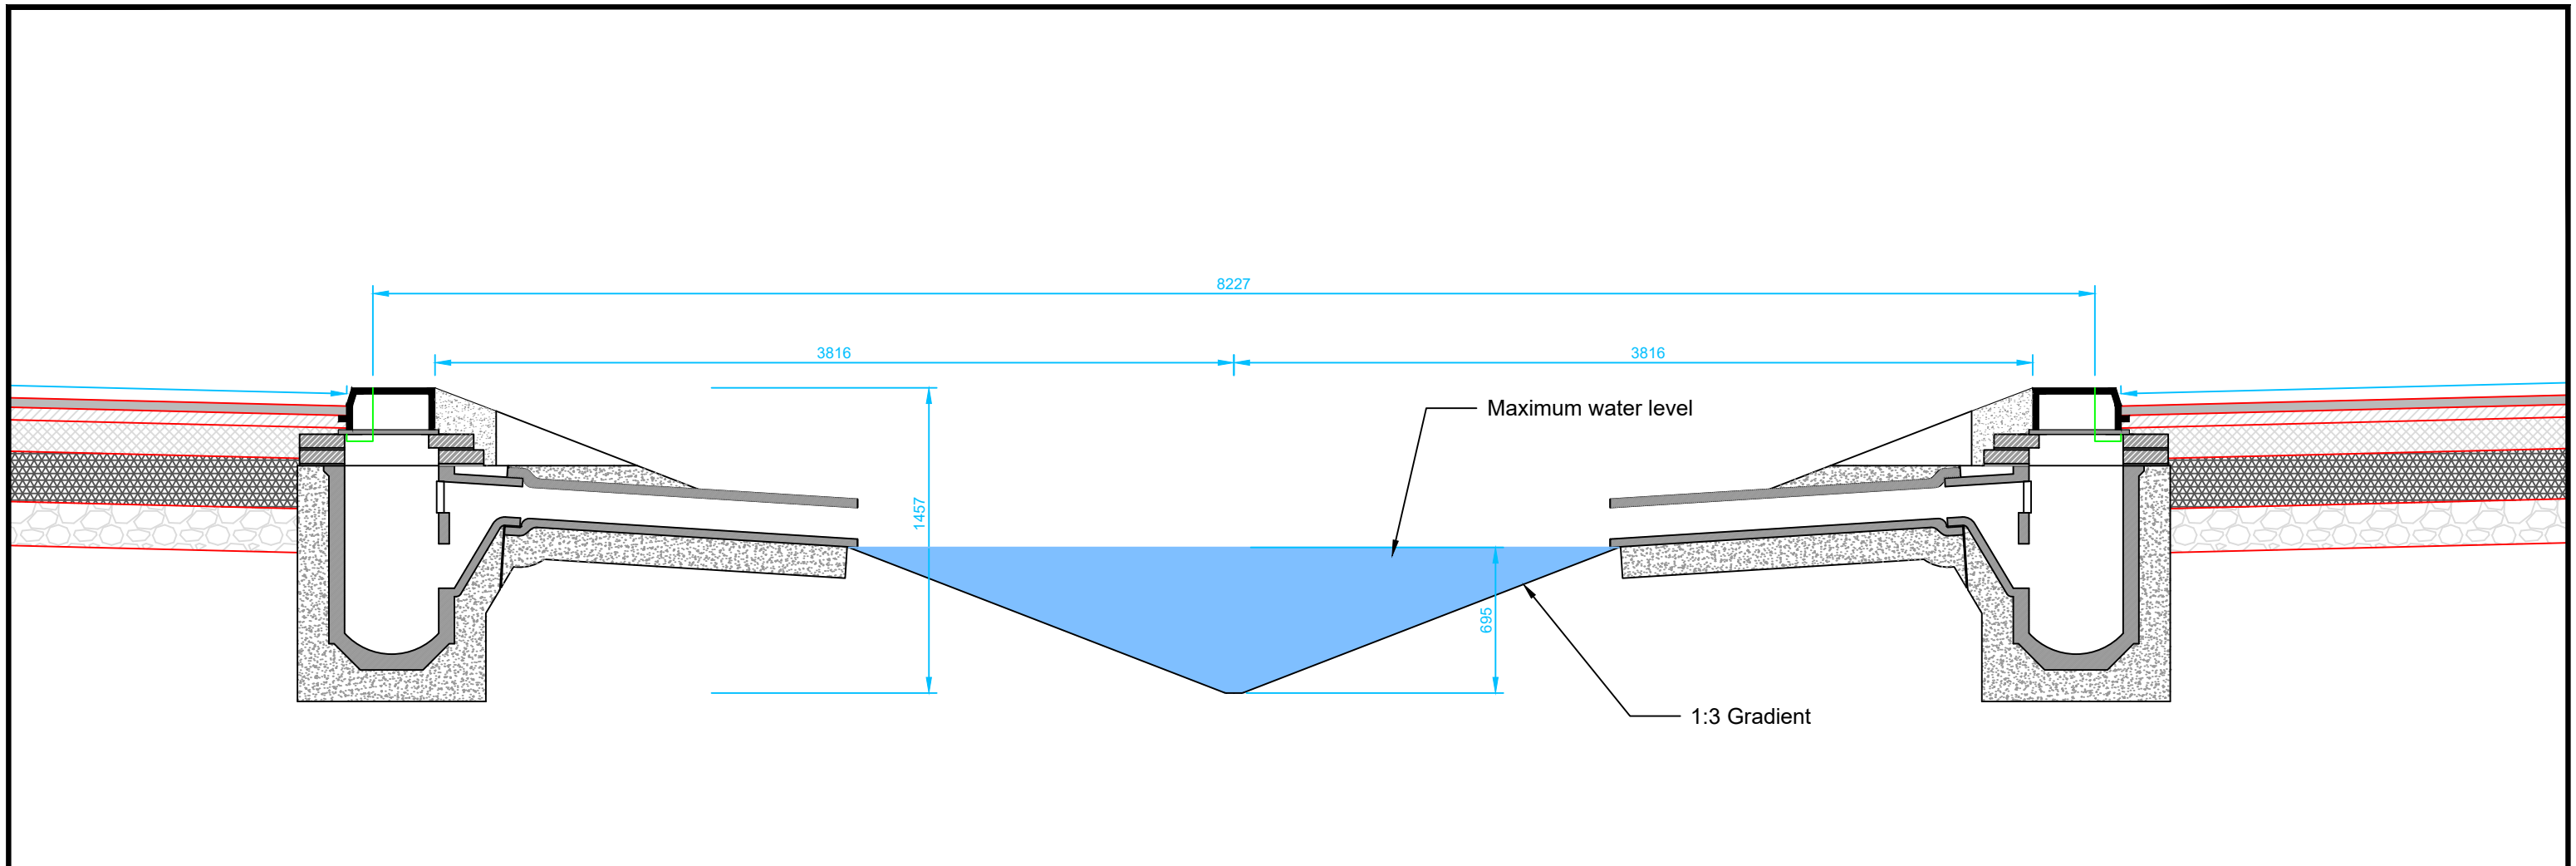

NOTES: 1. Assumed 5% CBR value	 Highways and Transport Highways Depot, Bowerhill, Melksham Wiltshire, SN12 6QT Website: www.wiltshire.gov.uk	F						PROJECT: LACKHAM COLLEGE, CHIPPENHAM PROPOSED BUS DROP OFF / TURNING PROVISION					
		E											
		D											
		C											
		B											
		A											
	This map is reproduced from Ordnance Survey material with the permission of Ordnance Survey on behalf of the Controller of Her Majesty's Stationery Office © Crown copyright. Unauthorised reproduction infringes Crown Copyright and may lead to prosecution or Civil Proceedings. Wiltshire Council (100049050) 2020	O	09/07/26	LN	BL	JF	ORIGINAL		DRAWING TITLE: SECTION X-X CARRIAGEWAY / ATTENUATION				
		REV	DATE	DRAWN	CHECK	APPRV	DESCRIPTION						
		DRAWING PURPOSE: DRAFT								SCALES:	1:30	SHEET SIZE:	A3
										DRAWING No.	LN/LACKHAM/D002	REVISION:	A
										FILE REF:	*		

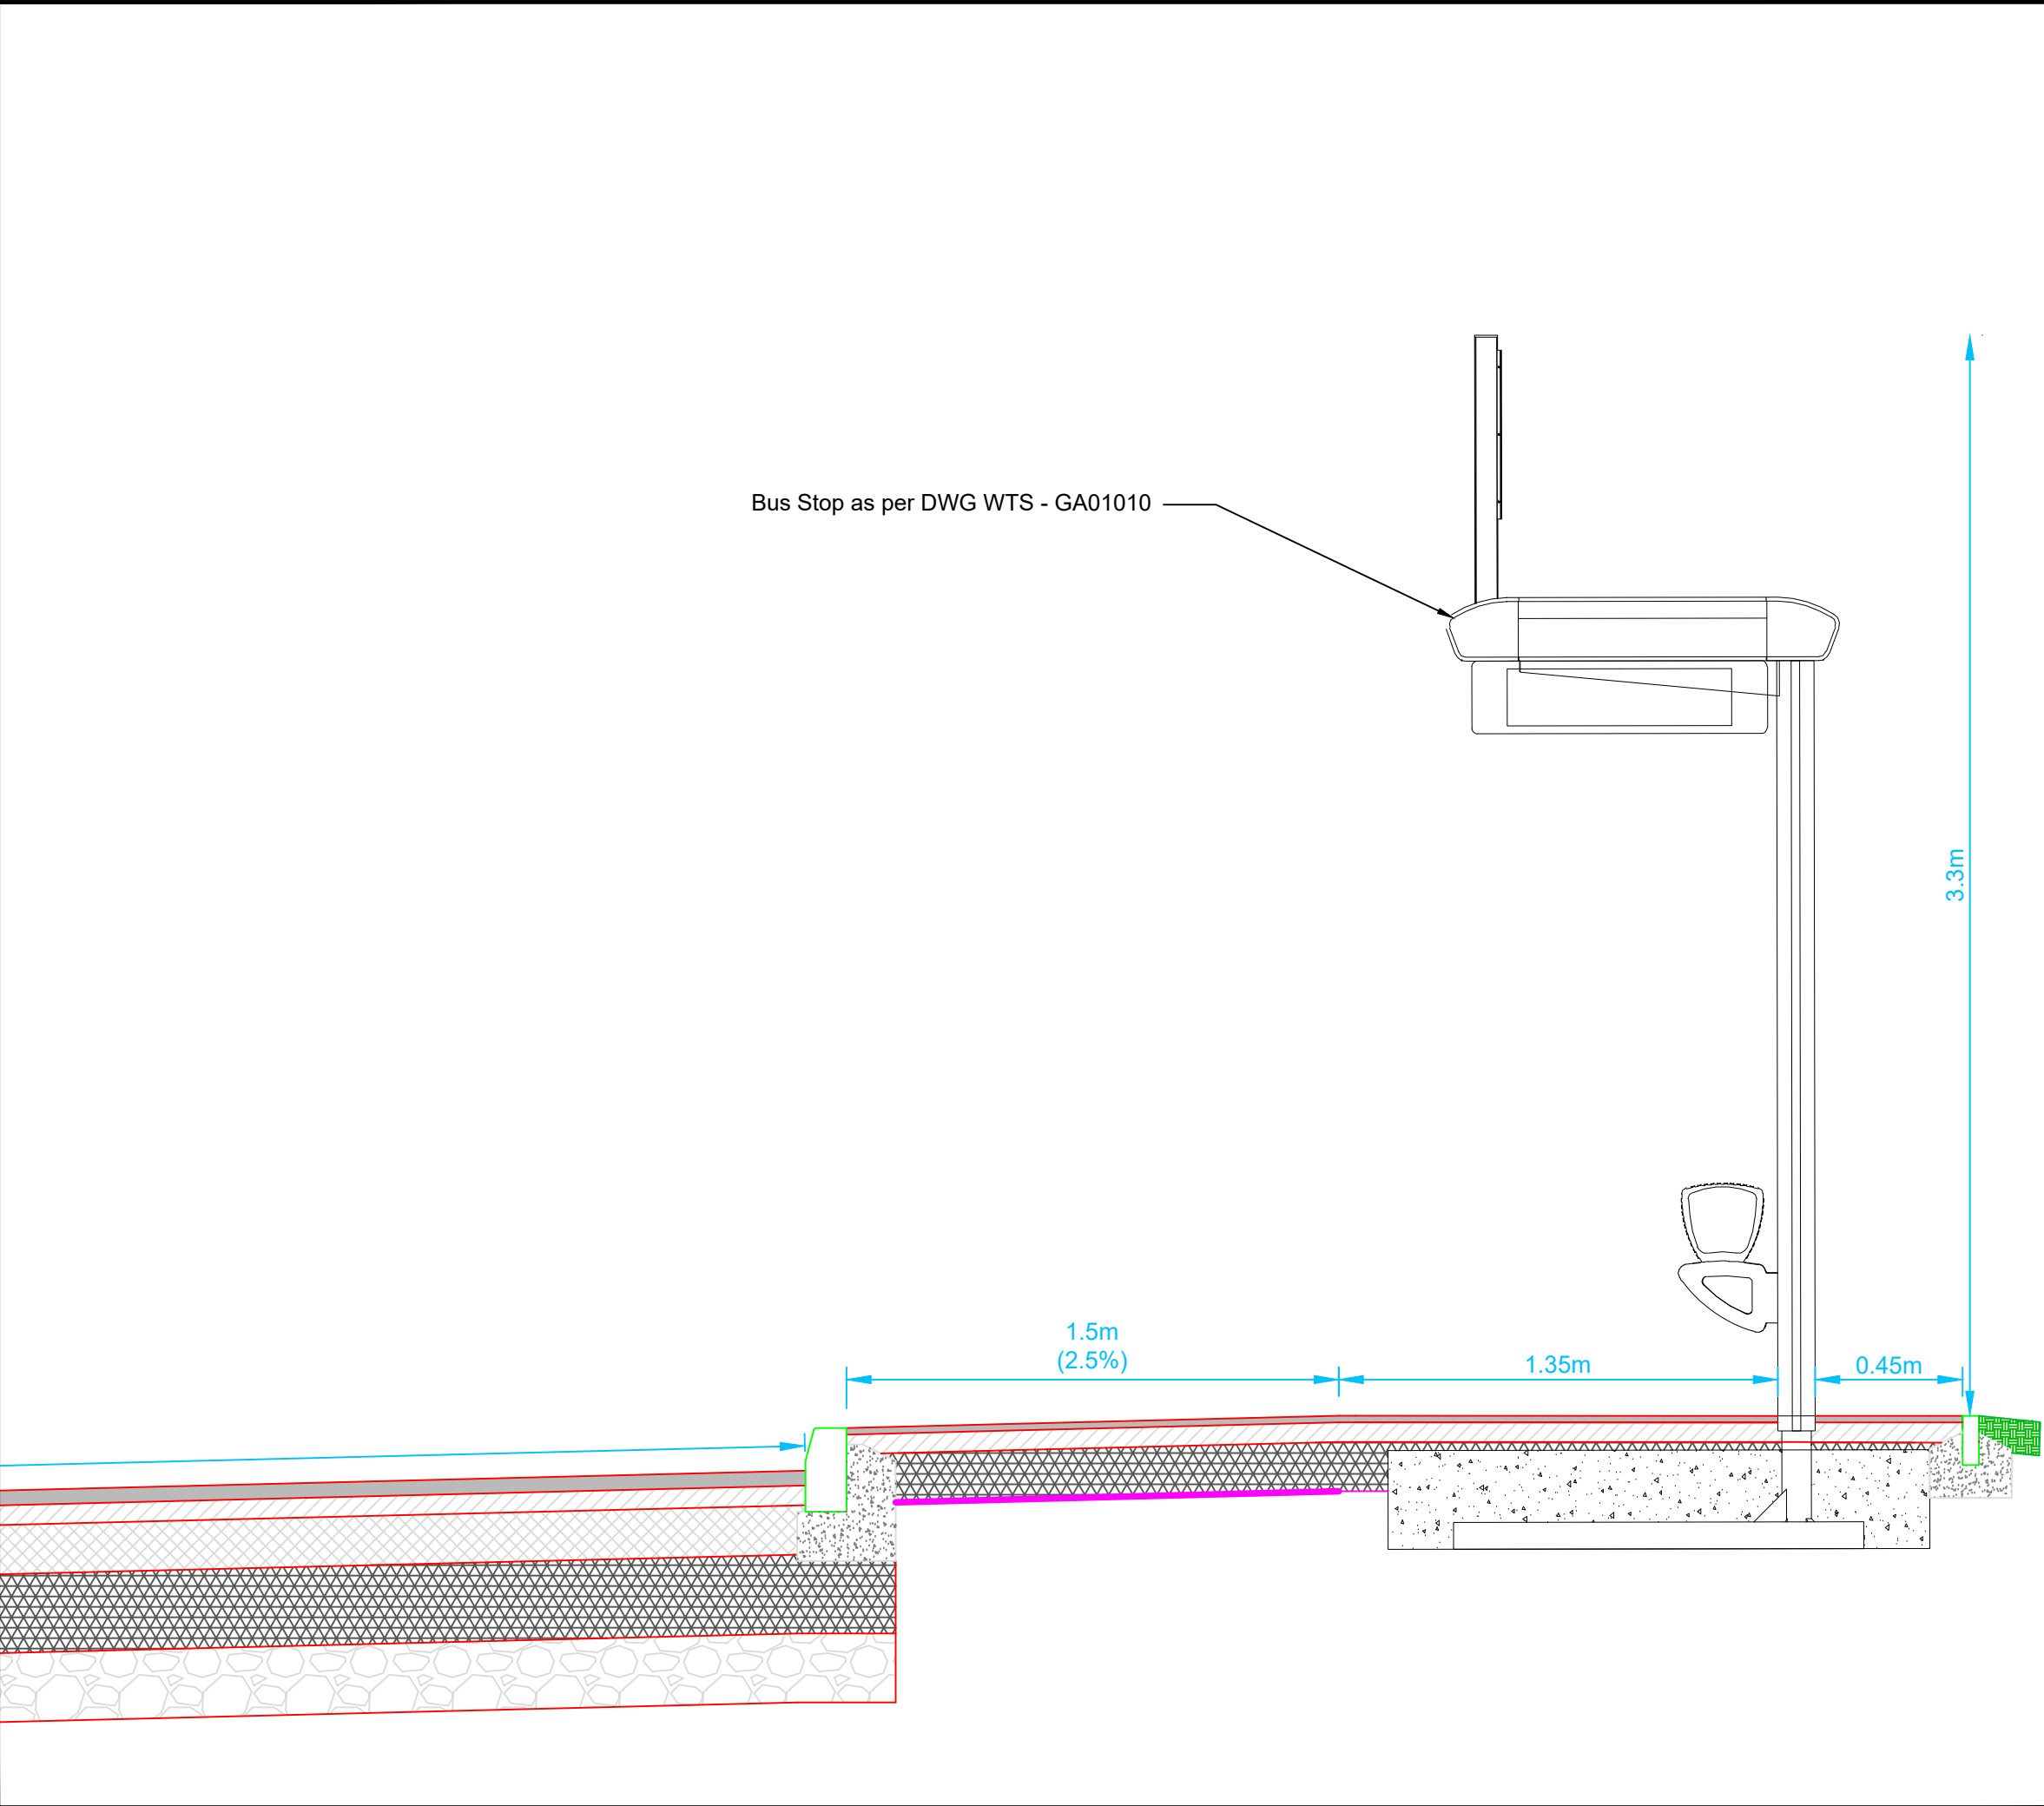

NOTES:

This map is reproduced from Ordnance Survey material with the permission of Ordnance Survey on behalf of the Controller of Her Majesty's Stationery Office
© Crown copyright.

Unauthorised reproduction infringes Crown Copyright and may lead to prosecution or Civil Proceedings.

Wiltshire Council (100049050) 2024

Wiltshire Council

Highways and Transport

Highways Depot, Bowerhill, Melksham
Wiltshire, SN12 6QT
Website: www.wiltshire.gov.uk

F					
E					
D					
C					
B					
A					
O	09/07/26	LN	BL	JF	ORIGINAL
REV	DATE	DRAWN	CHECK	APPRV	DESCRIPTION

DRAWING PURPOSE:

DRAFT

PROJECT:

LACKHAM COLLEGE, CHIPPENHAM
PROVISIONAL BUS DROP OFF / TURNING AREA

DRAWING TITLE:

SECTION X-X
BUS SHELTER AREA

SCALES:	1:20	SHEET SIZE:	A3
DRAWING No.	LN/LACKHAM/D003	REVISION:	A
FILE REF:			