

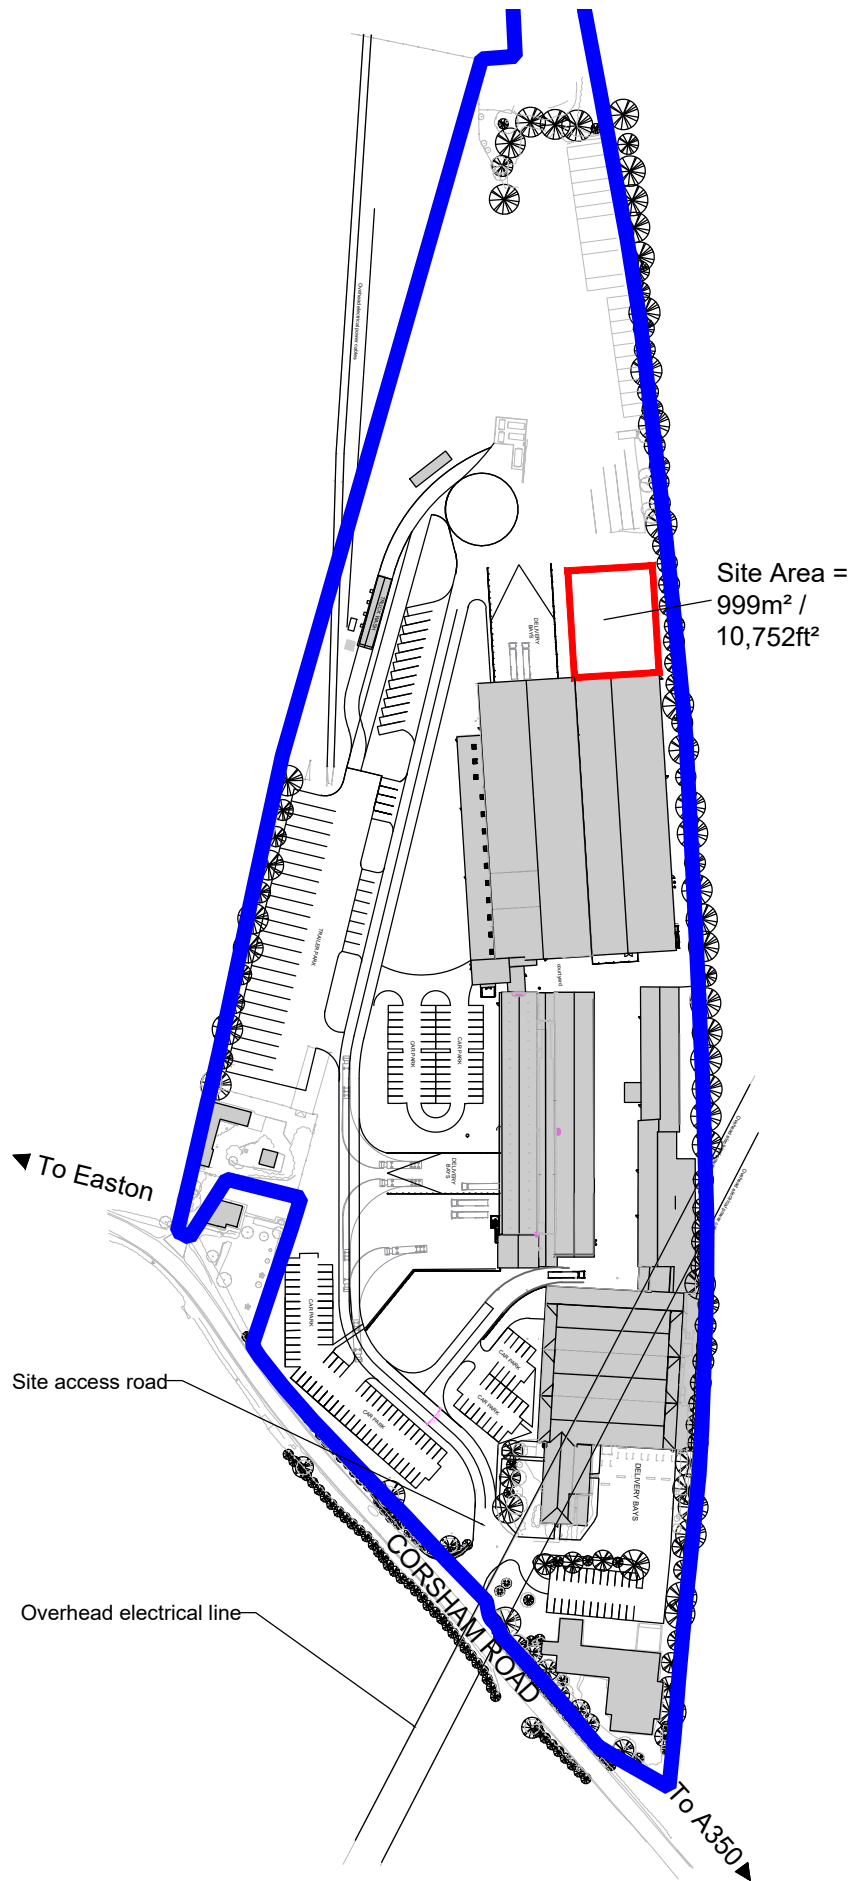


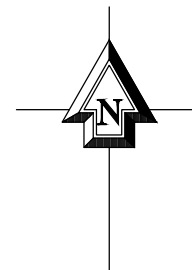

A	07/08/26	BE	ARW	Planning Issue
REV	DATE	DRWN	CHKD	REVISION DETAILS

© Harrison & Pitt Architects Ltd

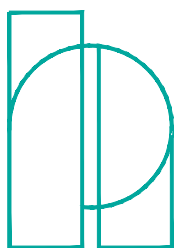

HPA
CHARTERED
ARCHITECTS

29 CASTLE HILL,
LANCASTER
LA1 1YN

01524 32479
hpa@hpa.ltd
www.hpa.ltd

PROJECT TITLE
Stonegate Site, Corsham Road,
The Old Sidings, Lacock
SN15 2NL

CLIENT
Stonegate Farmers Ltd.



DO NOT SCALE SITE DIMS FROM THIS DRAWING

DRAWING TITLE
As Existing
Location Plan

DRAWING STATUS
PLANNING

DRAWING No.
2508-300

REVISION
A

SCALE : 1:2500 @ A4

DATE : July 2026

DRAWN : BE

CHECKED : ARW