


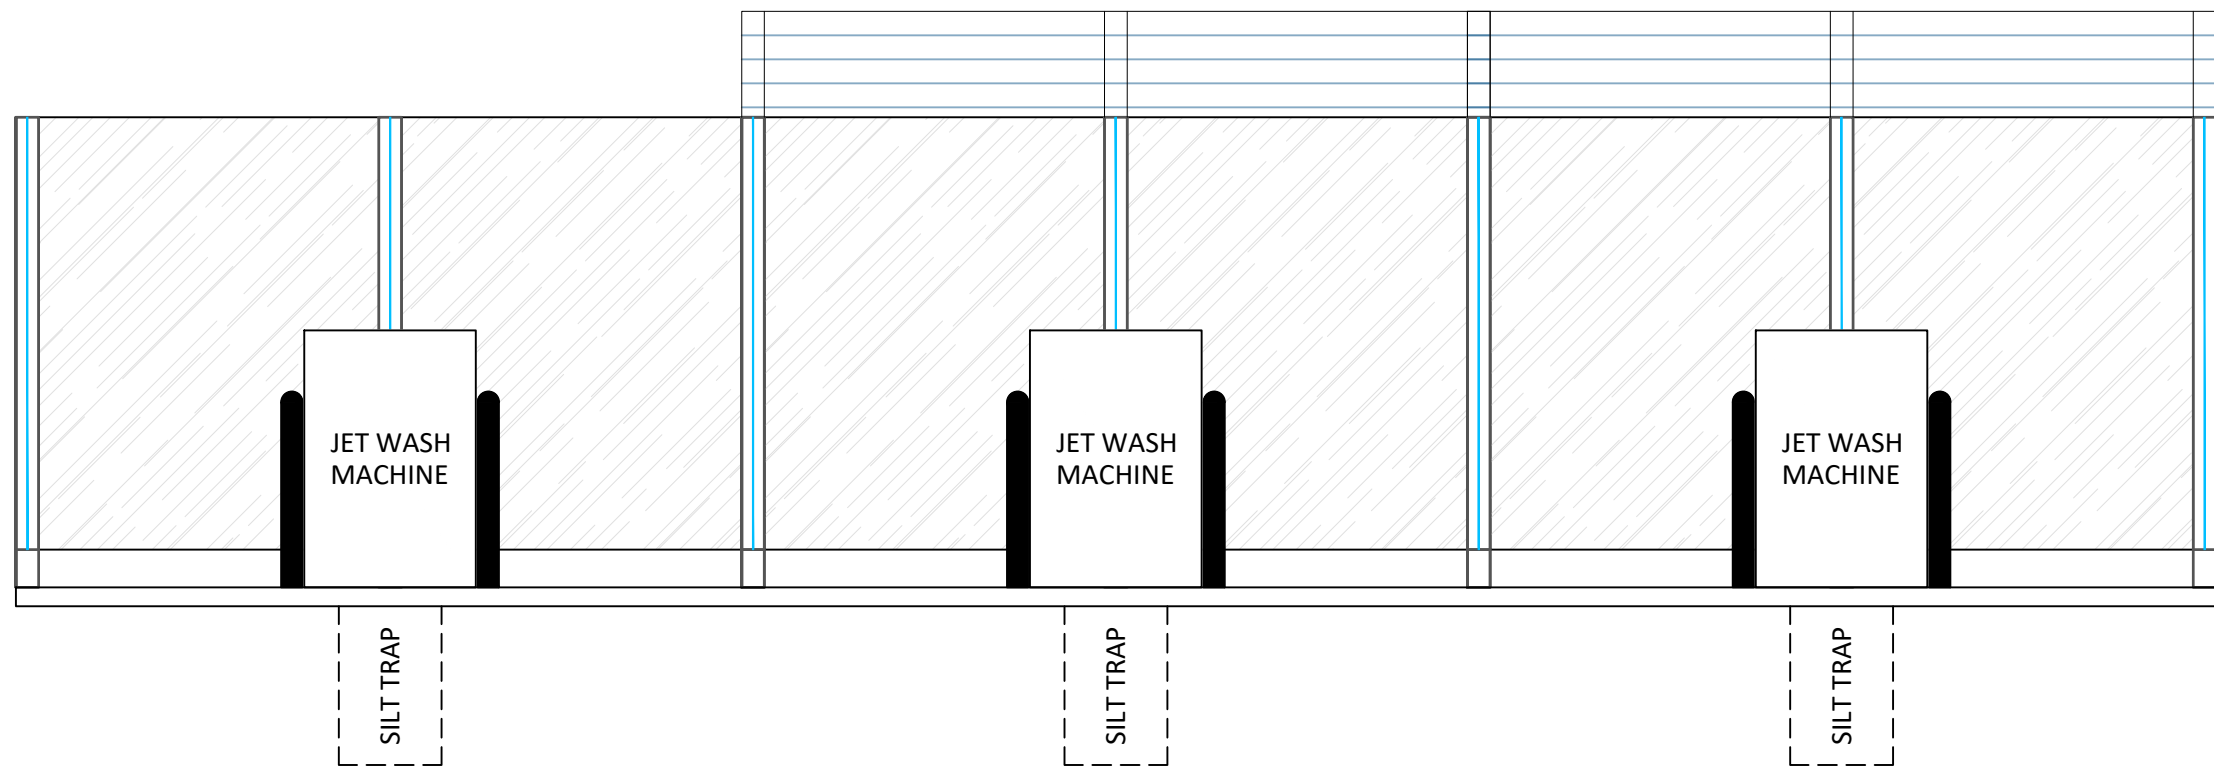


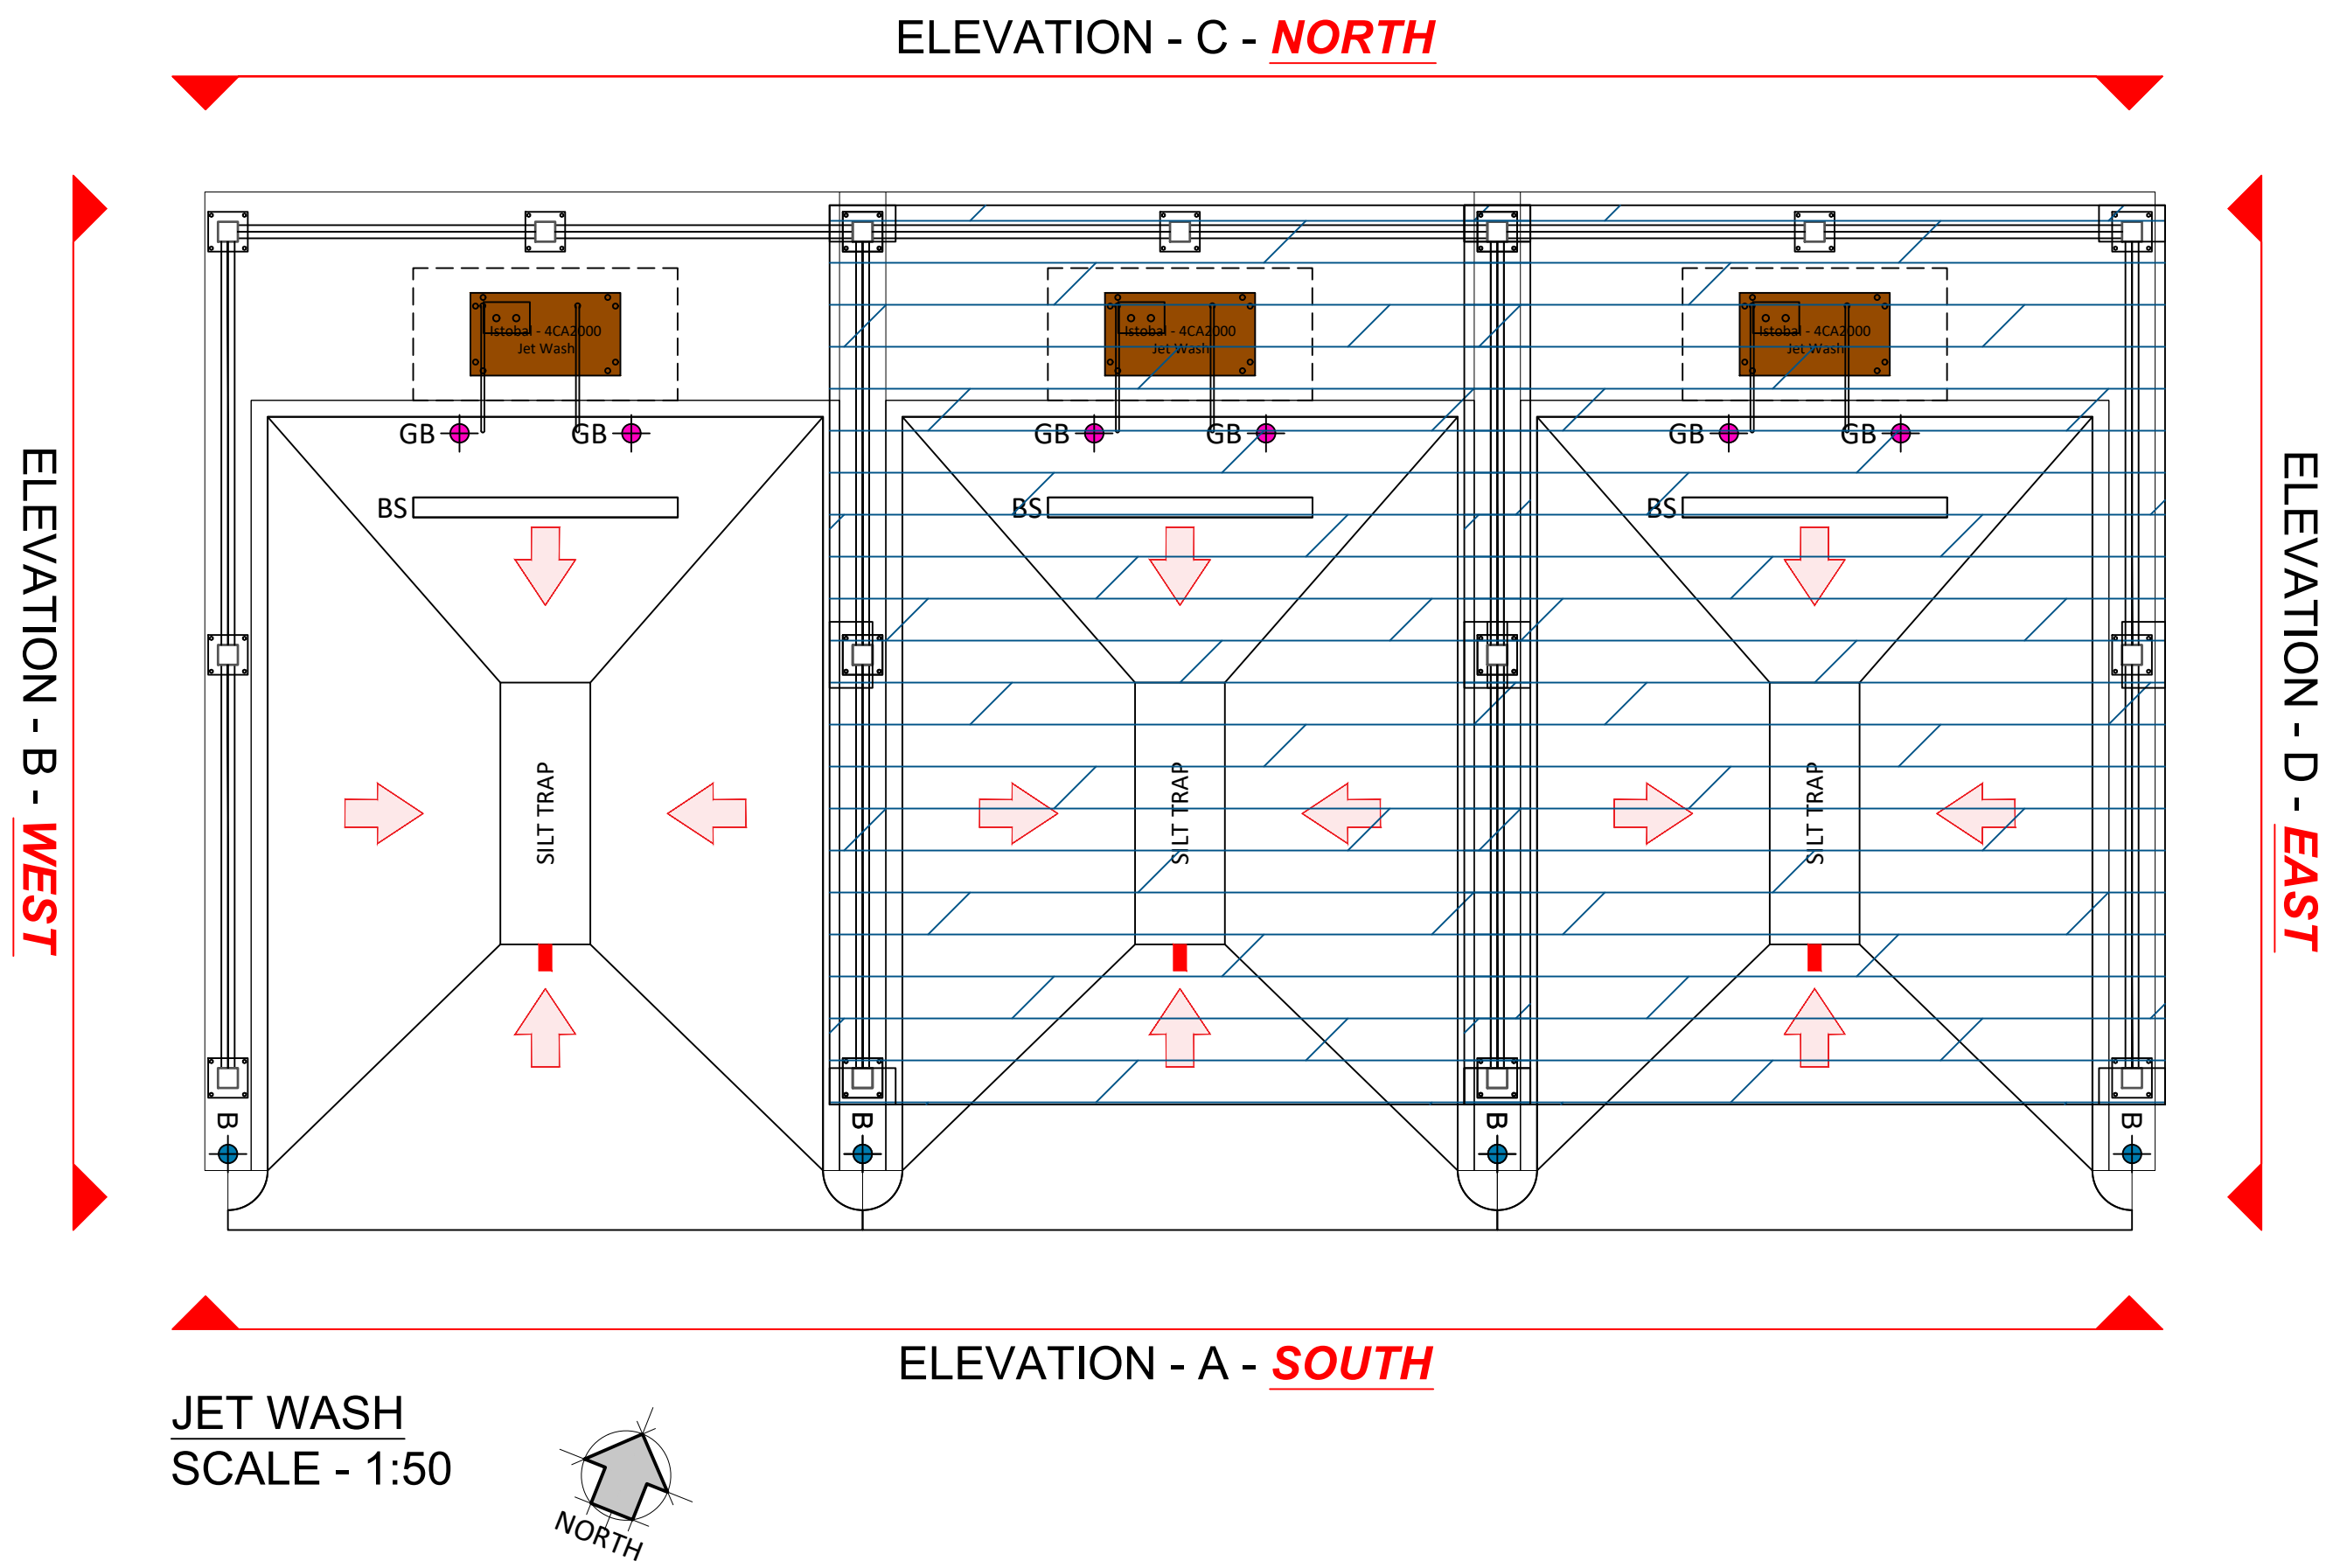


JET WASH - ELEVATION A - **SOUTH**
SCALE - 1:50

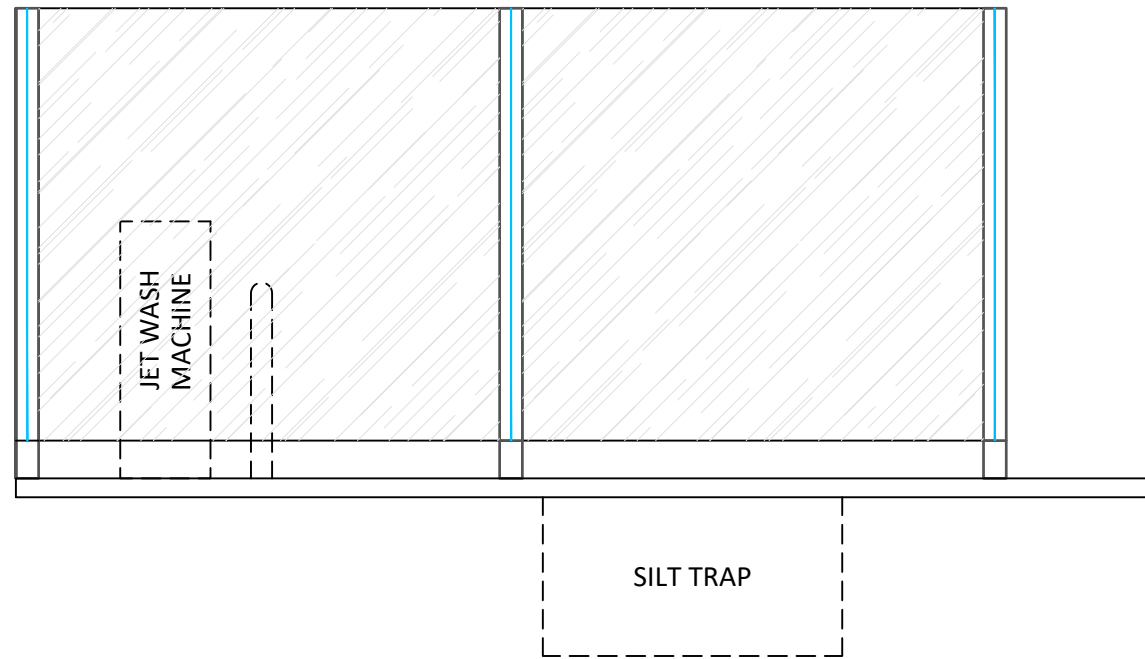

JET WASH - ELEVATION B - **WEST**
SCALE - 1:50

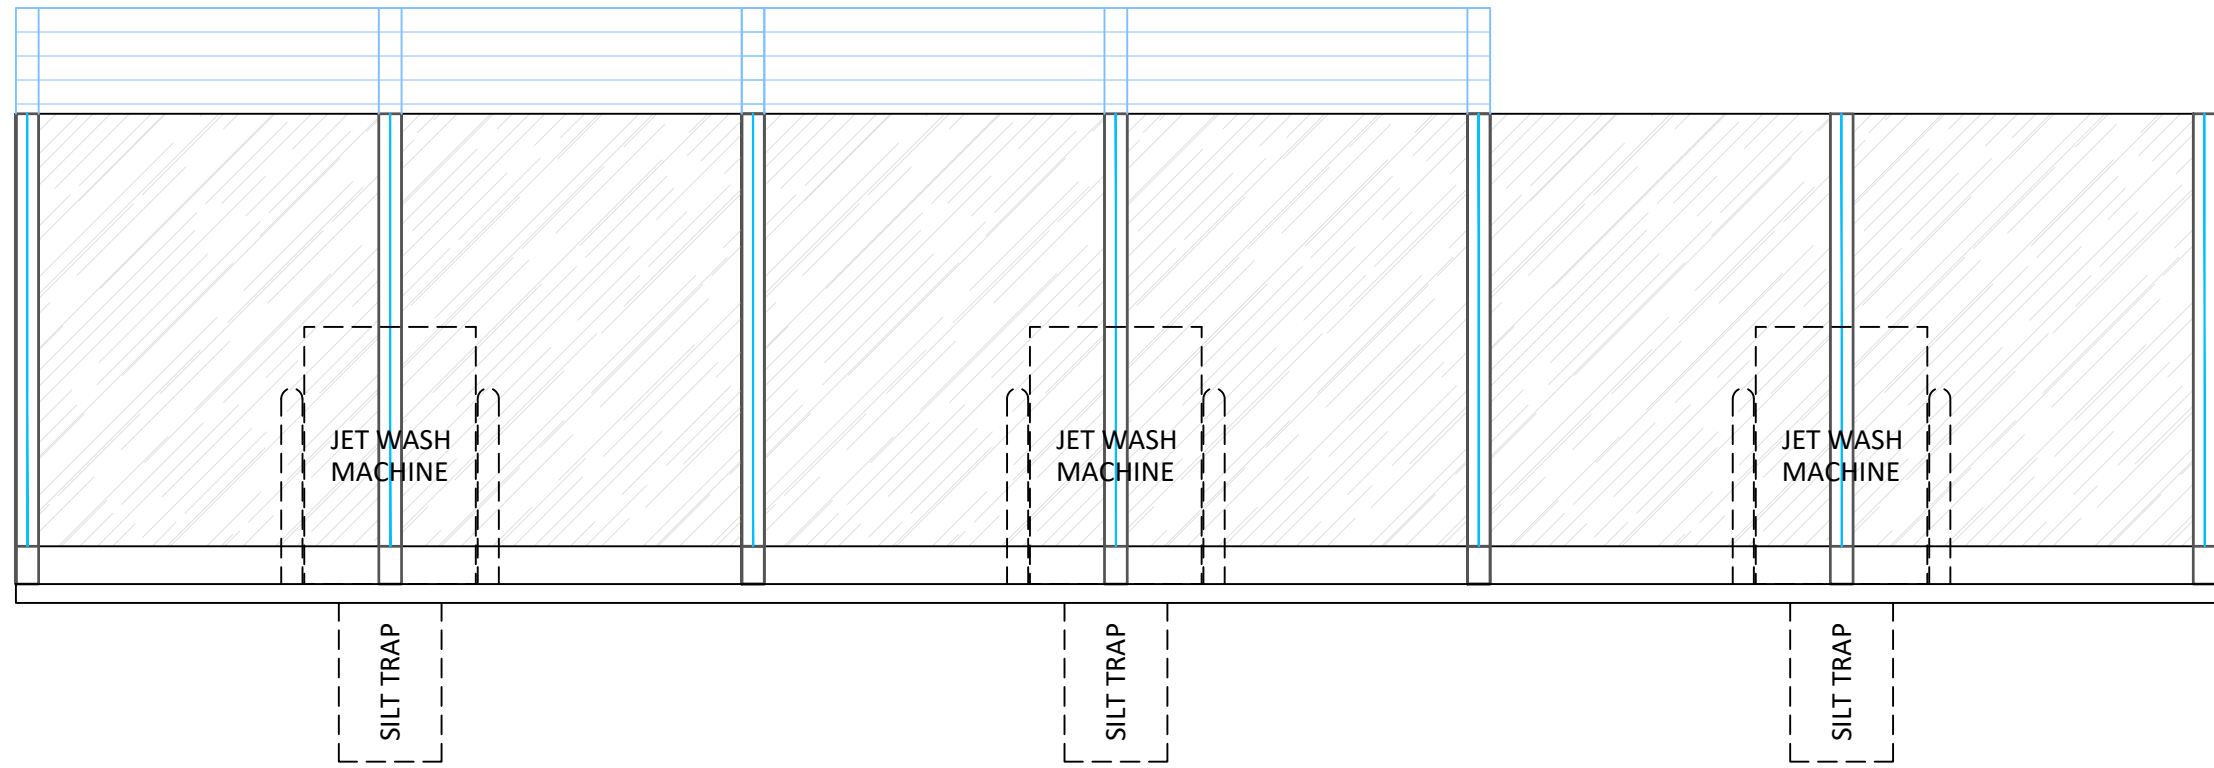

JET WASH - ELEVATION C - **NORTH**
SCALE - 1:50

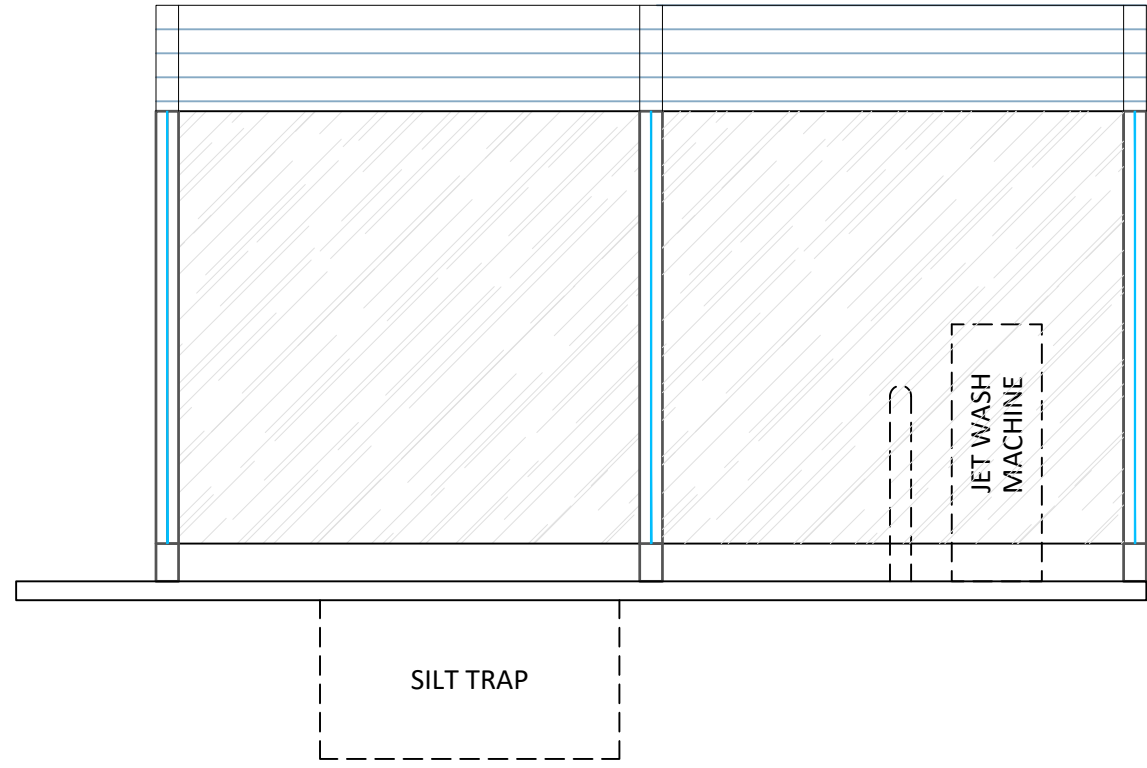

JET WASH - ELEVATION D - **EAST**
SCALE - 1:50

DRAWING NOTES

COPYRIGHT ©
This drawing and the details herein are the copyright of MBH Design Studio Ltd. and must not be reproduced, altered or passed to any third party without prior written consent.

This drawing has been produced for the project listed below, is submitted in support of this application application to the Local Planning Authority and is not intended for use by any other person or for any other purpose.


Every effort has been made to ensure the accuracy of these drawings, however MBH Design Studio Ltd. accept no responsibility for any discrepancies arising from the reuse of survey information and preliminary drawings commissioned by the Applicant from others.

Materials

- Structure steel framework with blue RAL 5015 powder coated covering and graphics.
- Reinforced glazed canopy top.

Lighting

- 4x LED strip lights to be installed in each covered canopy to achieve 100 lux on each bay.

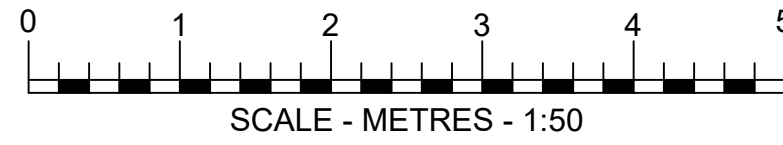

A	23.07.2026	Updated elevations	MO/AM/NS
REV	DATE	DESCRIPTION	DRAWN/CHECKED
REVISION NOTES			

PLANNING			
 MBH Design Studio Ltd. Rosemount House, Rosemount Avenue, West Byfleet, Surrey, KT14 6LB www.mbhstd.com t: 01932 352 727 f: 01932 351 545			
CLIENT  motor fuel group			
PROJECT FS3340 - WARMINSTER MORRISONS WEYMOUTH STREET, WARMINSTER, BA12 9NT			
DRAWING TITLE JET WASH PLAN AND ELEVATIONS			
DRAWN BY KL	DATE 20.07.2026	SCALE 1:50	PAPER SIZE A1
CHECKED BY RRB/RRB	DRAWING NUMBER 14313-3340-210	REV. A	