


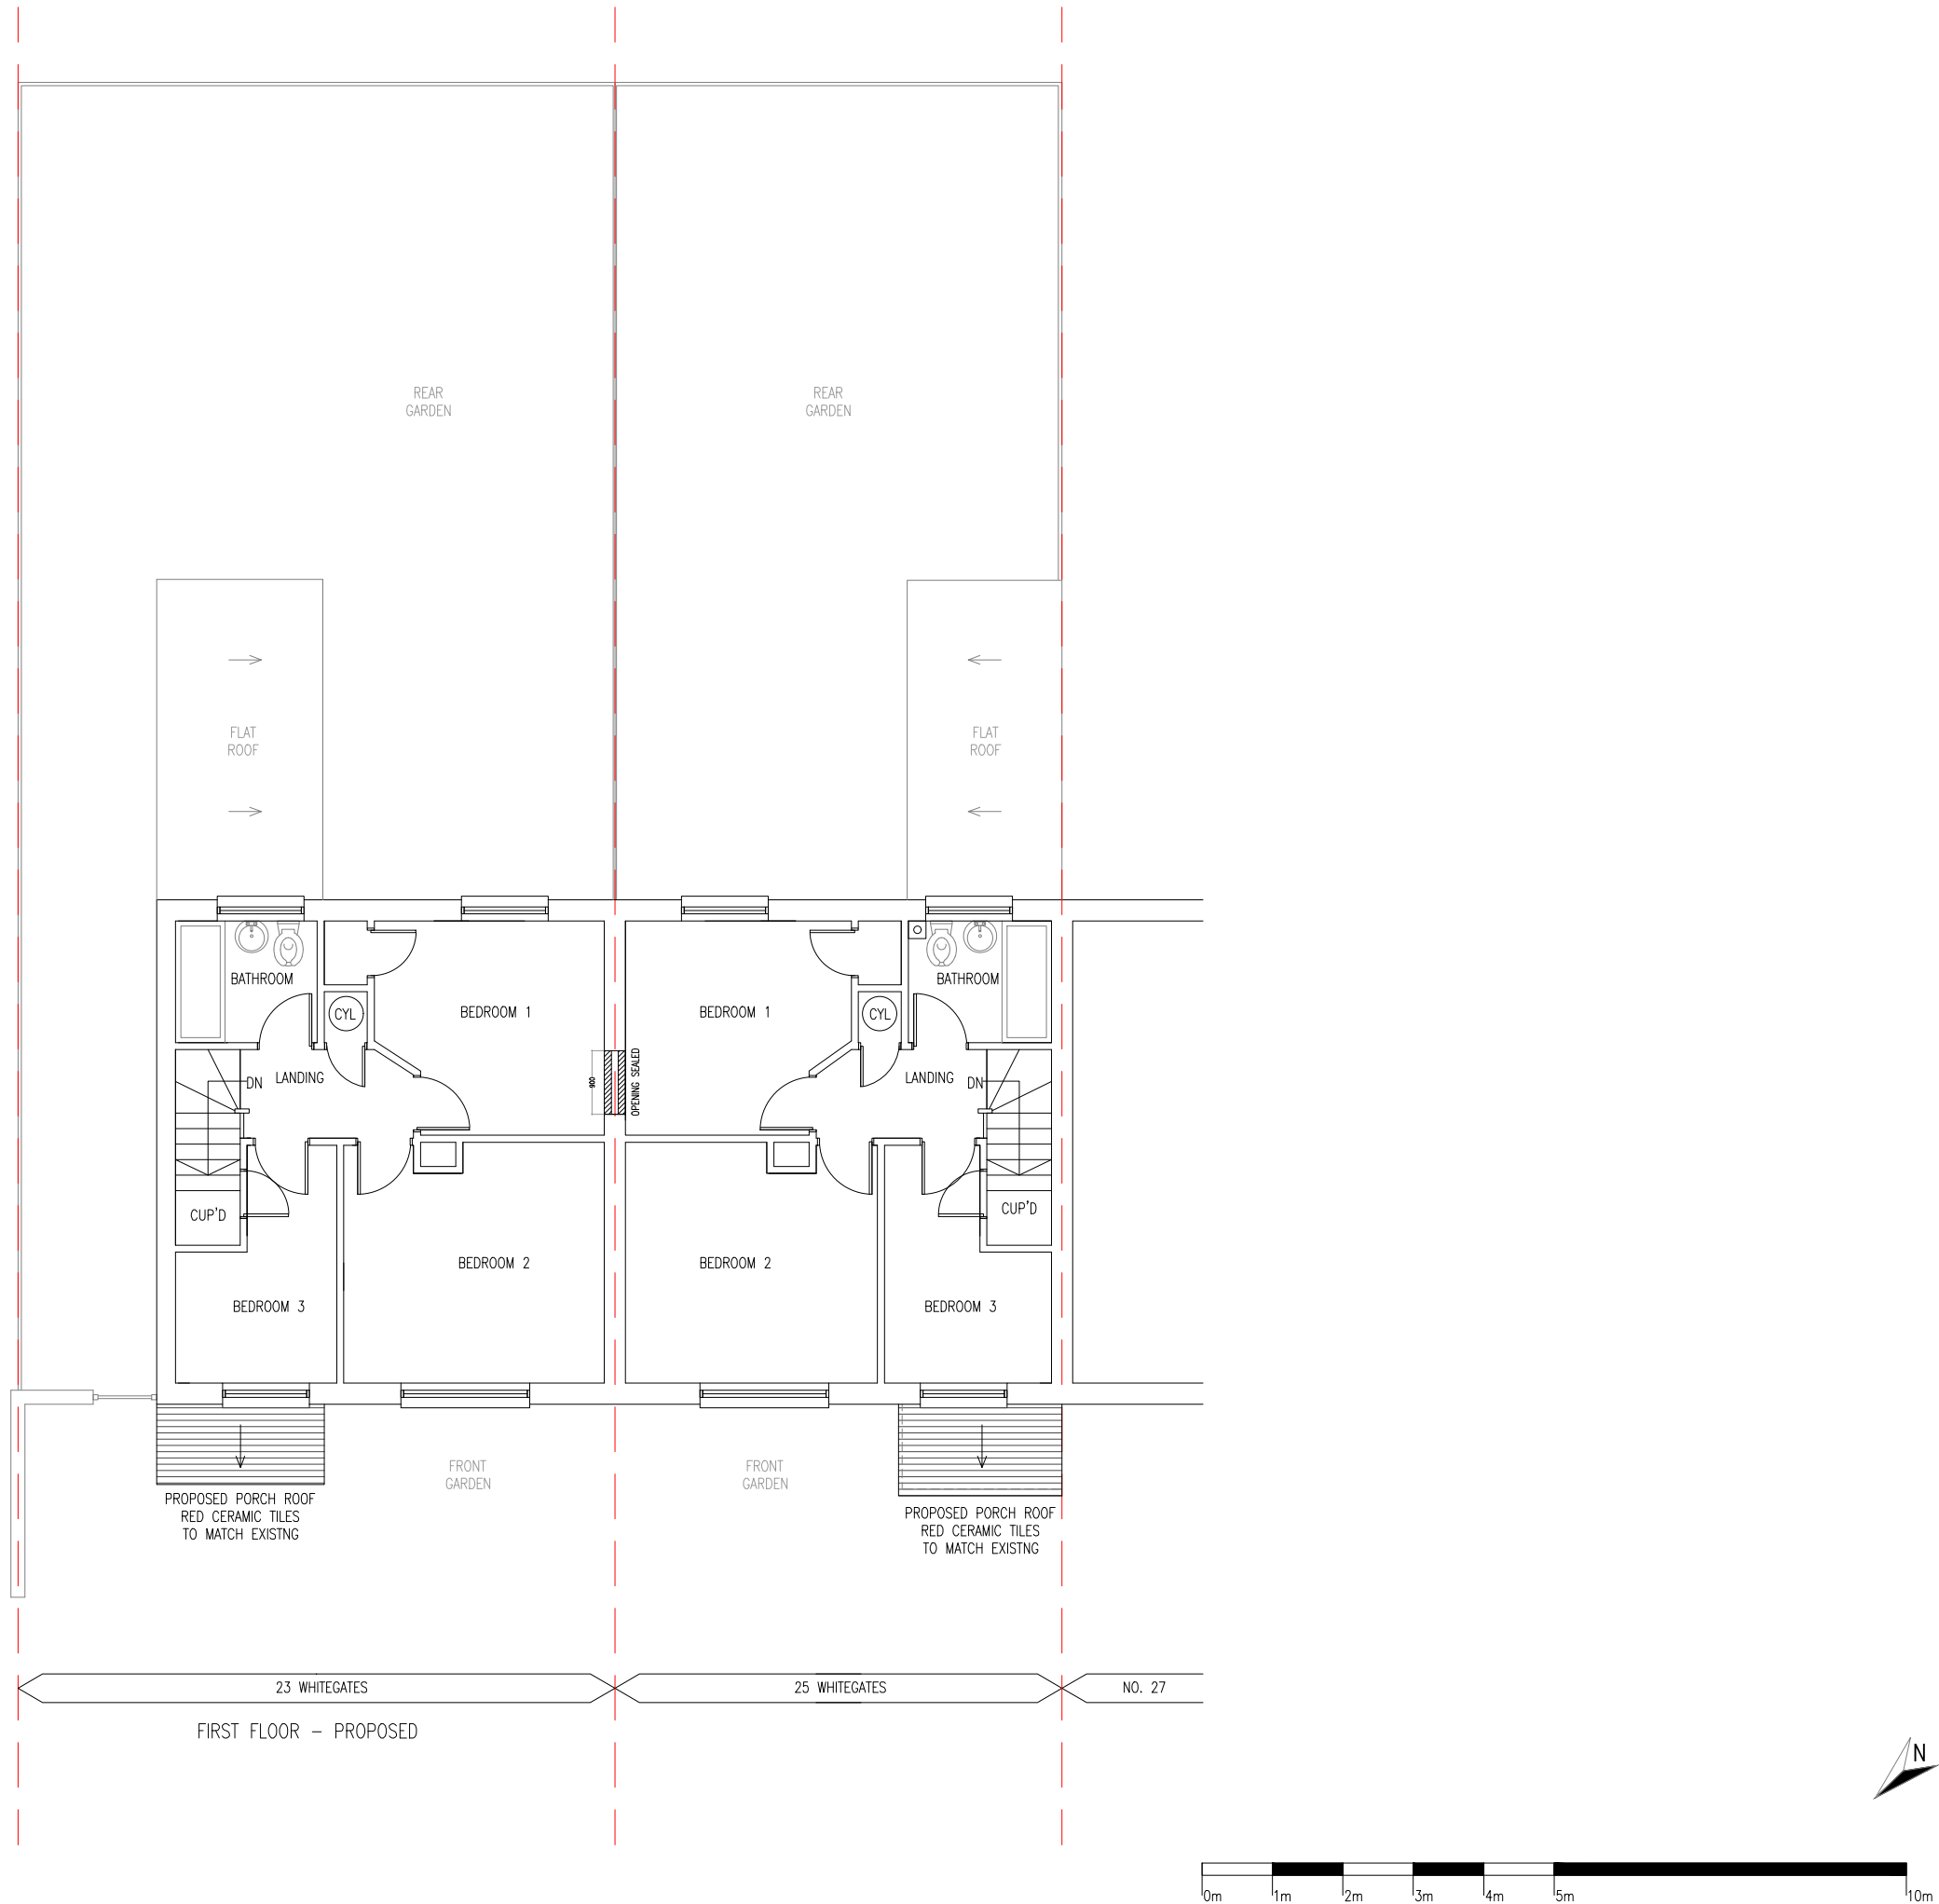

General Notes

All dimensions are to be checked on site before commencement of works.

All sizes and dimensions to any structural elements are indicative only. See structural engineer's drawings for actual sizes/dimensions. Sizes of and dimensions to any service elements are indicative only.

See service engineer's drawings for actual sizes/dimensions.

This drawing to be read in conjunction with all relevant Architect's drawings, specifications and other consultants' information.

RETROSPECTIVE APPLICATION:

CHANGE OF USE BACK TO TWO SEPARATE DWELLINGS.

23-25 WHITEGATES, UPPER CASTLE COMBE, CHIPPENHAM, SN14 7HQ.

No.	Revision/Issue	Date

Firm Name and Address

DANNY DUOD
STUDIO ARKITEKT

THE OLD POST OFFICE
NORTH PERROTT
CREWKERNE
SOMERSET
TA18 7SG



Project Name and Address

MR DAMIAN BETTLES
23 WHITEGATES
UPPER CASTLE COMBE
CHIPPENHAM
WILTSHIRE
SN14 7HQ

Project
PROPOSAL TO TITLE SPLIT
TERRACE 23-25 WHITEGATES

Date
28-07-2026

Scale
1 : 100 @ A3

Sheet
00107-WG-1009-
PROPOSED
FIRST FLOOR
PLANS