



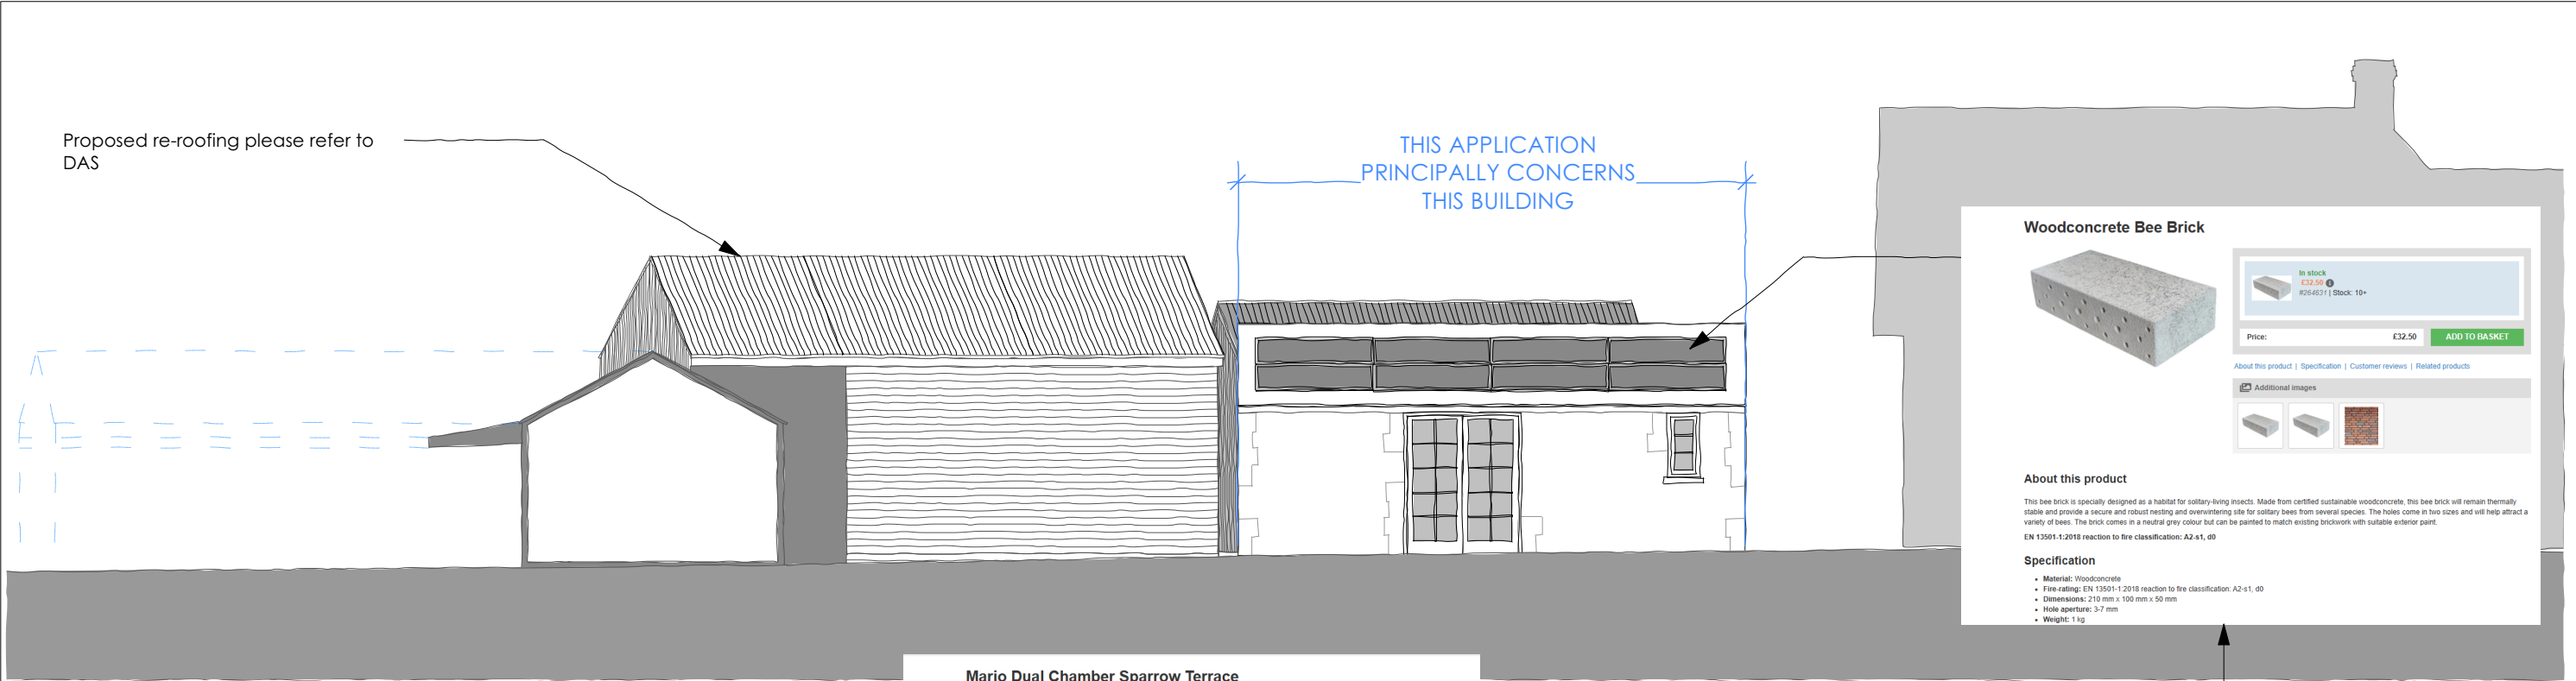

PROPOSED SECTIONAL ELEVATION B FROM SOUTH WEST

EXISTING OUTBUILDING

Mario Dual Chamber Sparrow Terrace

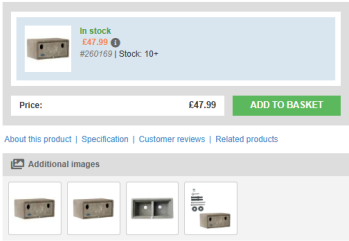


RT CONVERSION

OUTLINE EX HOUSE

BEE BRICK LOCATION


Proposed re-roofing please refer to DAS

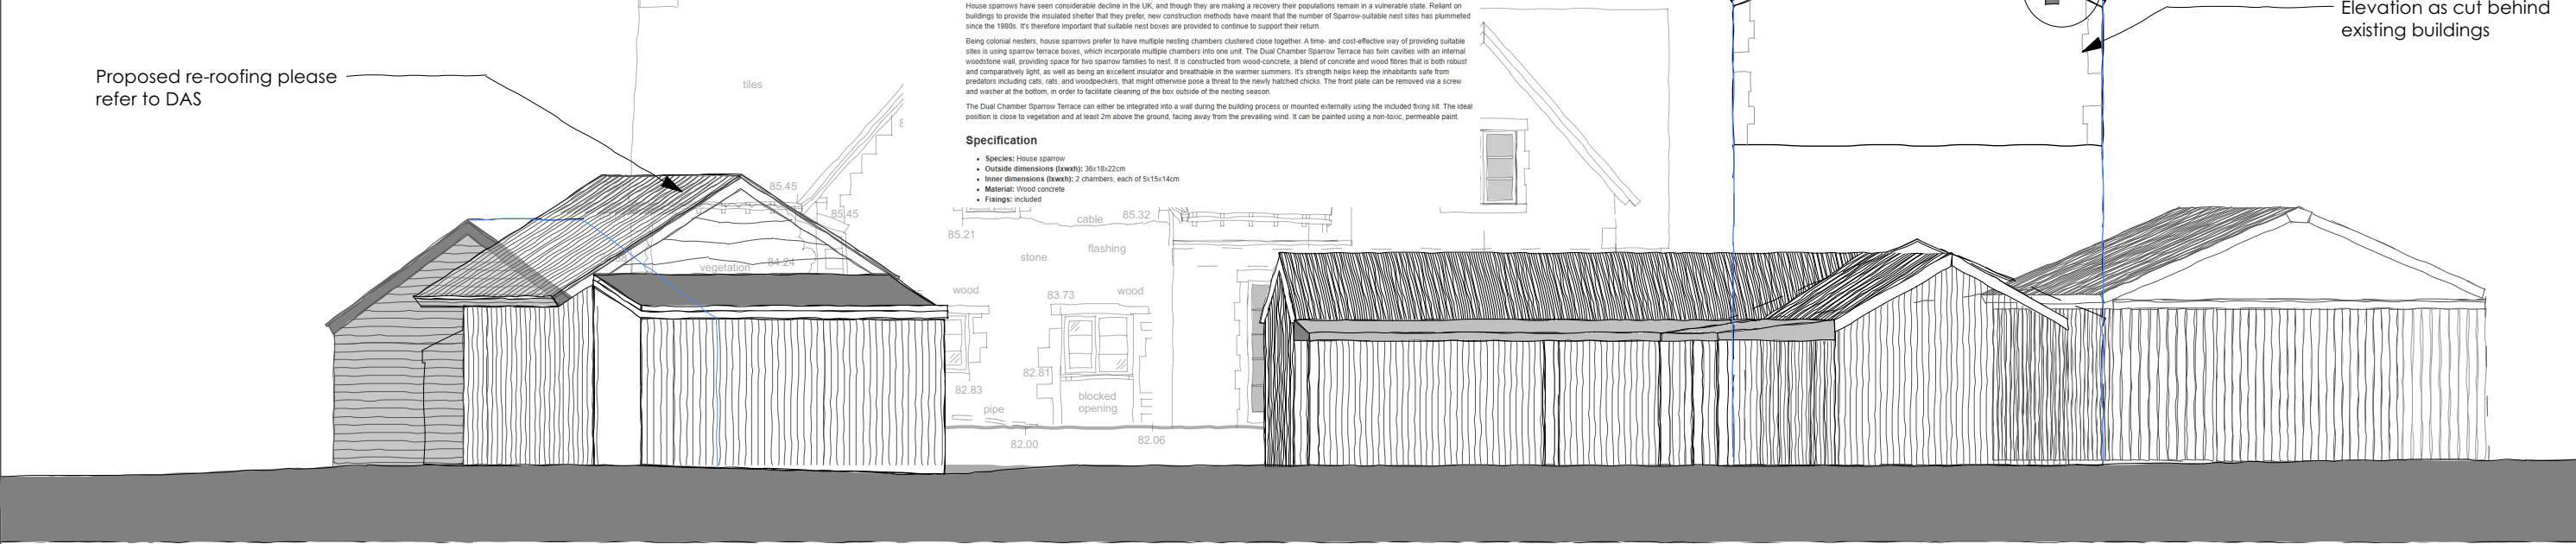

PROPOSED ELEVATION FROM NORTH WEST

EXISTING OUTBUILDINGS

EXISTING OUTBUILDINGS

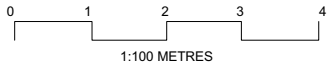

AMENDMENT:				DATE	
Status		PLANNING			
Job no / drawing no		Job title			
868 P CP 51		62 USW-Stables			
Drawing title					
Prop Elevations - Ecology					
Date	Sheet	Scale	Drawn by	Checked by	
APRIL 2026	A3	1:100			
			hetreed ross architects		
			hra		
			www.hetreedross.com 01225 755867		