







25 THE CLOSE - SALISBURY

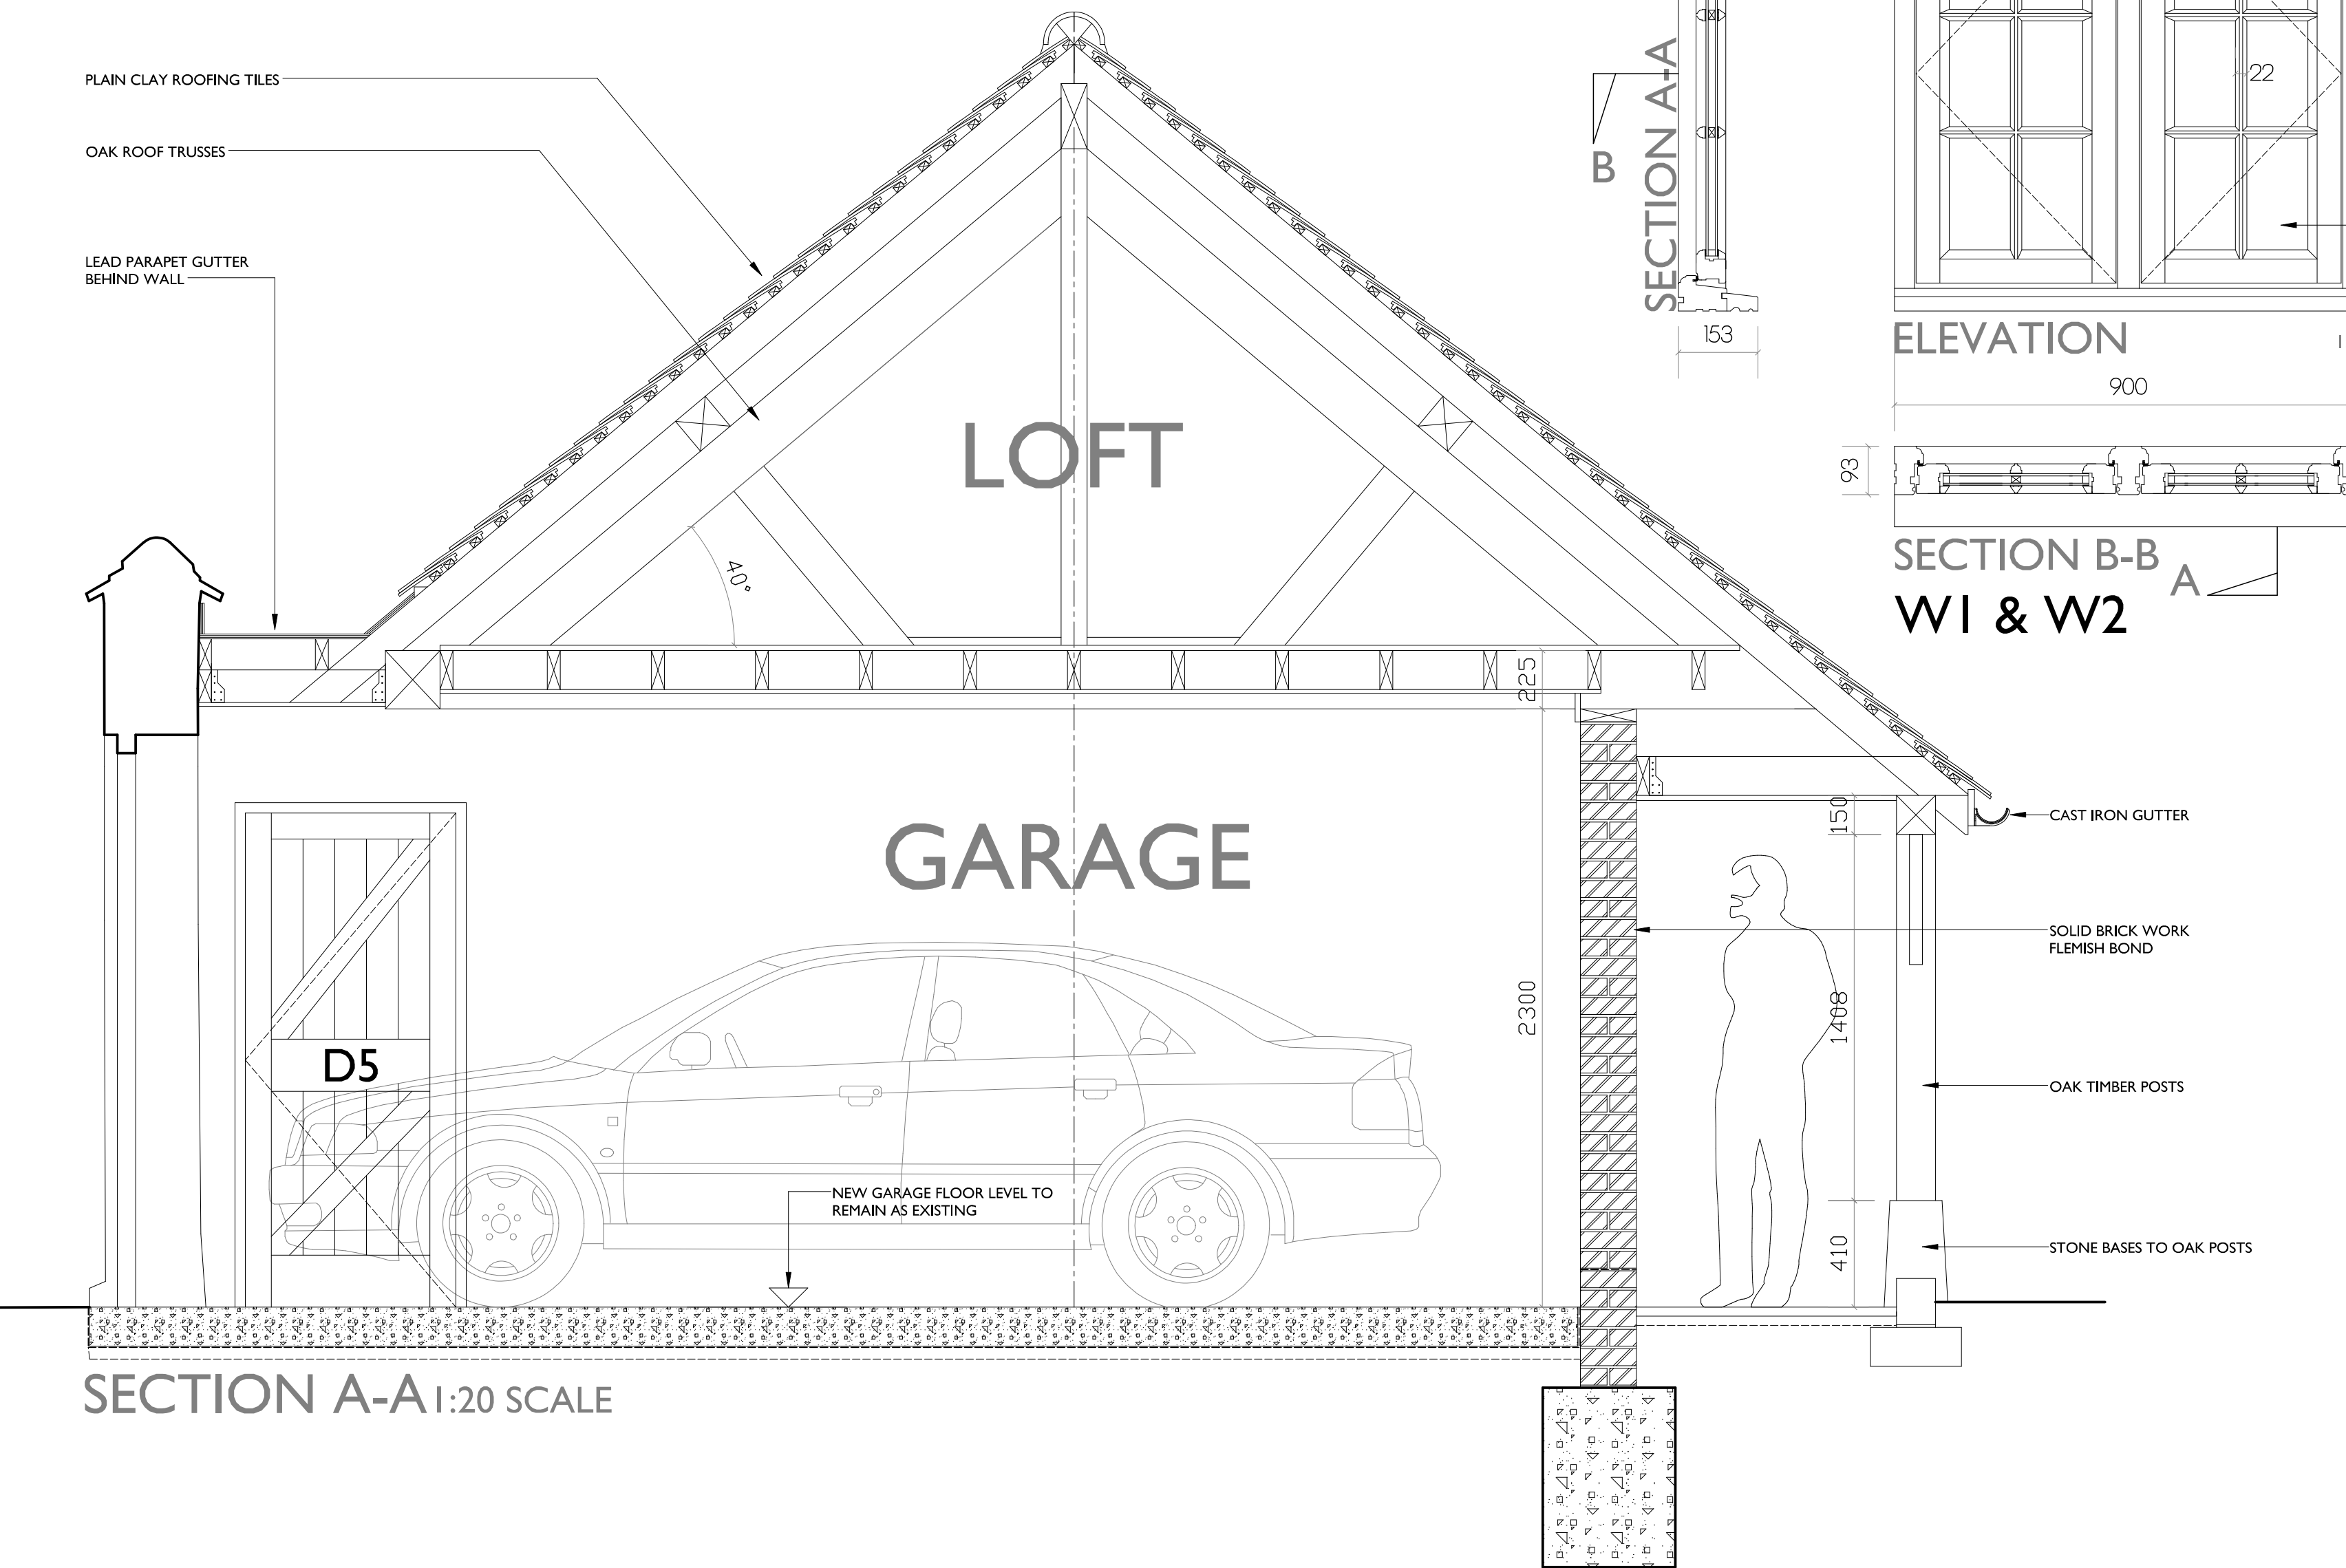

TIMBER WINDOW
DETAILS AT 1:10 SCALE

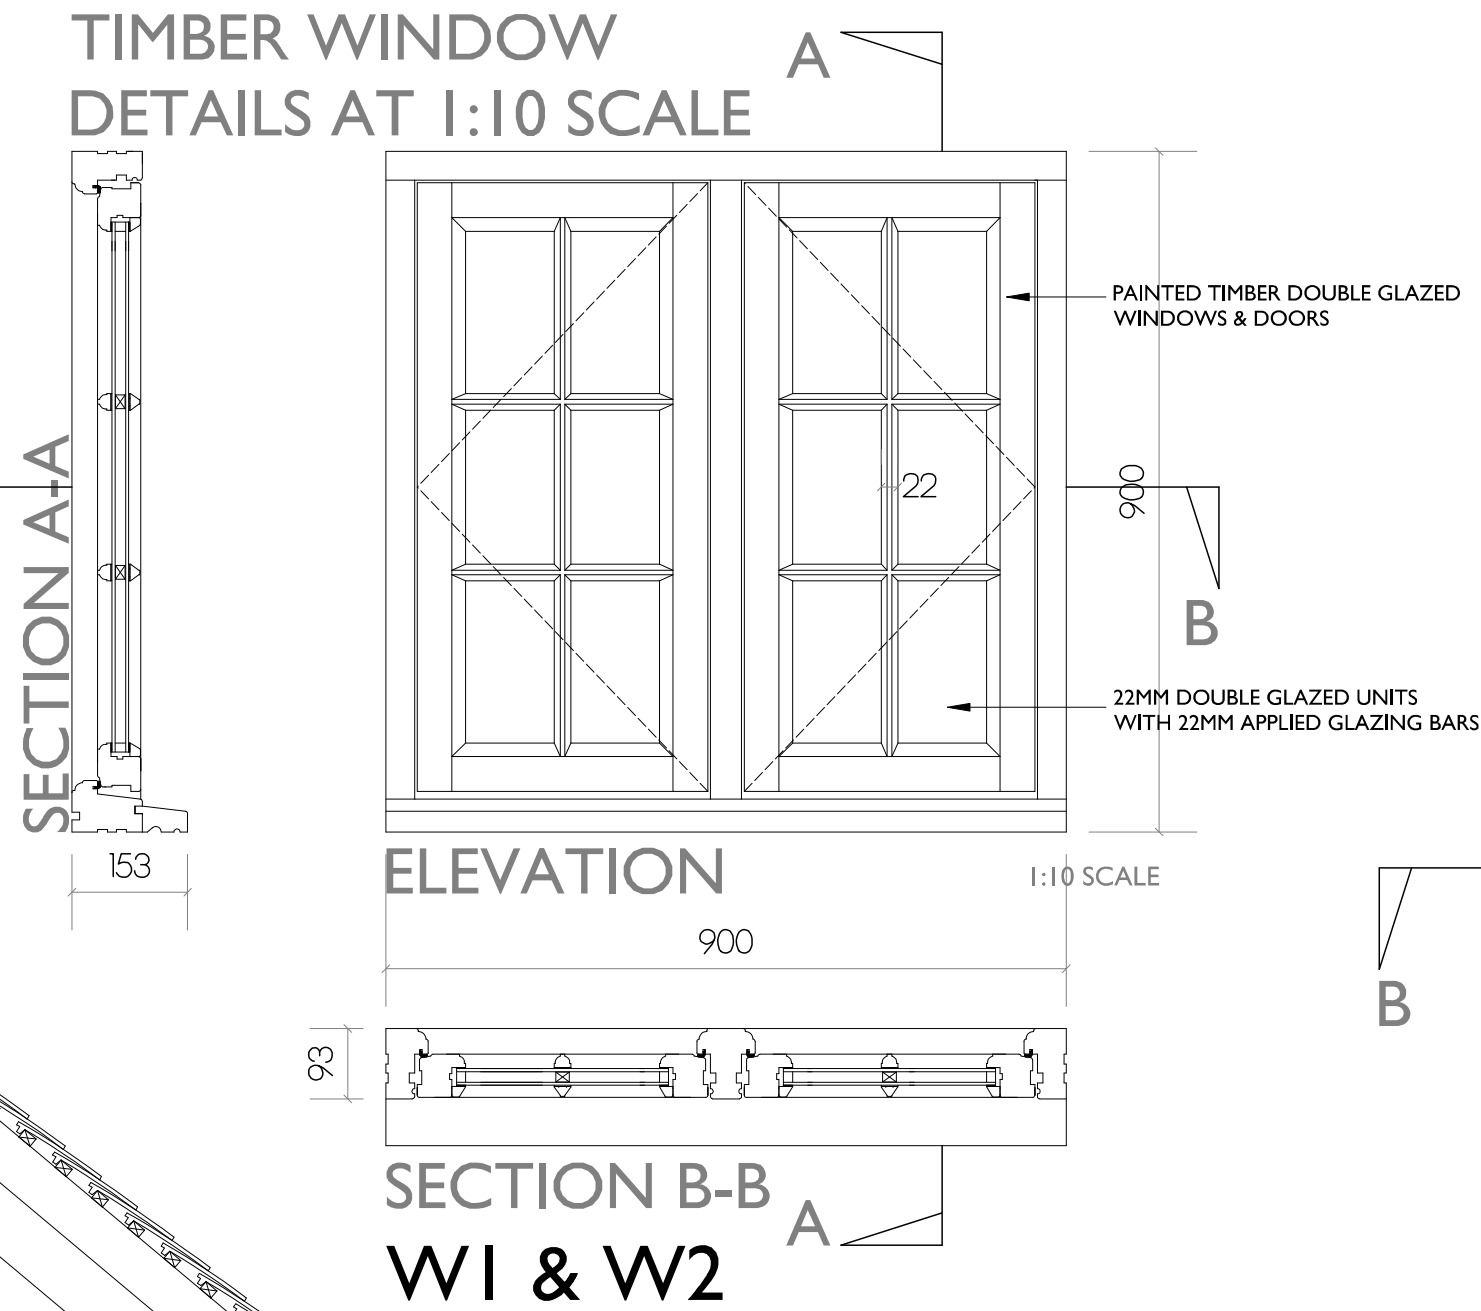

TIMBER DOOR
DETAILS AT 1:10 SCALE

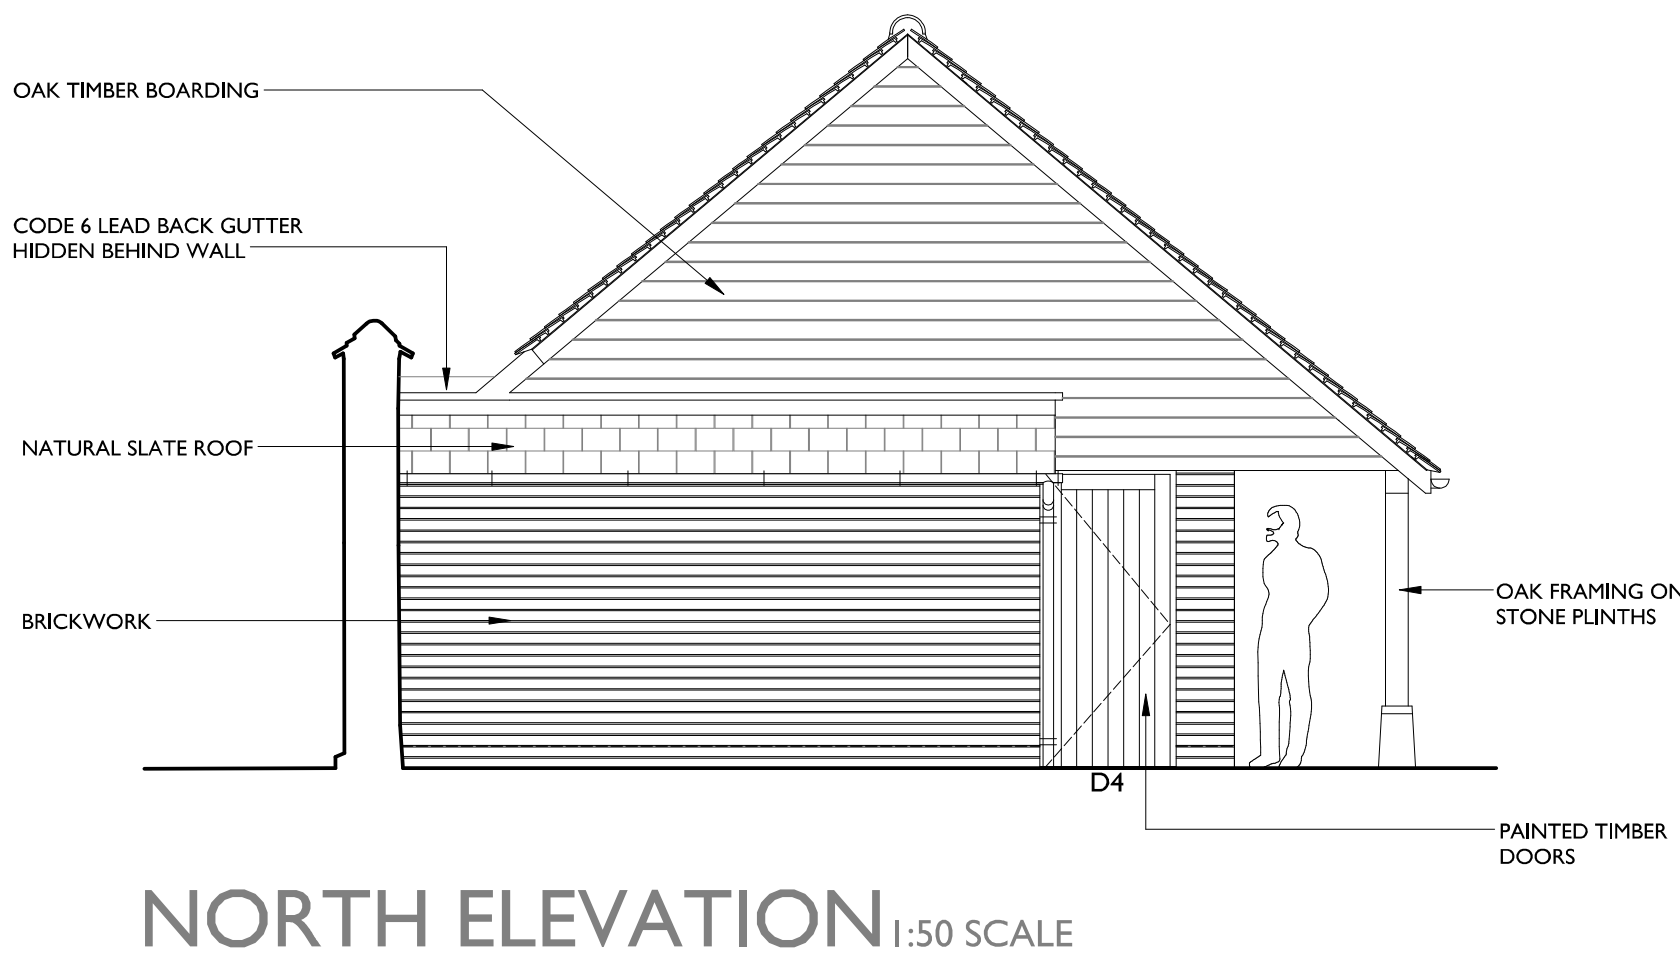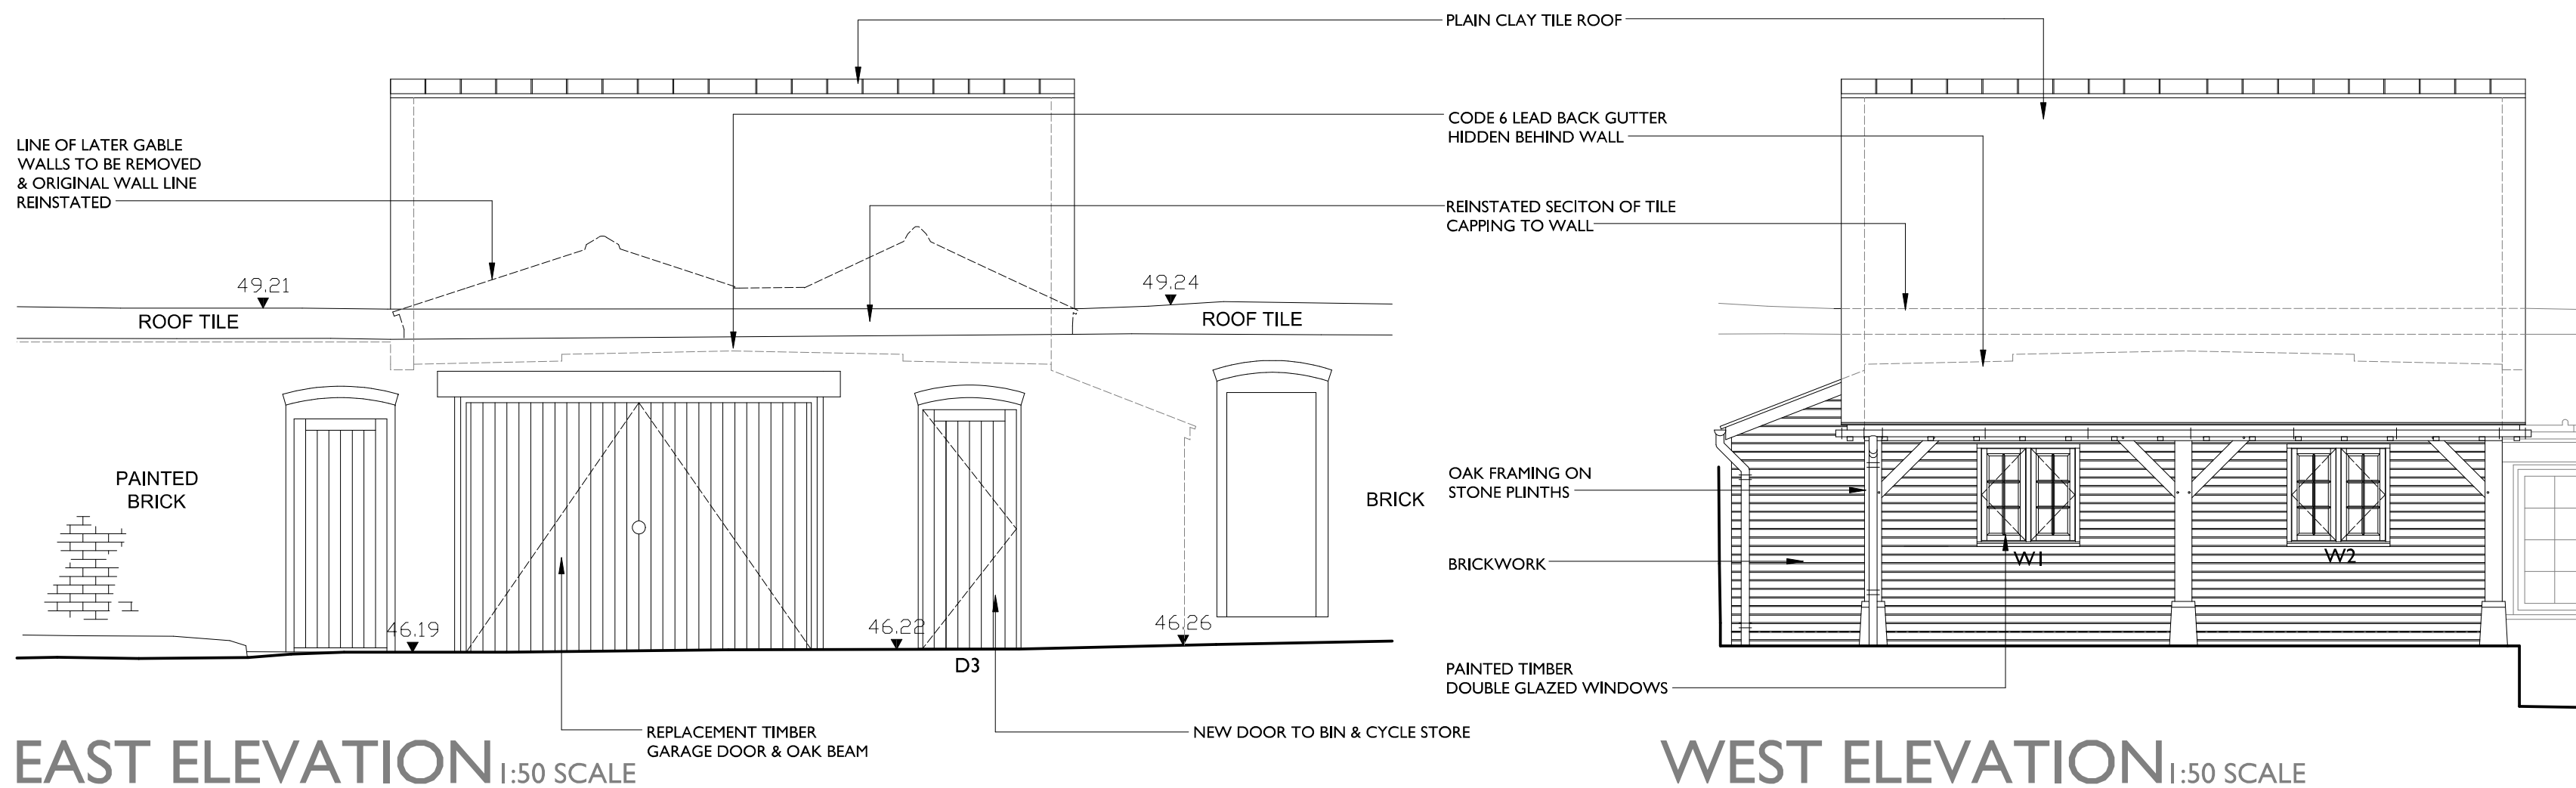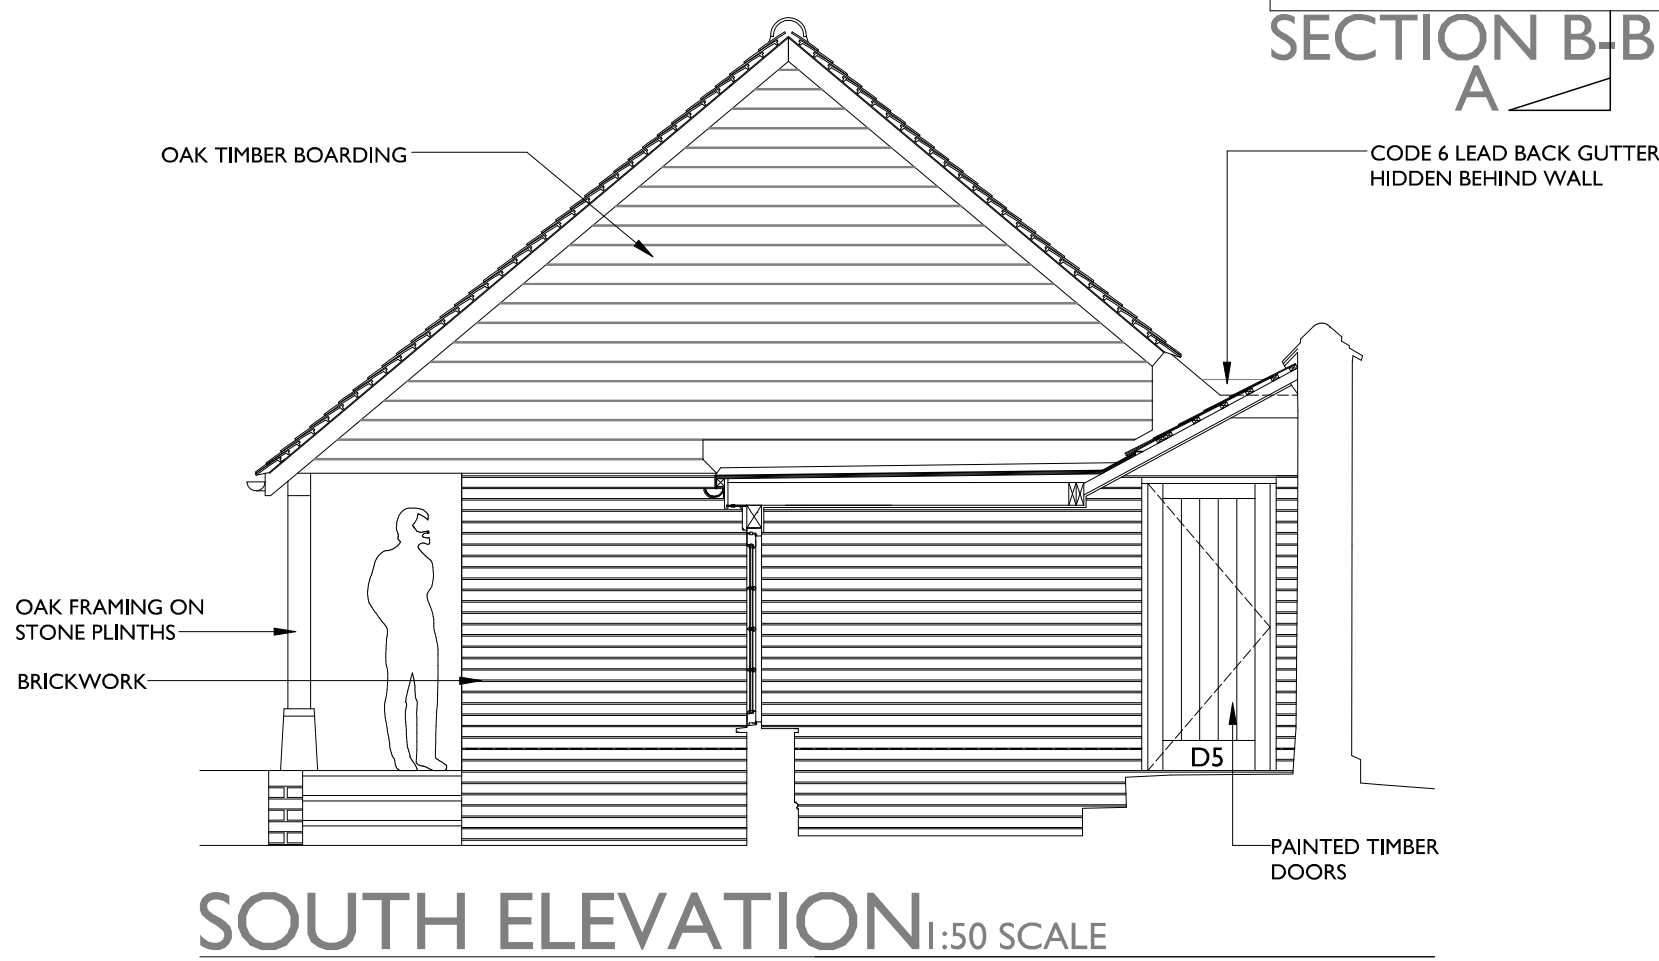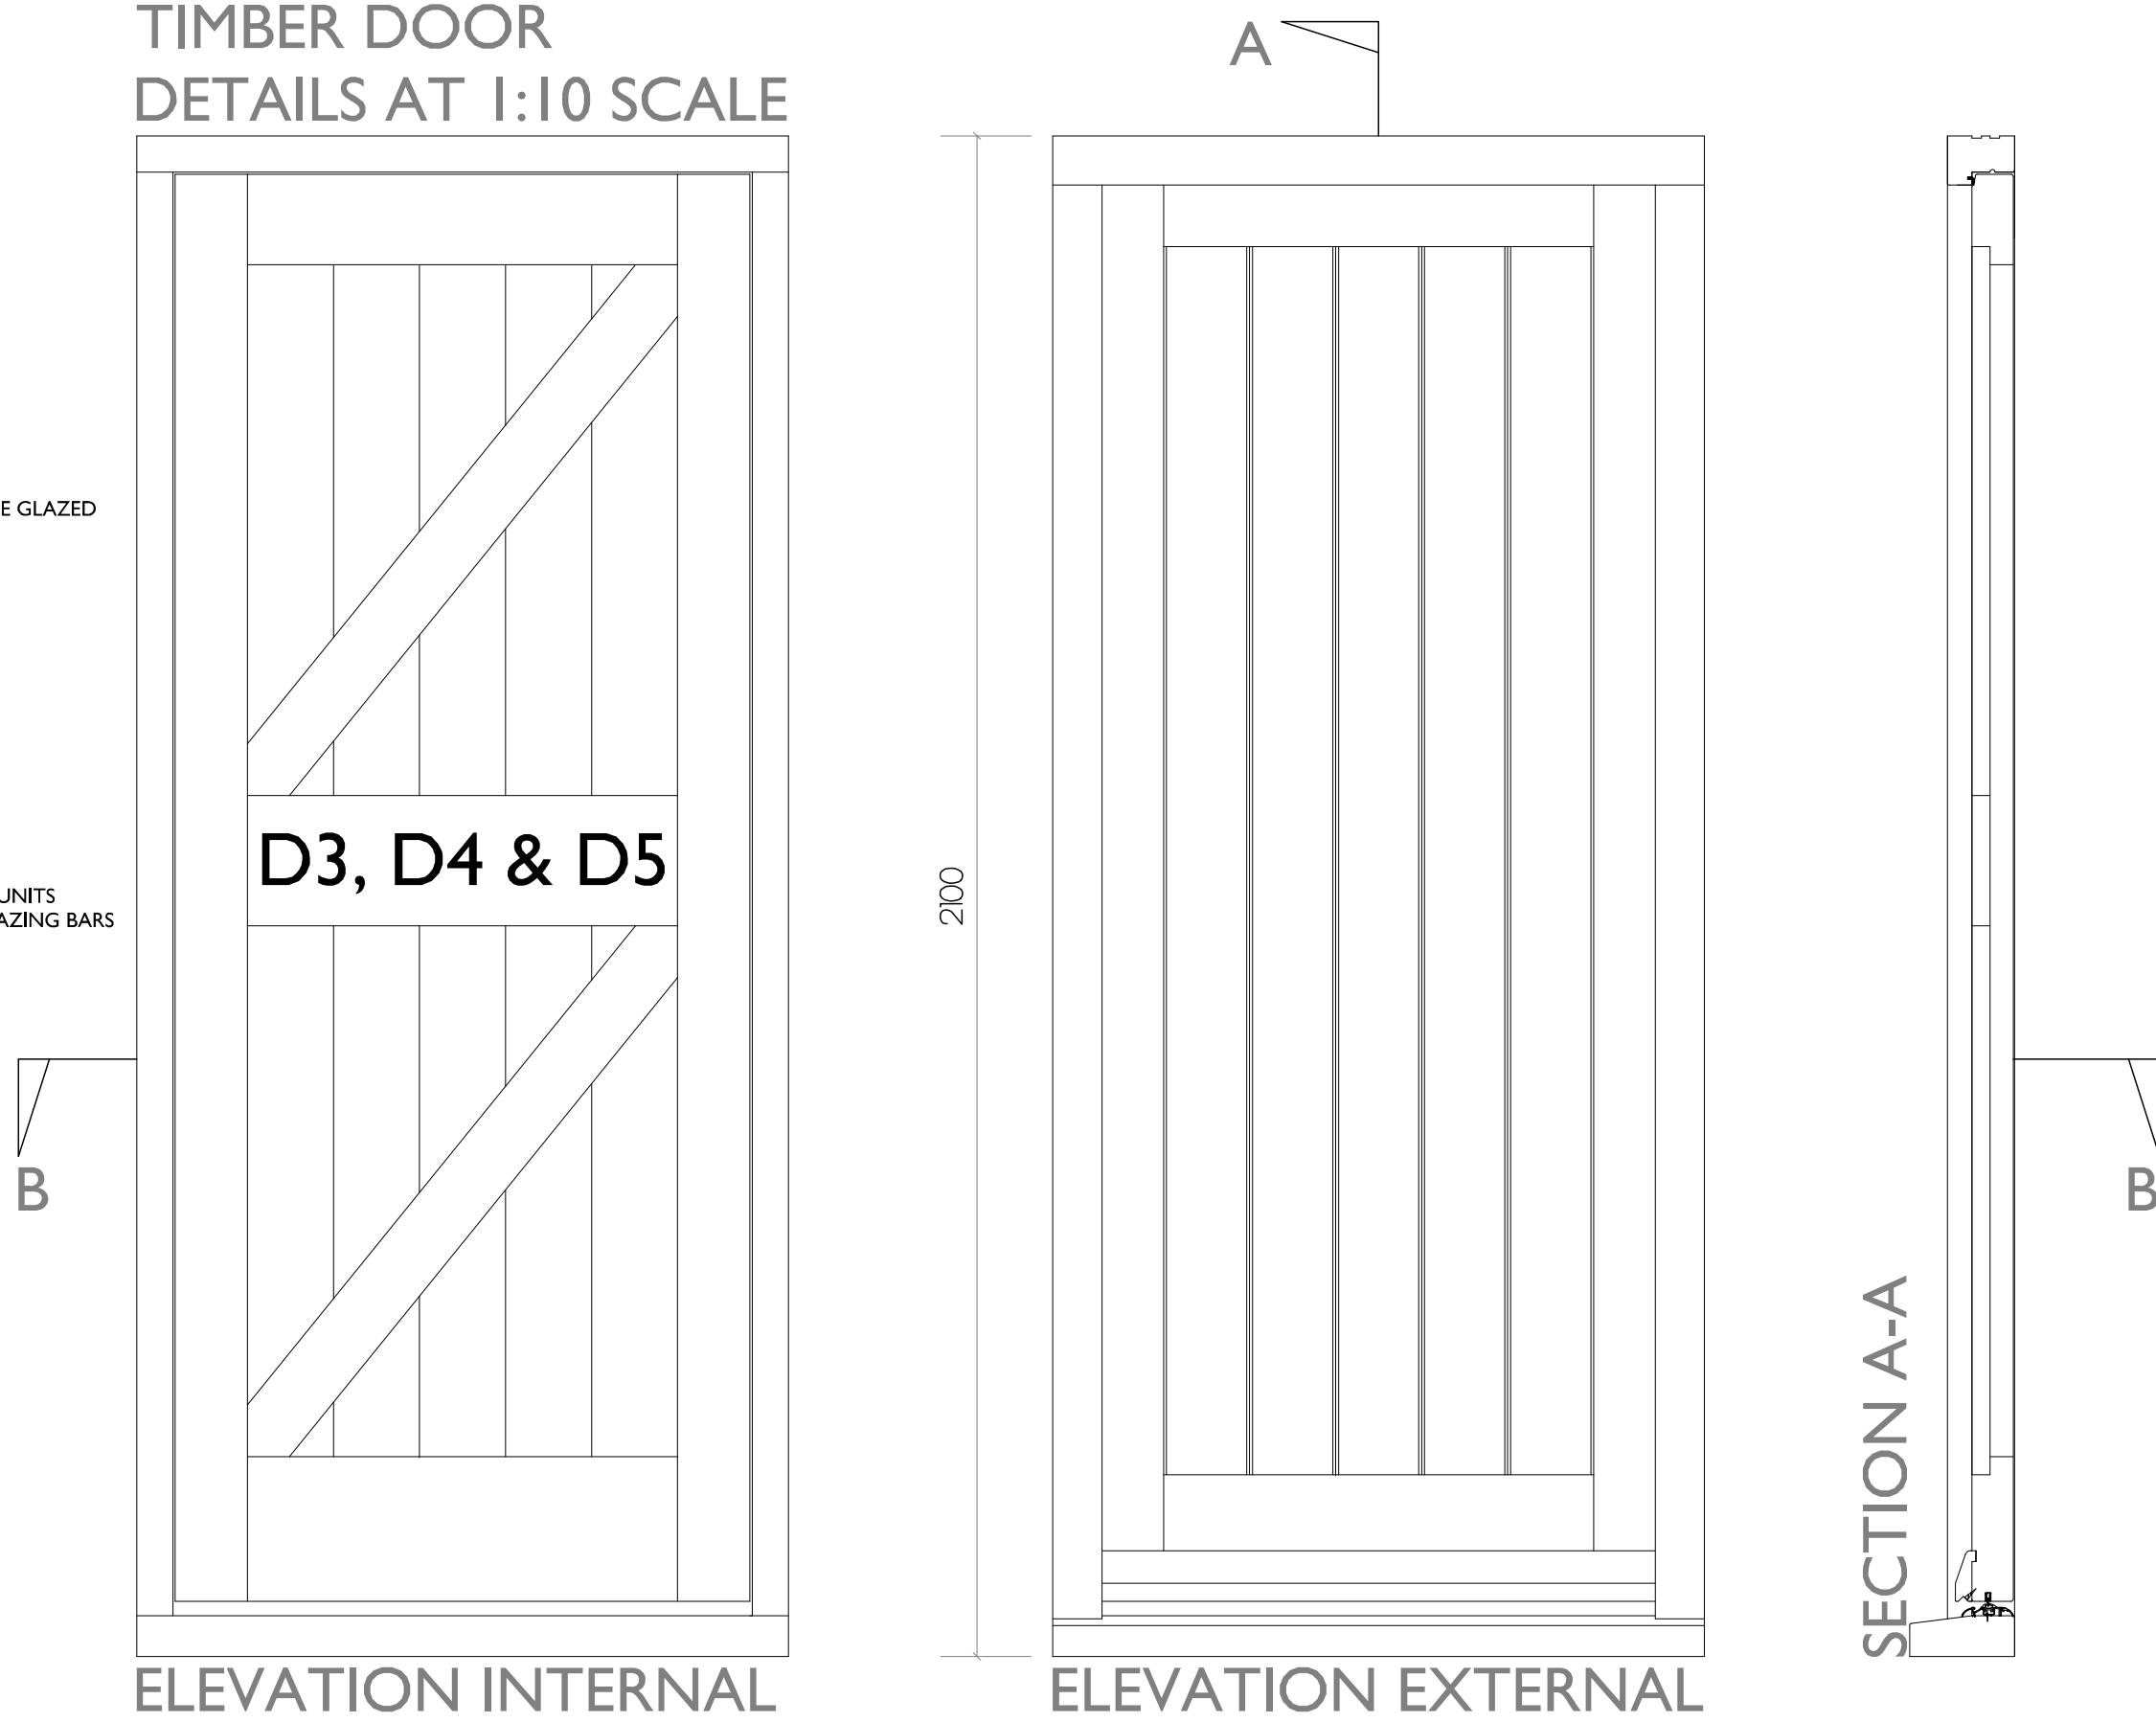

Notes:

0 1 2
METRES AT 1:50 SCALE

0 0.2 1
METRES AT 1:20 SCALE

0 0.1 0.5
METRES AT 1:10 SCALE

THIS DRAWING IS THE COPYRIGHT OF FAVONIUS ARCHITECTS. IT MAY NOT BE COPIED, REPRODUCED OR TRANSMITTED IN ANY FORM OR BY ANY MEANS, ELECTRONIC OR MECHANICAL, WITHOUT THE WRITTEN PERMISSION OF FAVONIUS ARCHITECTS. PERMISSIONS MUST BE CHECKED ON SITE AND NOT CALLED FROM THIS DRAWING.

25 THE CLOSE
SALISBURY
EXTENSION & ALTERATIONS
REPLACEMENT GARAGE LARGE
SCALE DETAILS

DWG No: 1186-20-09
DATE: JUNE 2026 SCALE: 1:50/20/10

FAVONIUS
ARCHITECTS

Tel: 01722 412 391 www.favonius.co.uk
Wyndham House, 65 The Close, Salisbury Wiltshire SP1 2EH

PLANNING & LISTED BUILDING