


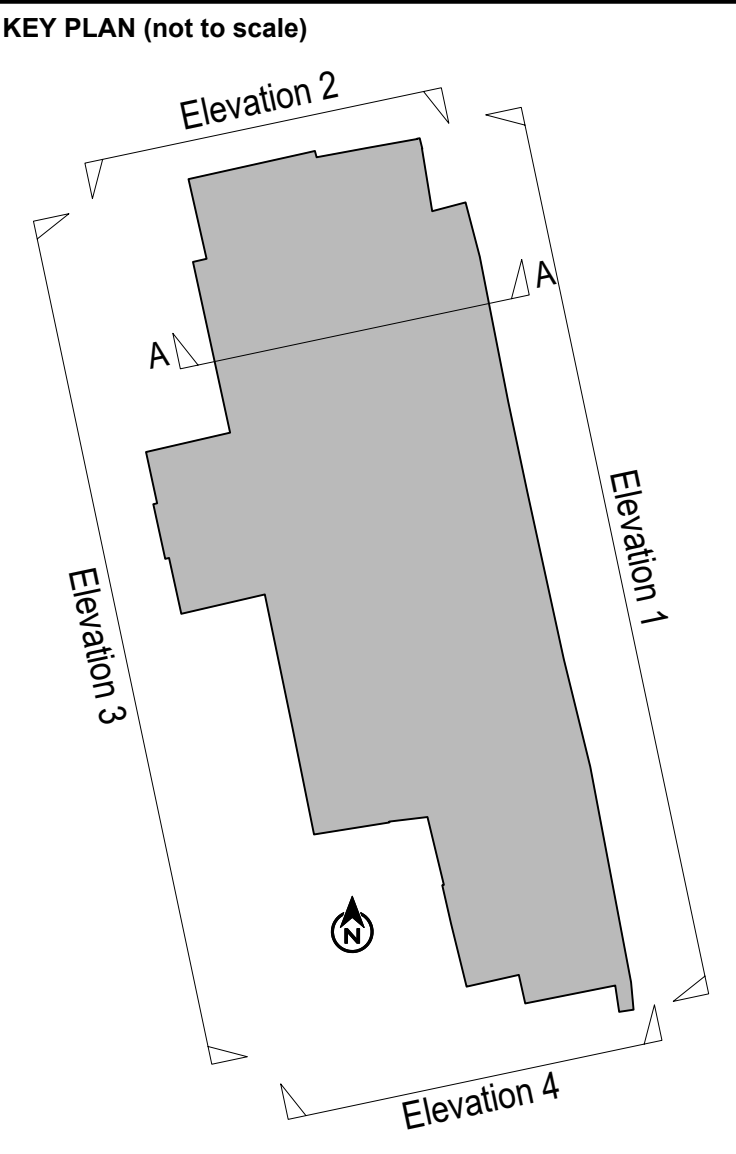

NOTES

Levels are related to OS Datum determined from the National GPS Network using OSGM15.

Floor levels, and heights to features above, will generally be taken from the top of any floor covering (carpet, tiles, etc.).

Window levels and heights relate to internal reveals unless otherwise stated.



t: 023 8081 1081 w: siteline.co.uk


Drawing Title
THE OLD BAKERY EXISTING ELEVATIONS AND SECTION

Drawing Number
705CK201

Client
DR CATHERINE VAUGHAN


Contract
**THE OLD BAKERY
61 COLLINGBOURNE KINGSTON
WILTSHIRE**

Scale 1:50 at A0	Date JANUARY 2025
Surveyor(s) CC / CG	Drawn by CG
	Checked by ST

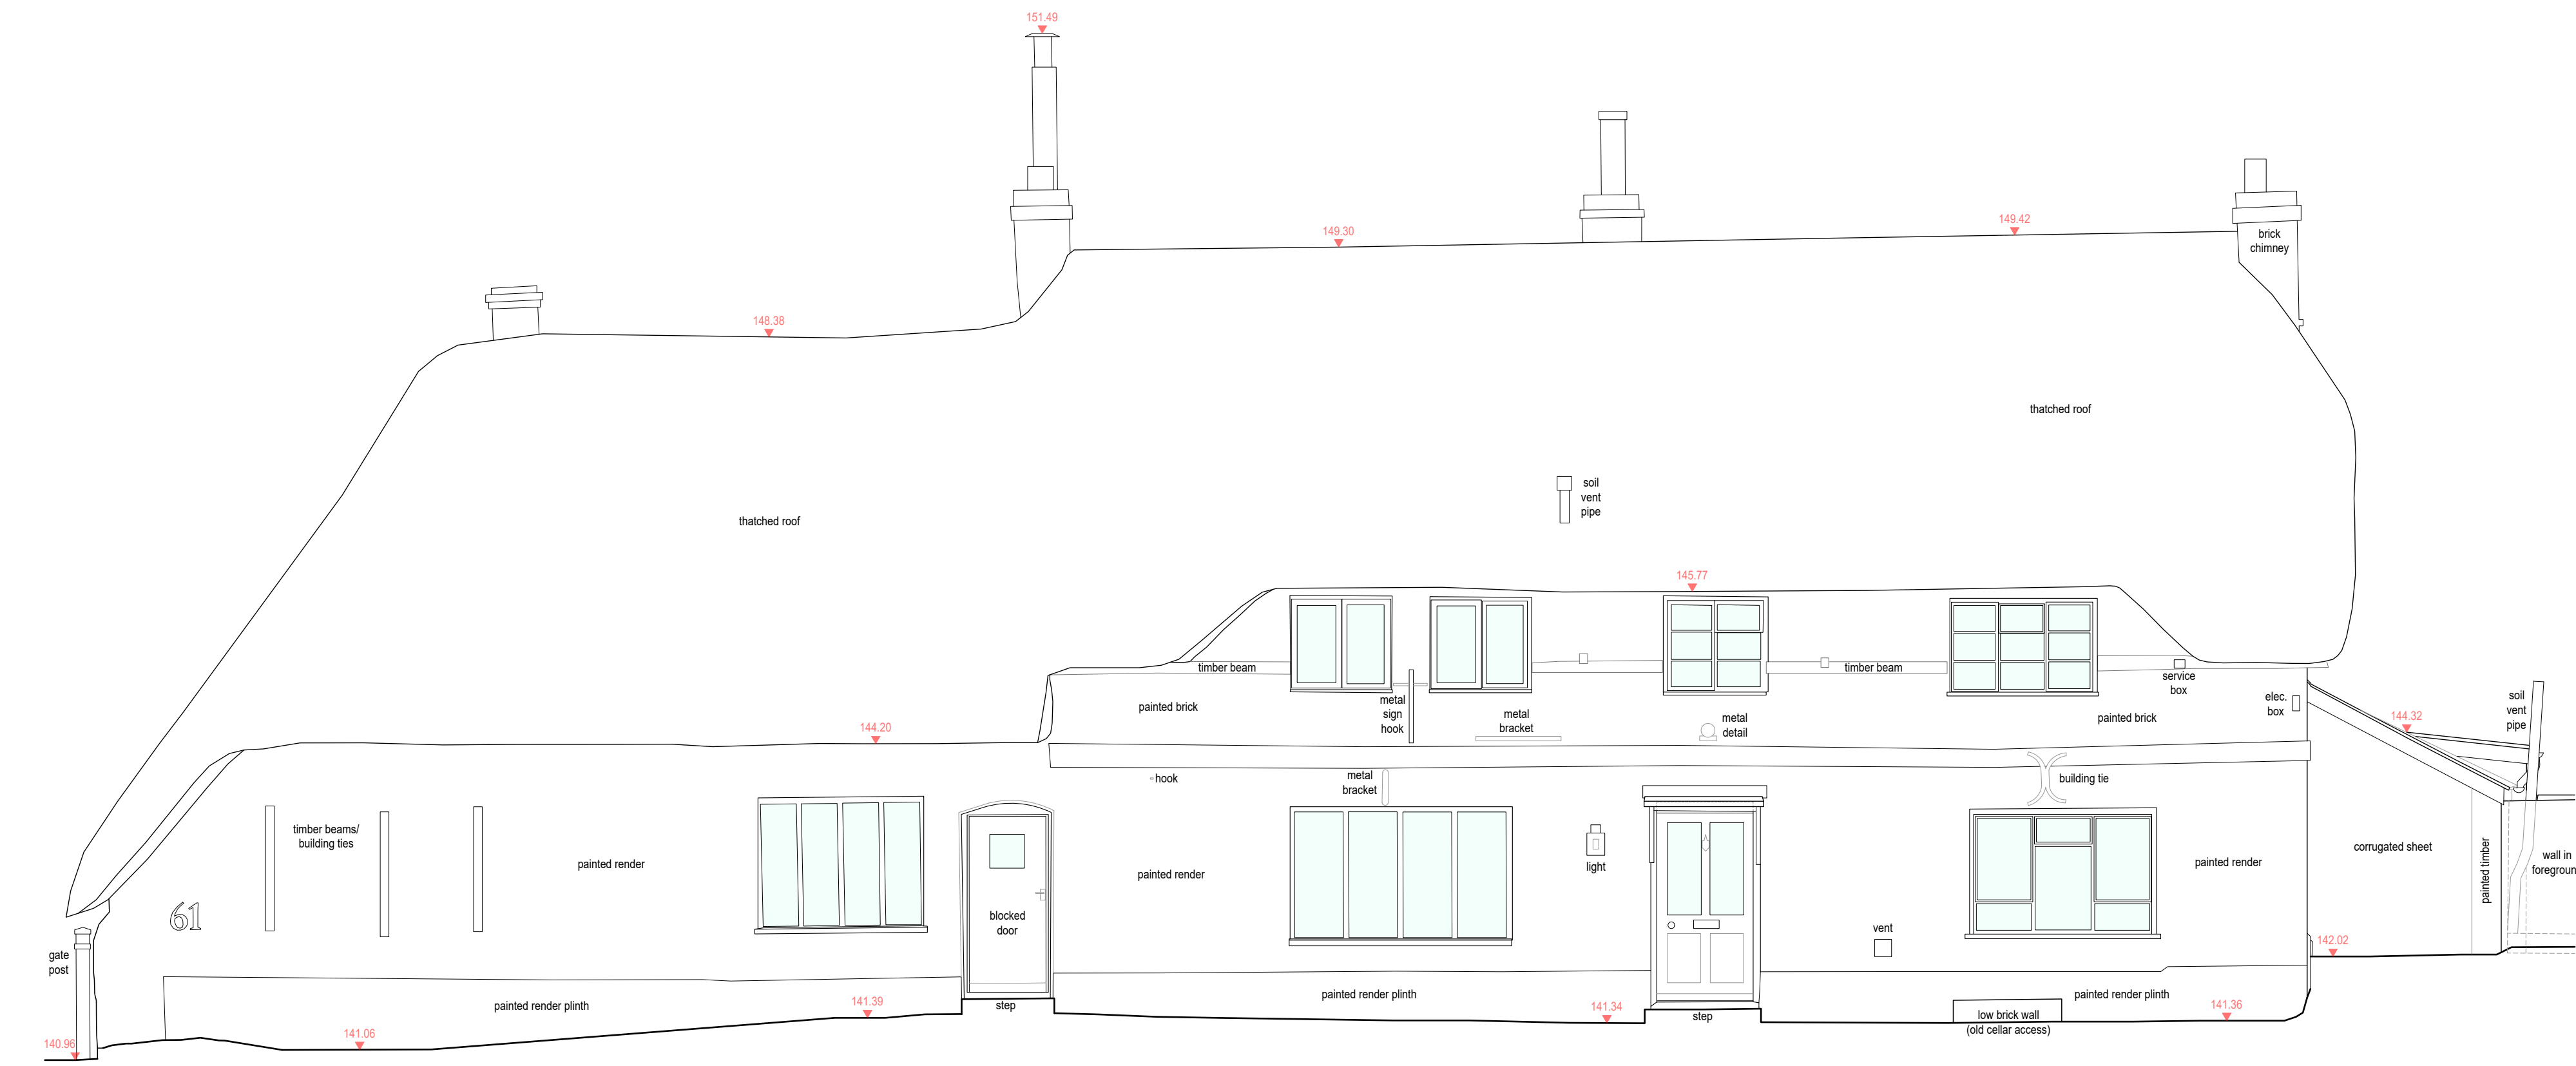


Datum 140.00

Elevation 1

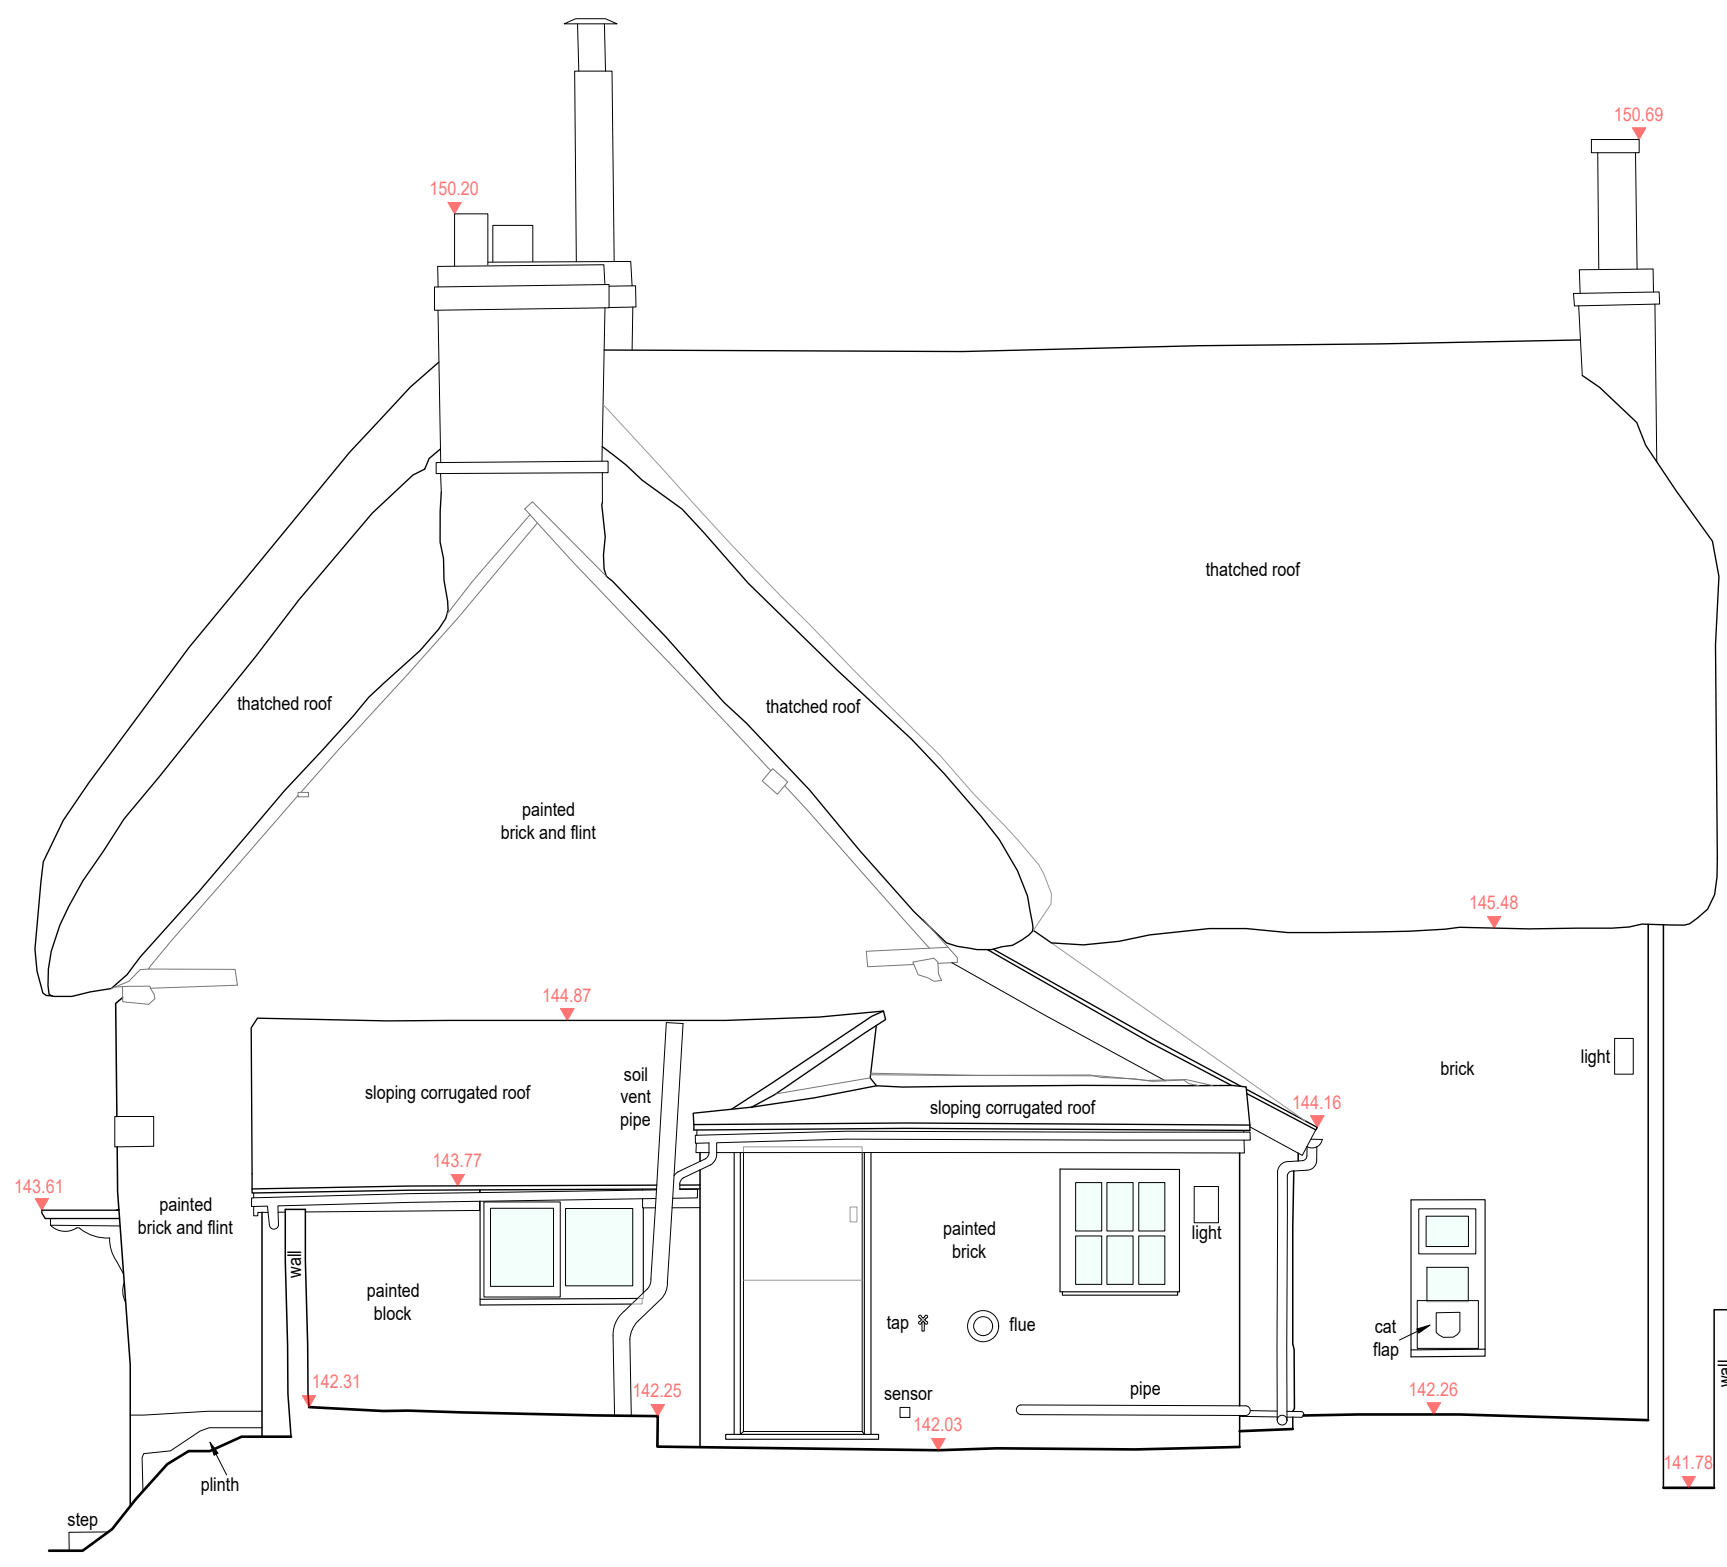


Datum 140.00

Elevation 2

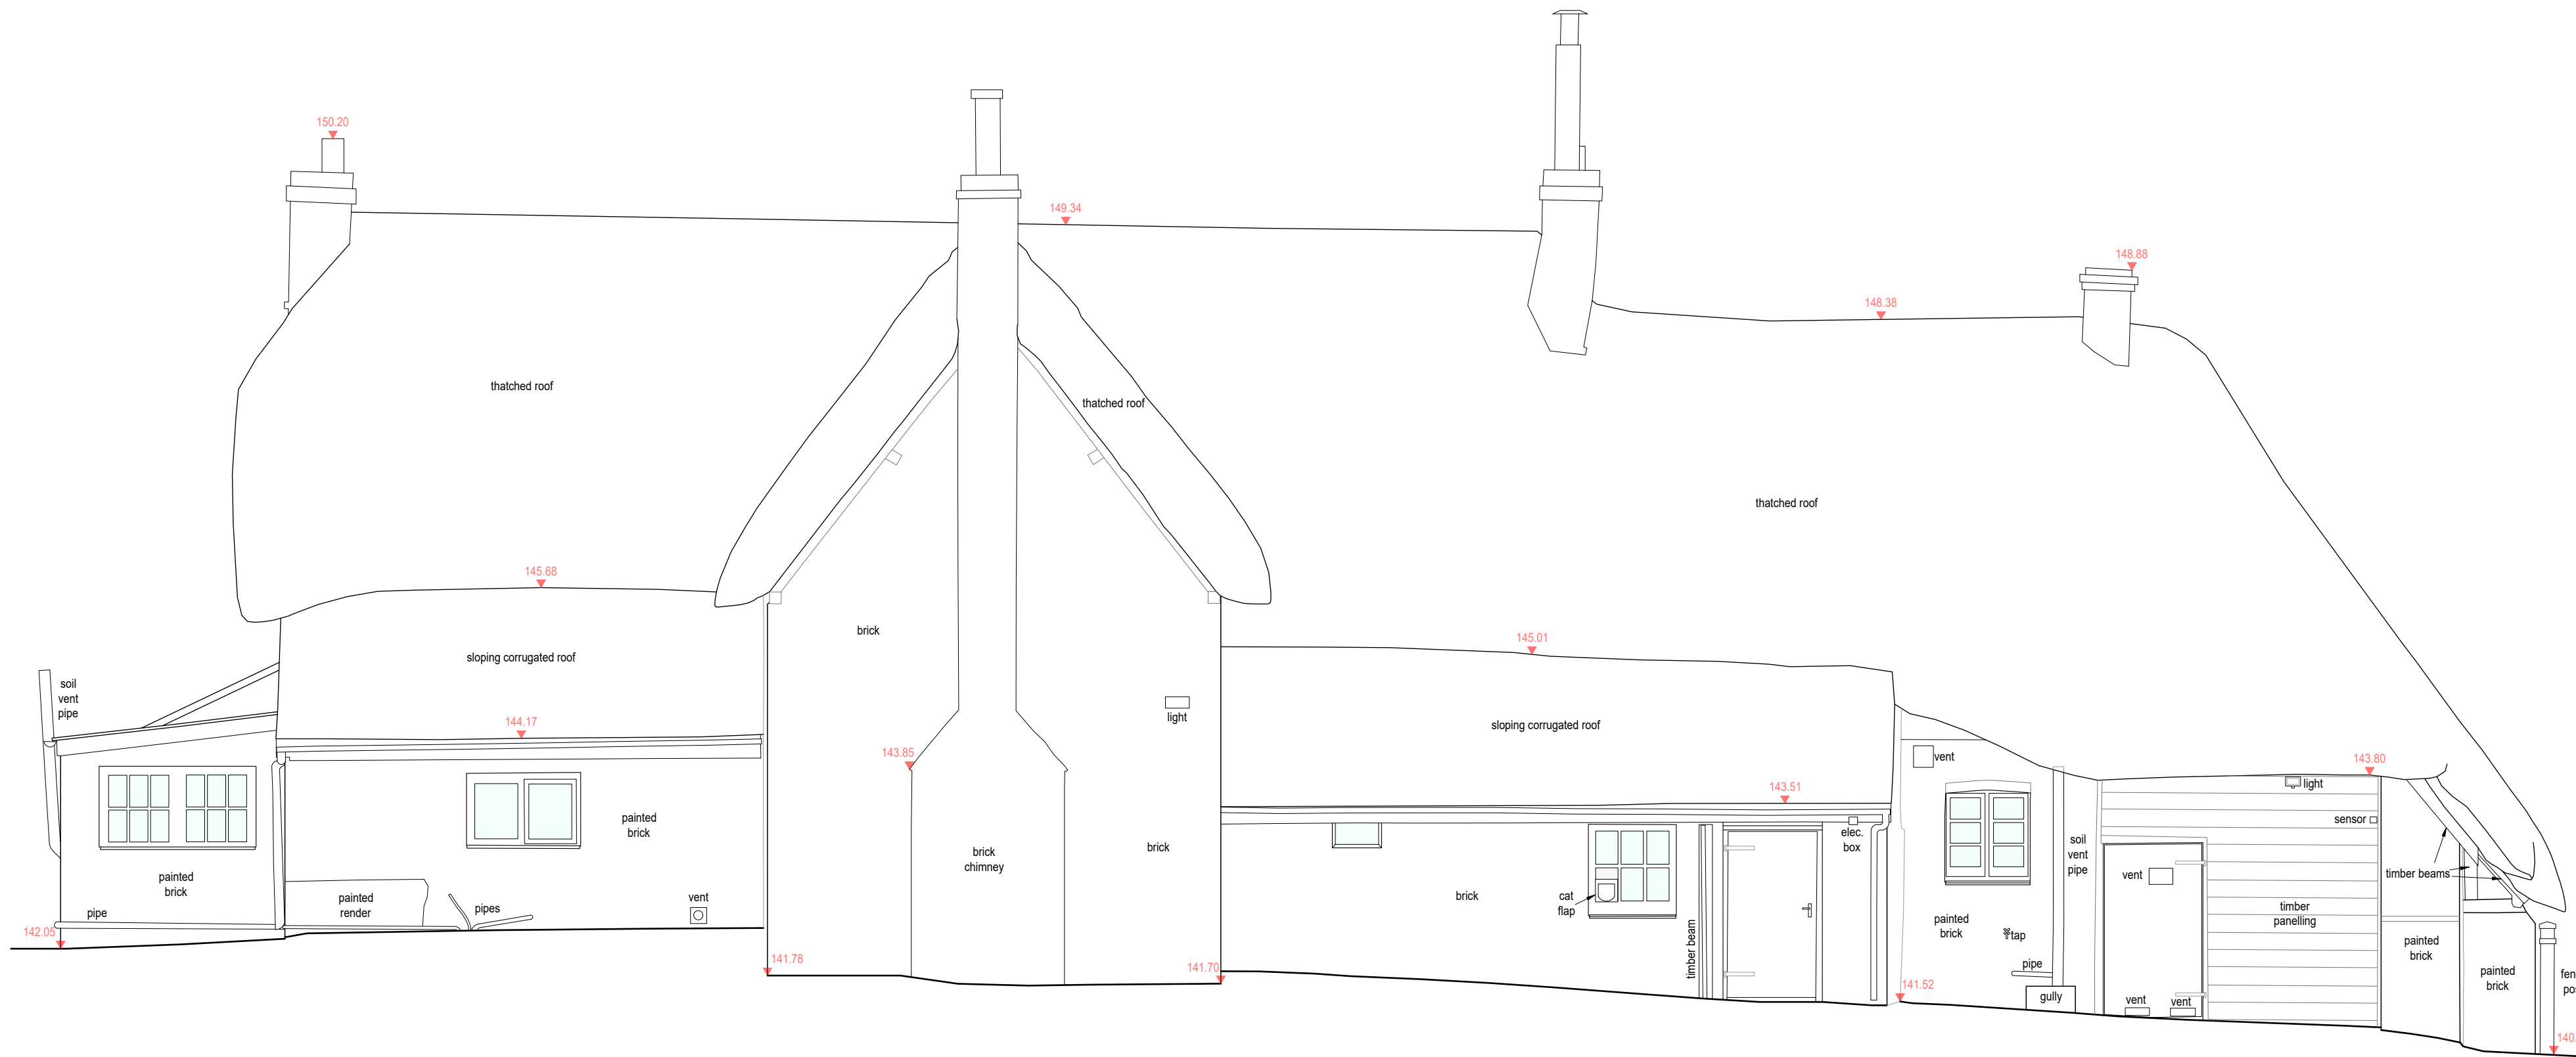


Datum 140.00

Elevation 3

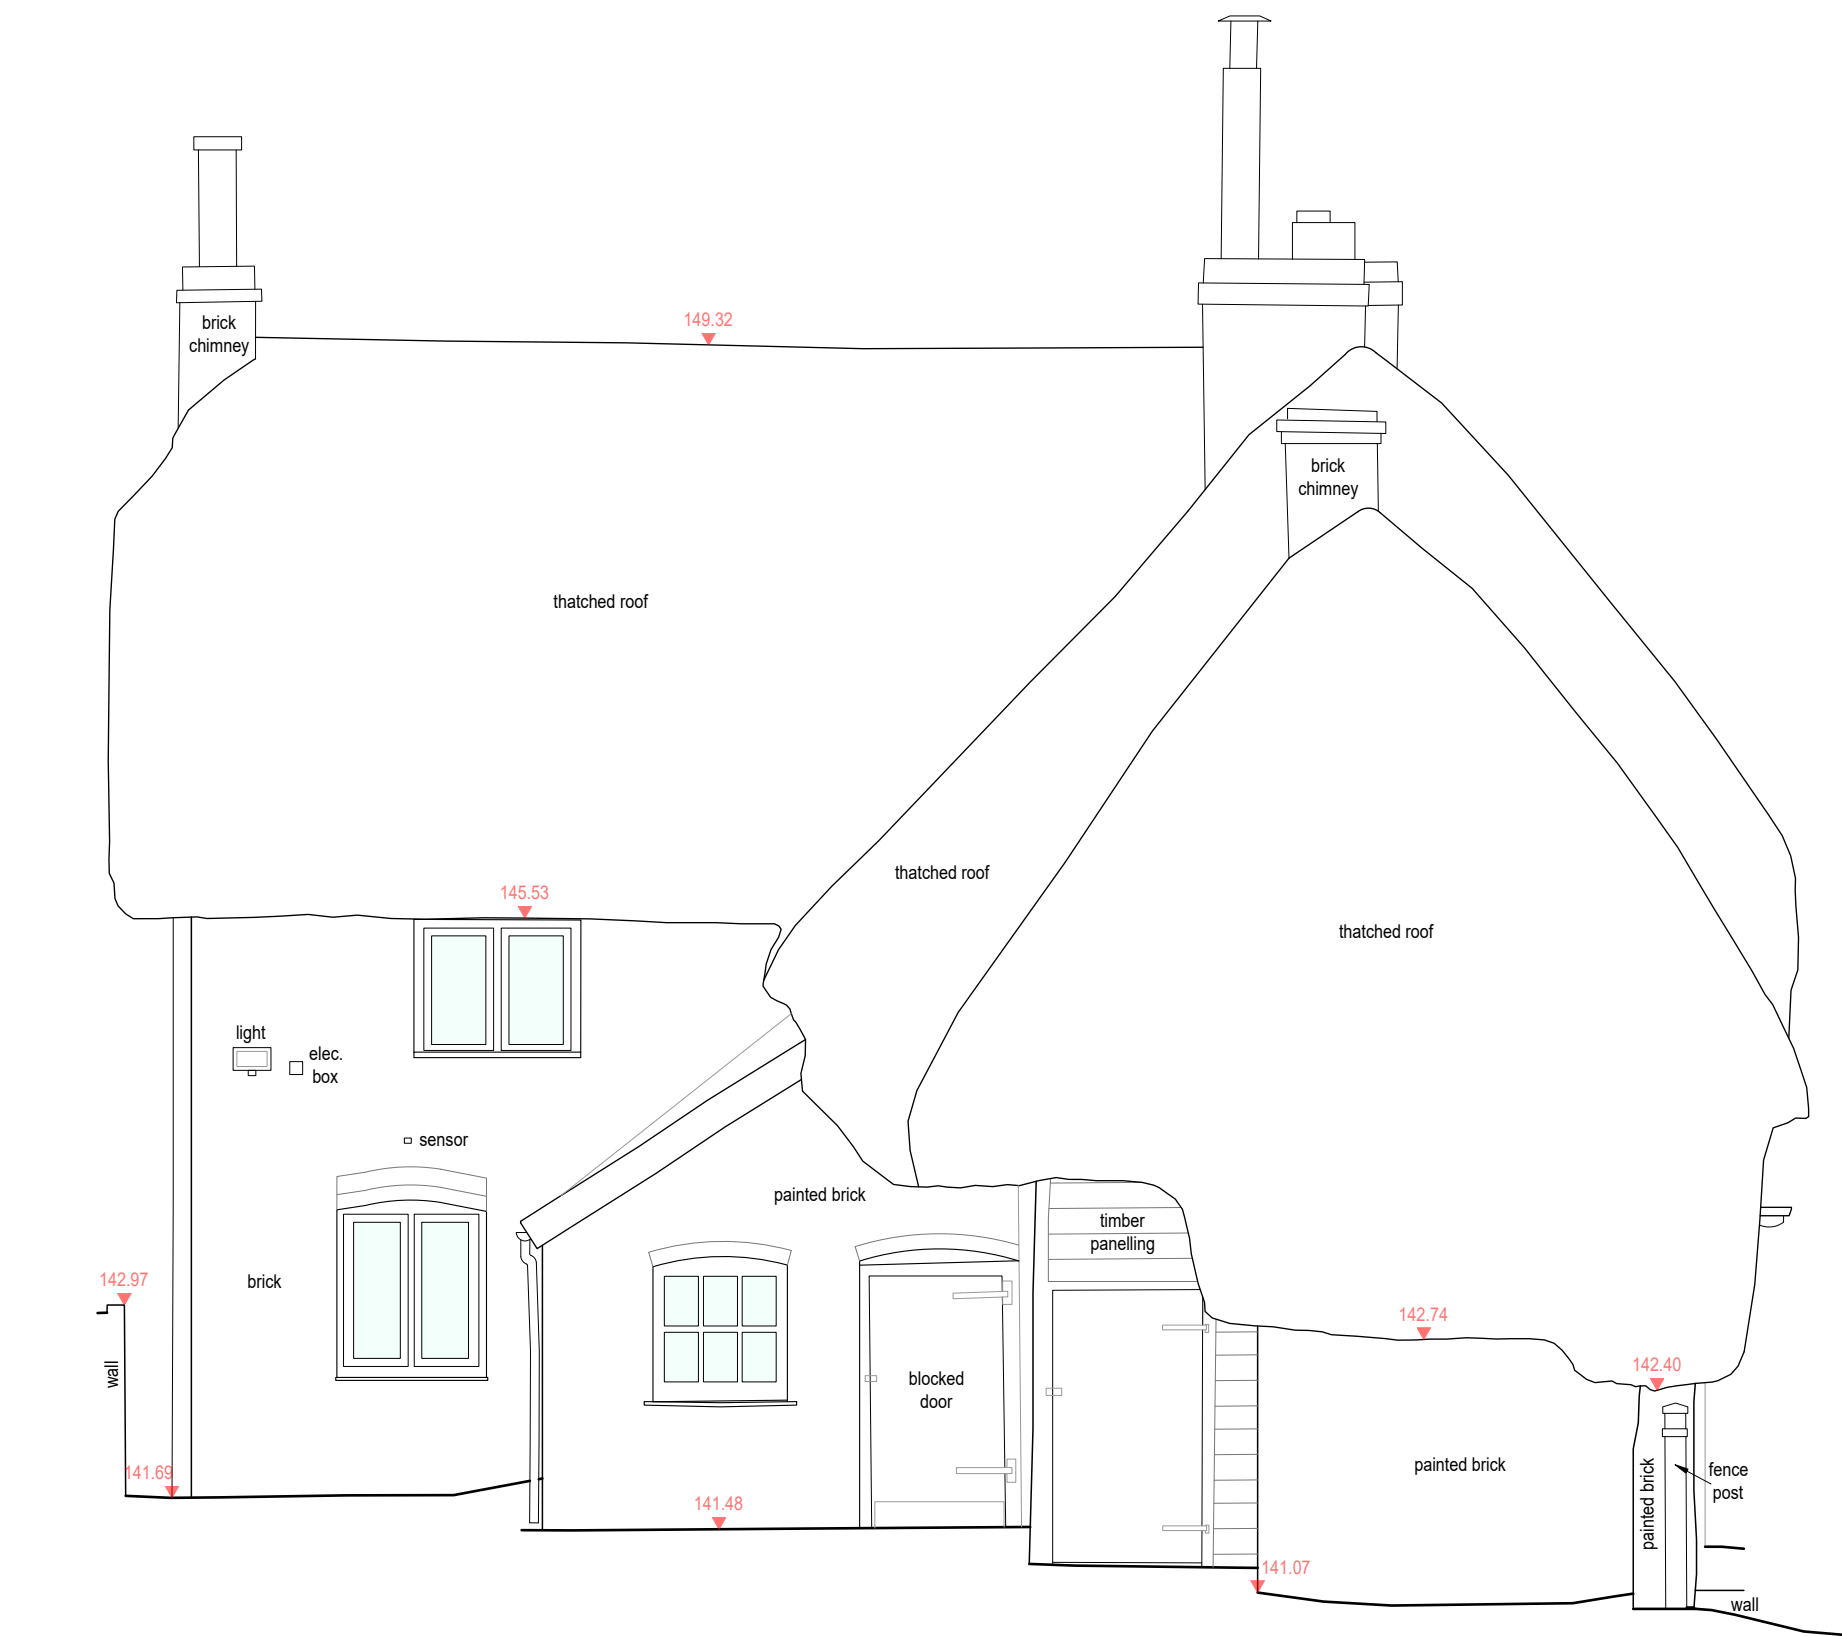

Datum 140.00

Elevation 4

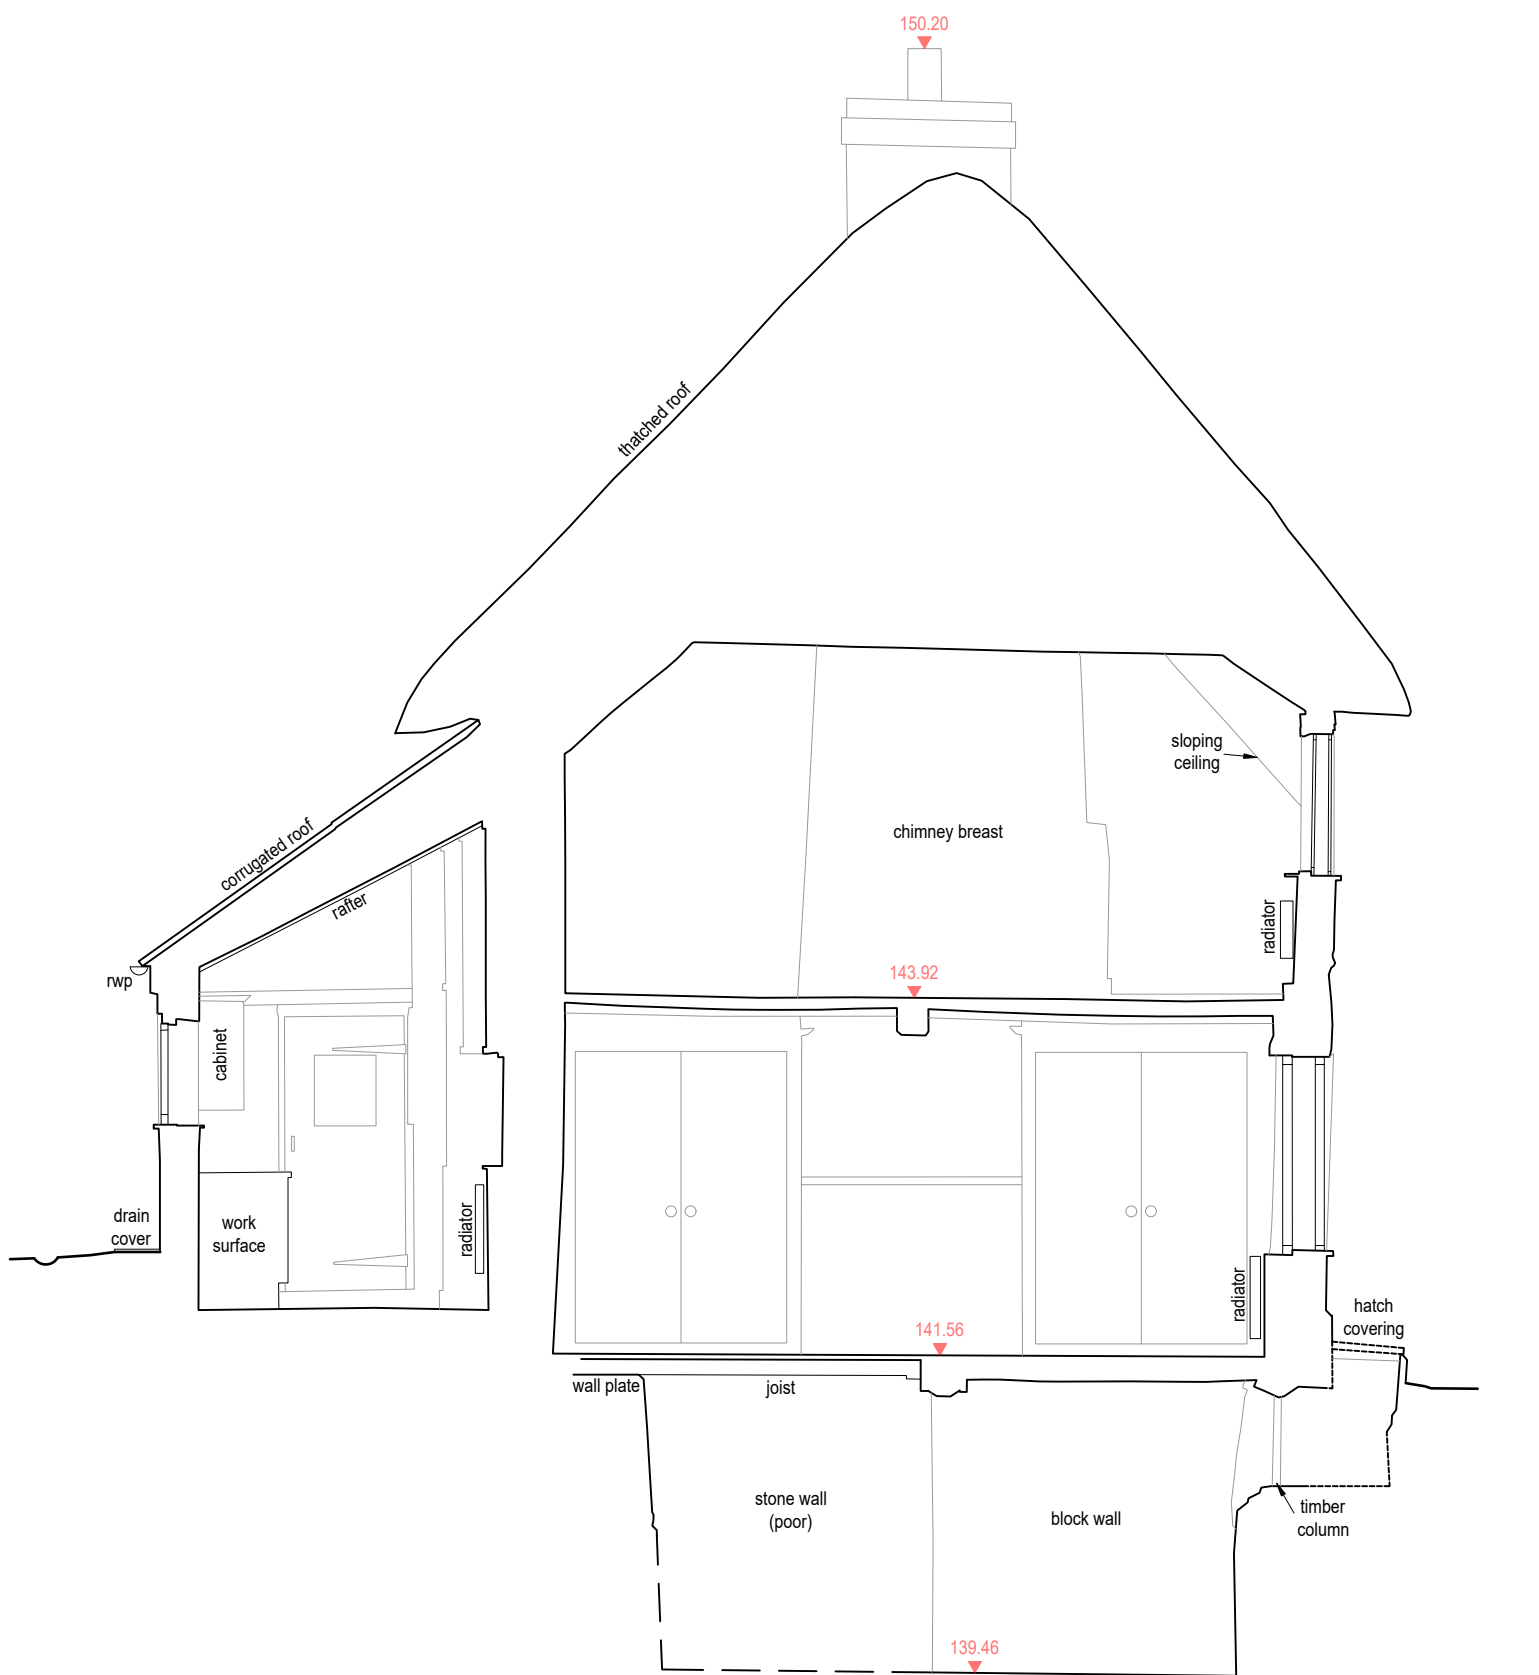

Datum 139.00

Section A

