


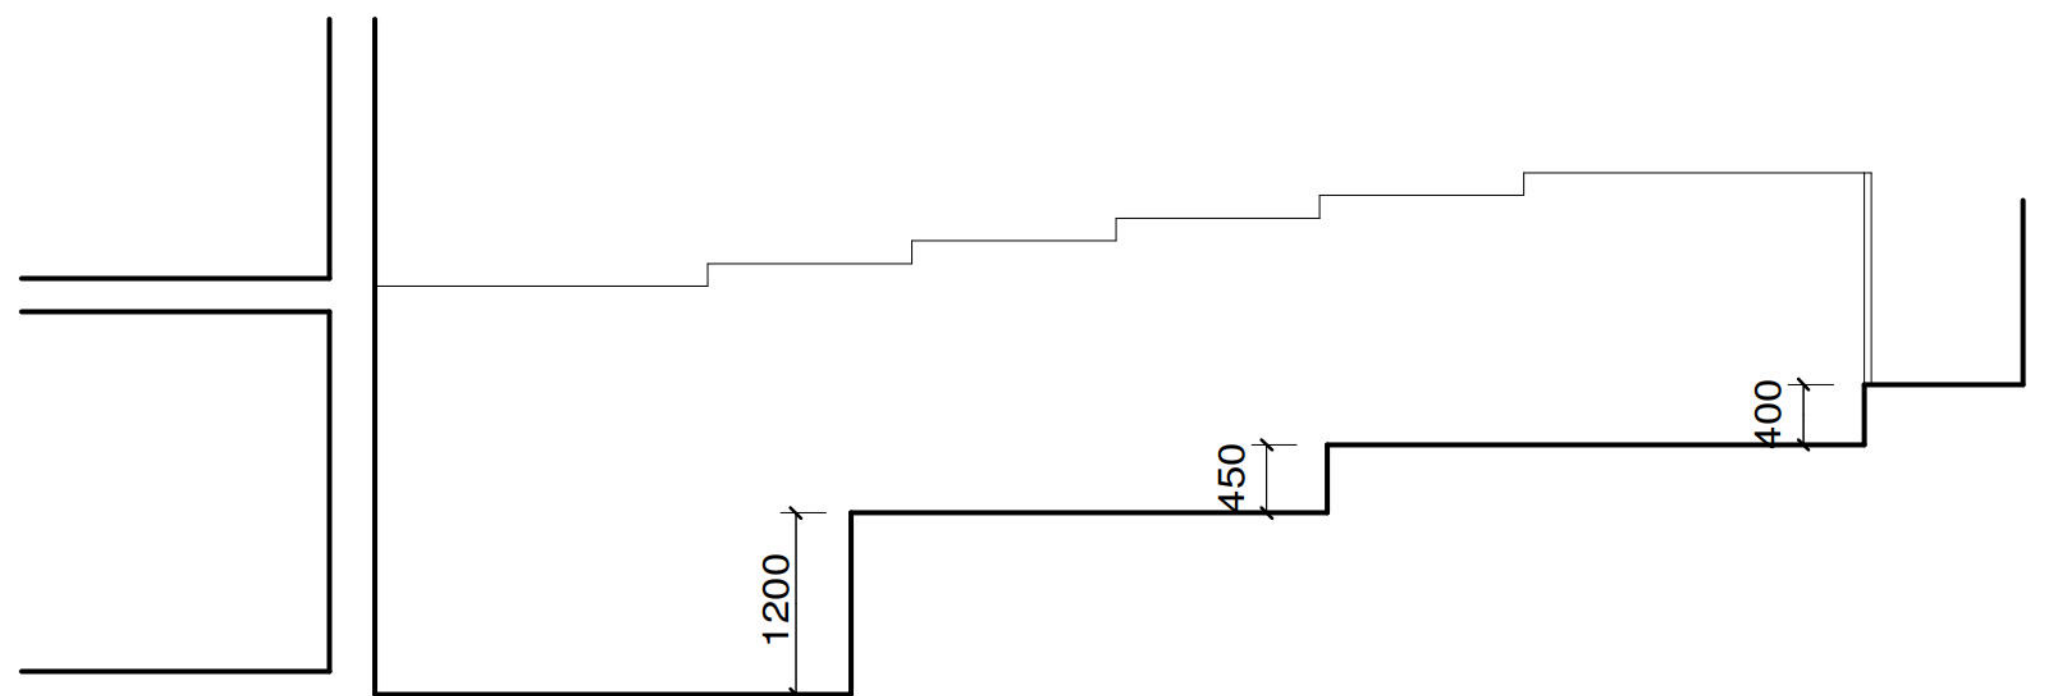
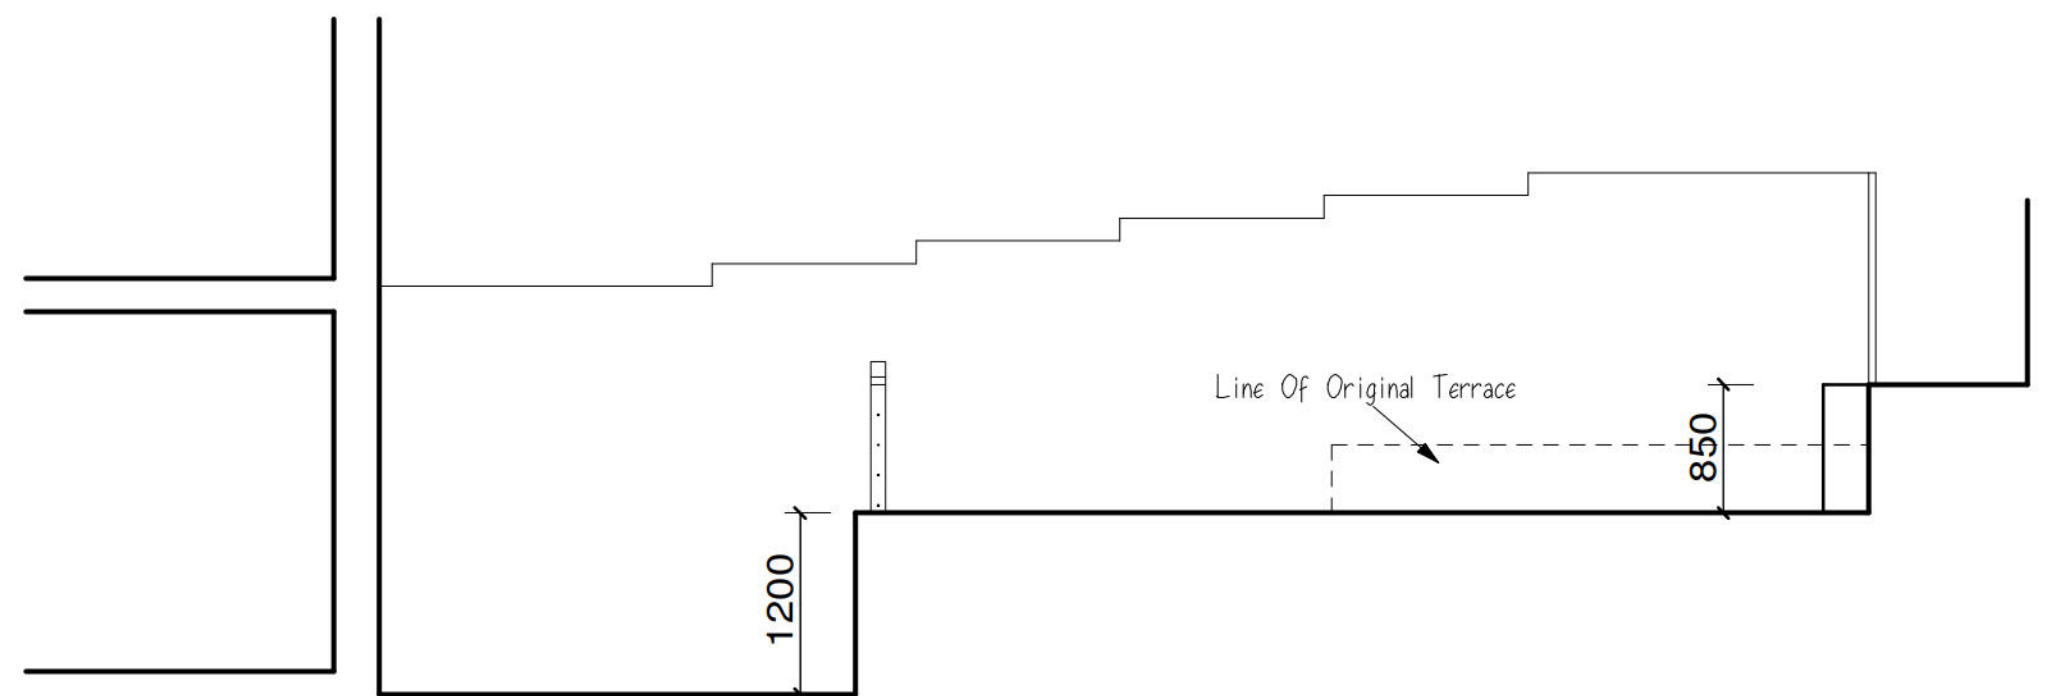


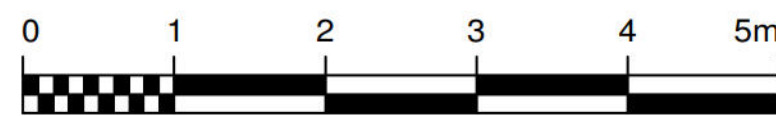


SECTION AS EXISTING

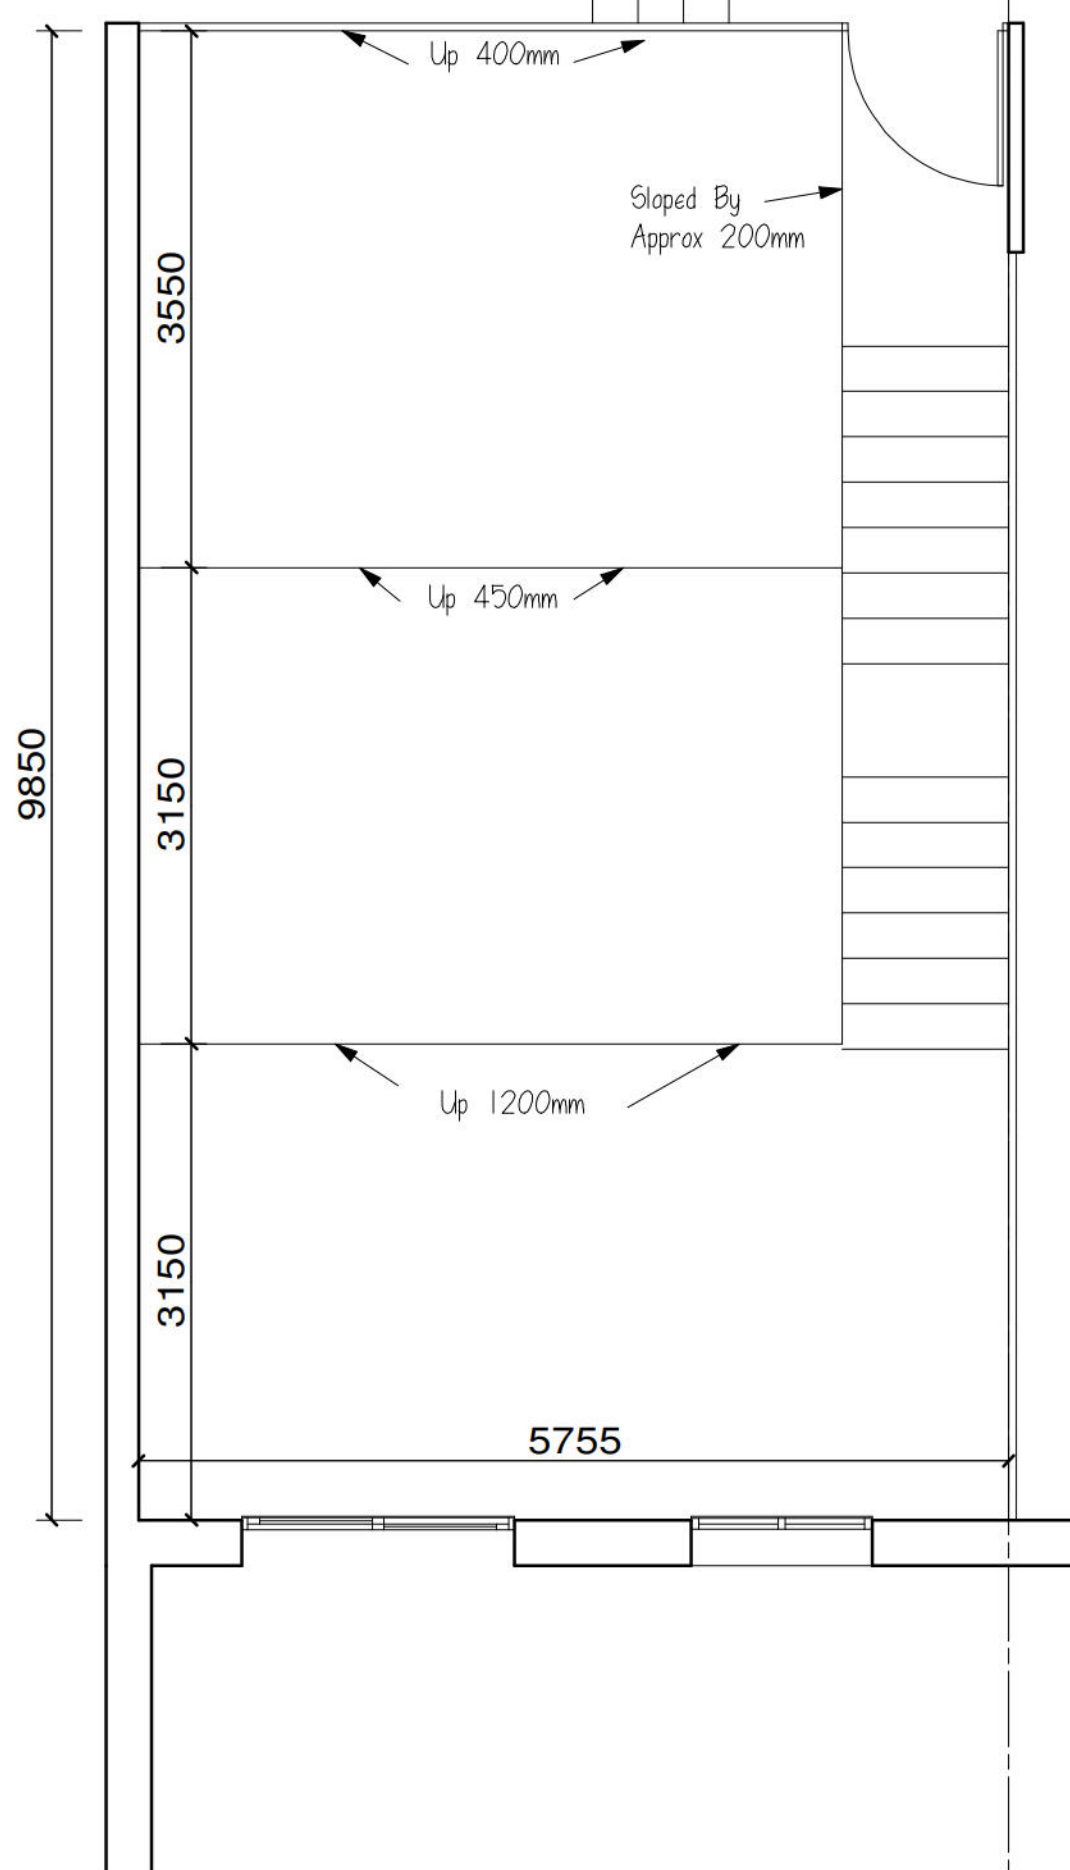


SECTION AS PROPOSED

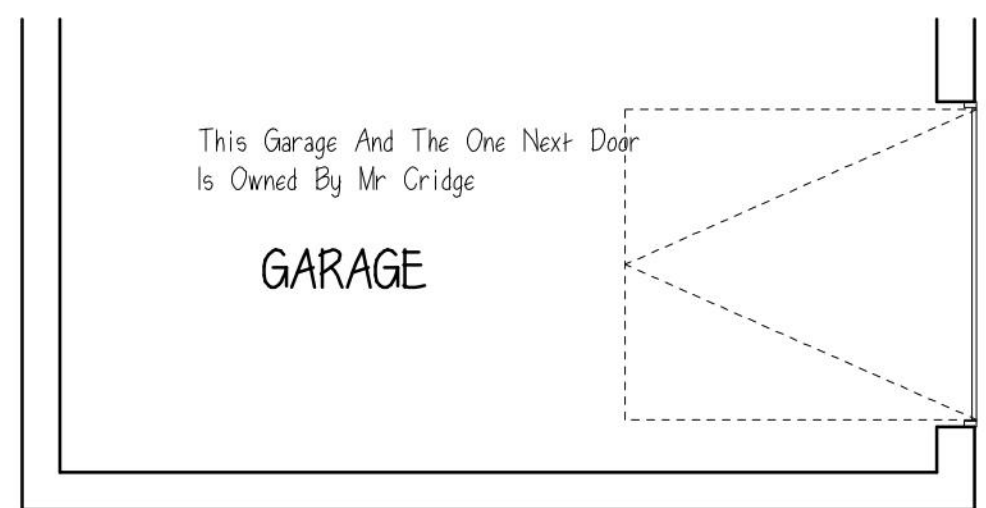

GARDEN LAYOUT AS EXISTING

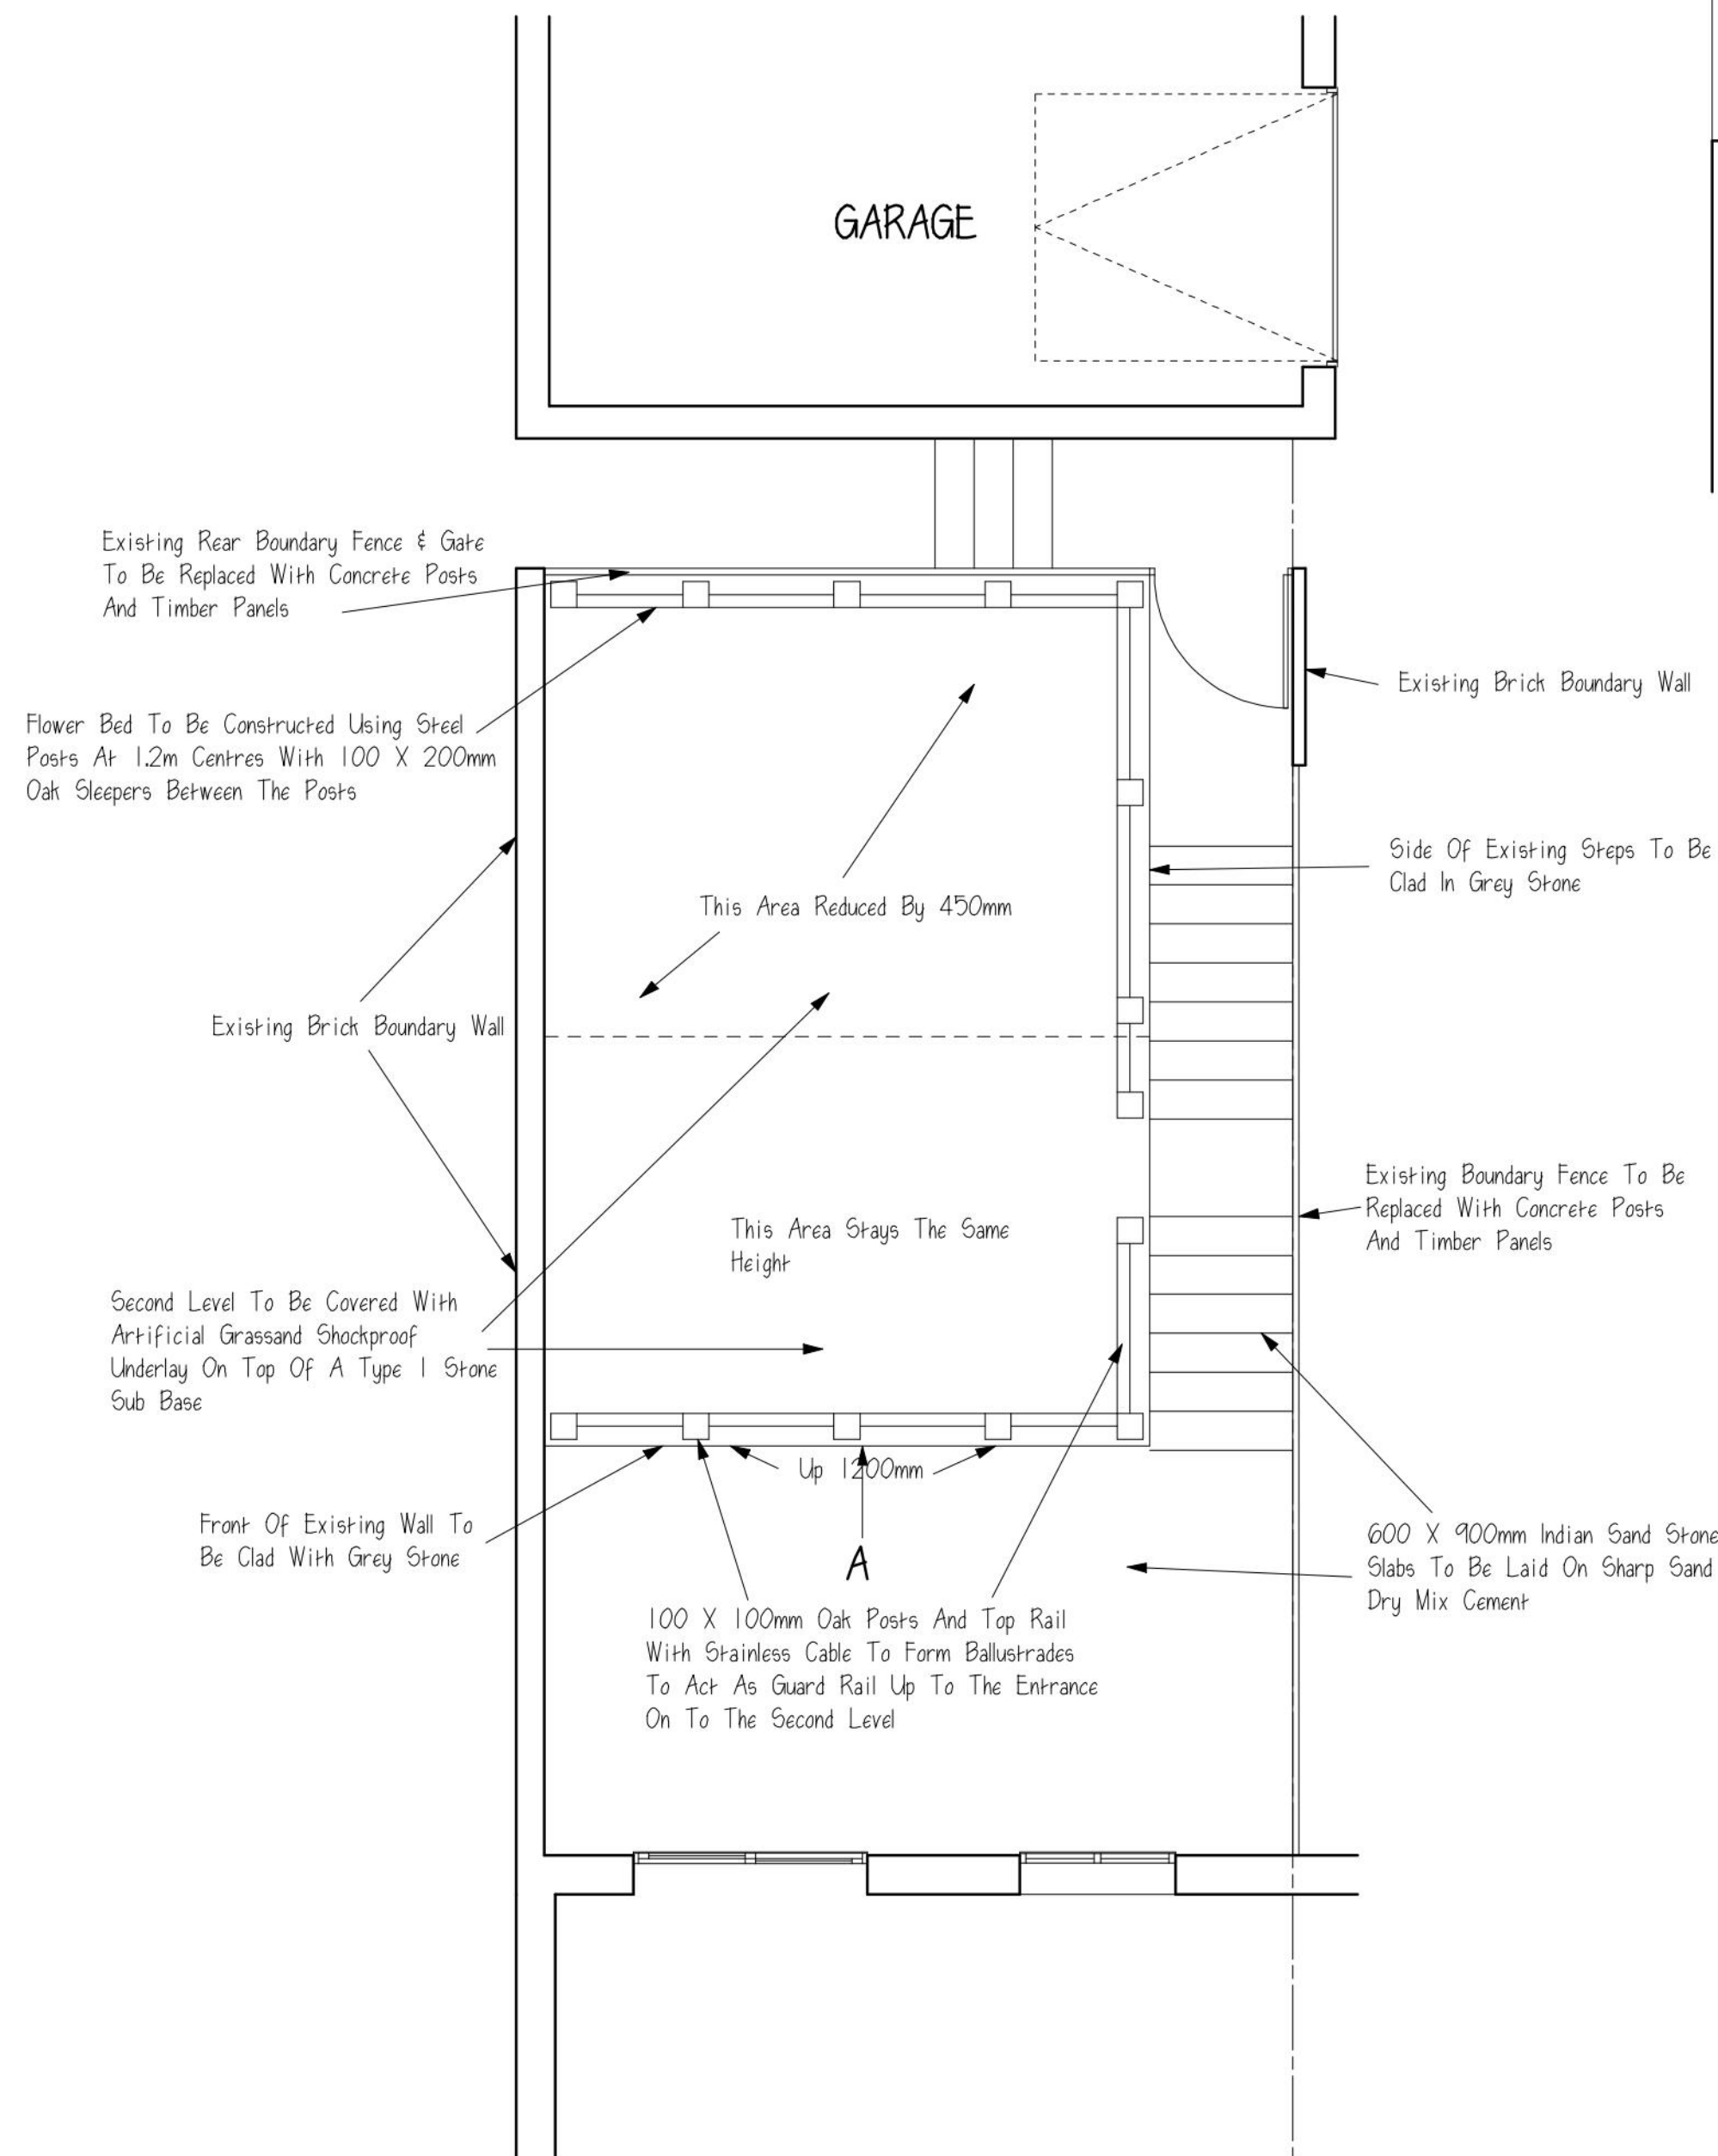


GARDEN LAYOUT AS PROPOSED

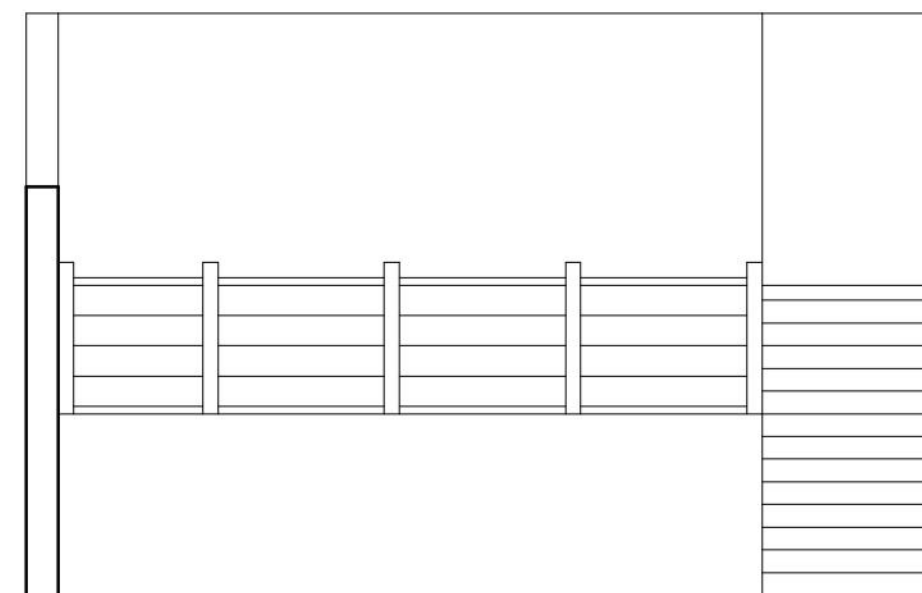


ELEVATION A


- NOTES:
1. Figured dimensions to be taken in preference to scaled ones.
 2. Large scaled drawings to be taken in preference to small scale.
 3. Critical dimensions to be taken from site.
 4. If in doubt, the contractor must ask for clarification.
 5. These drawings & designs are the copyright of Shawn Hindon.

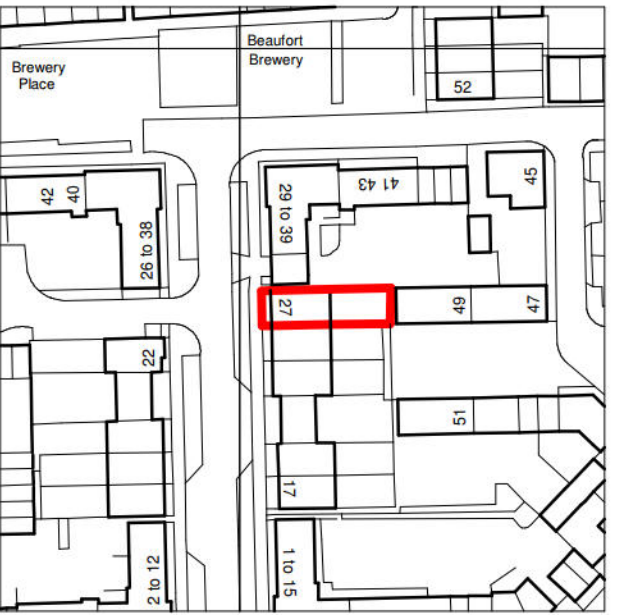

SITE LOCATION 1:1250

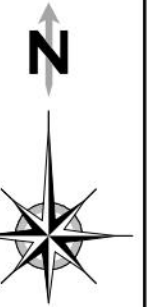

BLOCK PLAN 1:500

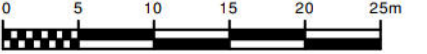

REVISIONS

CLIENT:
MR TOM CRIDGE

TITLE:
PROPOSED ALERATIONS

SITE:
**27 DAISY BROOK
ROYAL WOOTTON BASSETT
SWINDON
SN4 7FW**

SHAWN HINDON
ARCHITECTURAL DESIGN

WALNUT VIEW
84a PAVENHILL
PURTON
SWINDON
SN5 4DA
TEL & FAX: 01793 771621
EMAIL: shawn@shawnhindon.com

SCALES: 1:50 1:100 @ A1

DATE: July 2026 DRAWN: SDH

DRAWING NUMBER: 26/0706/01 REV: -