
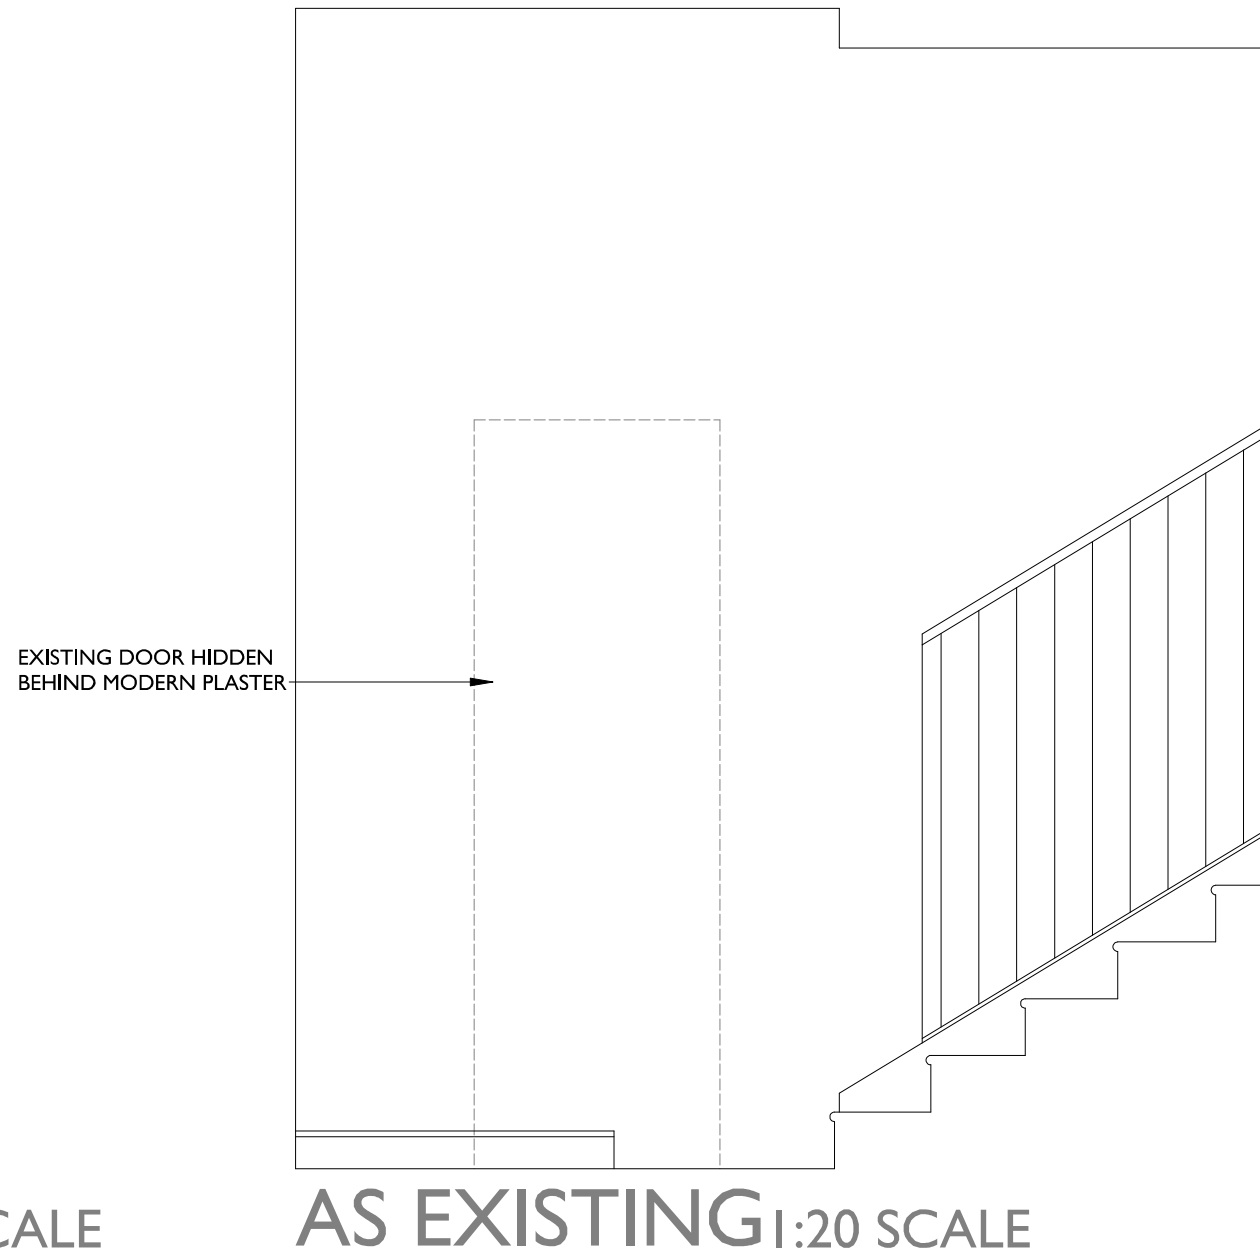
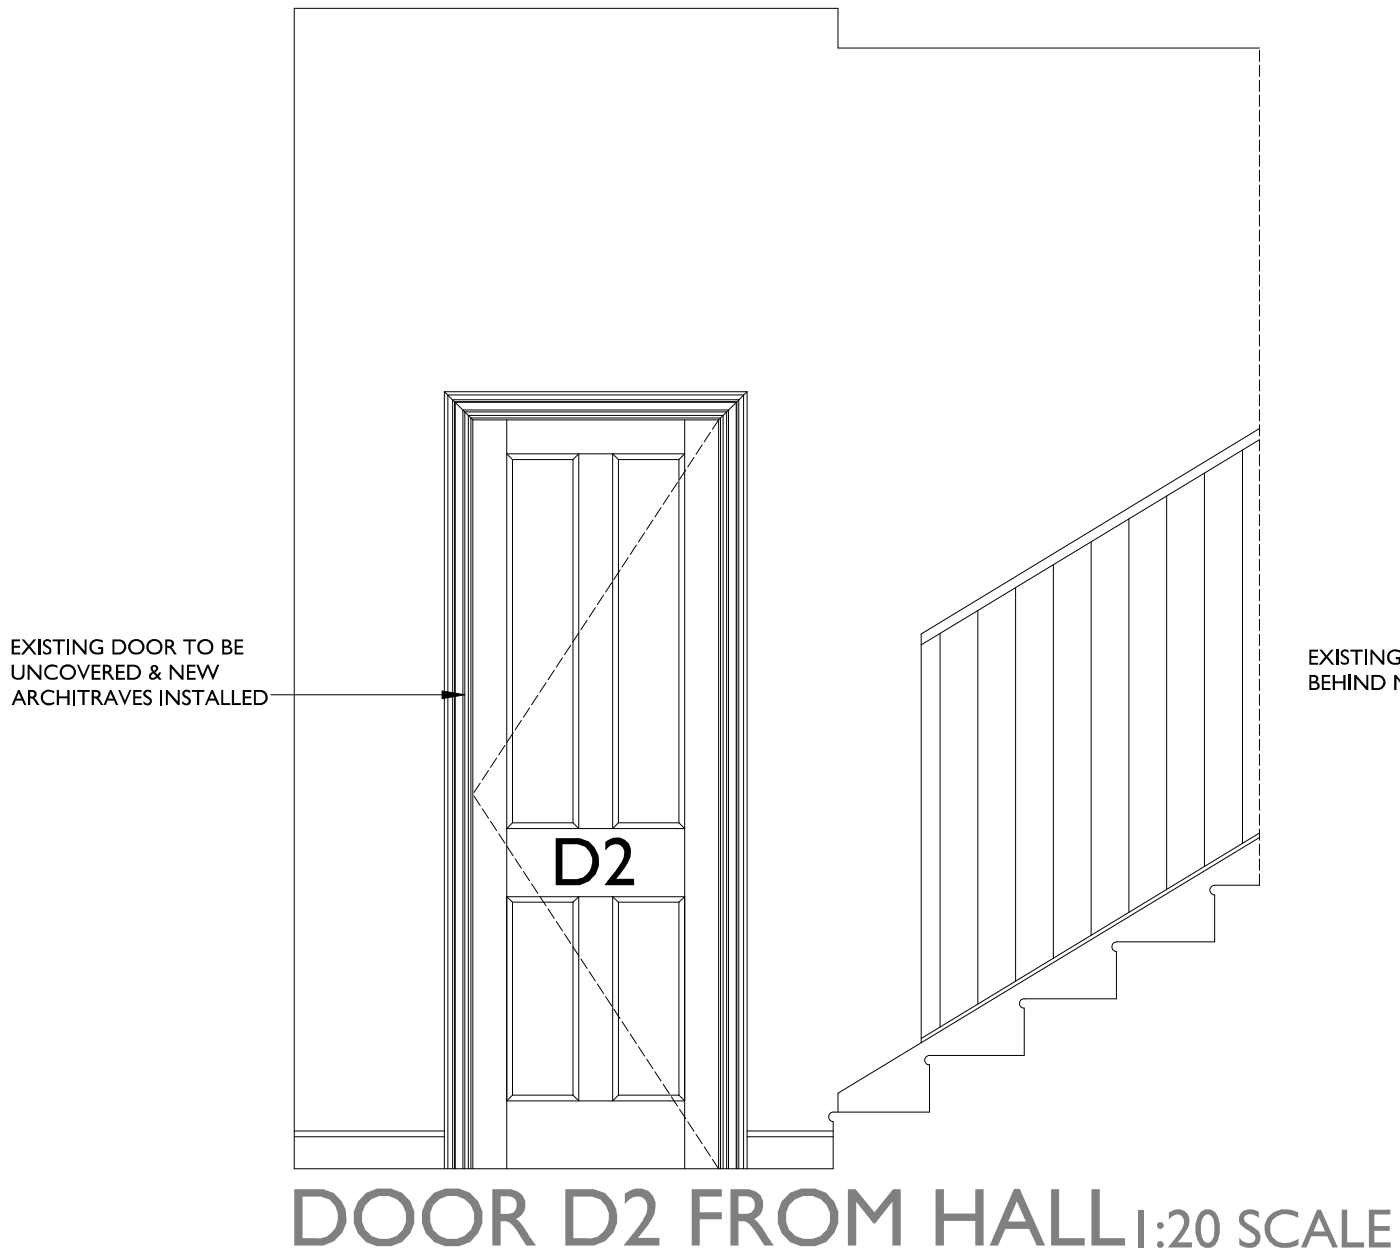
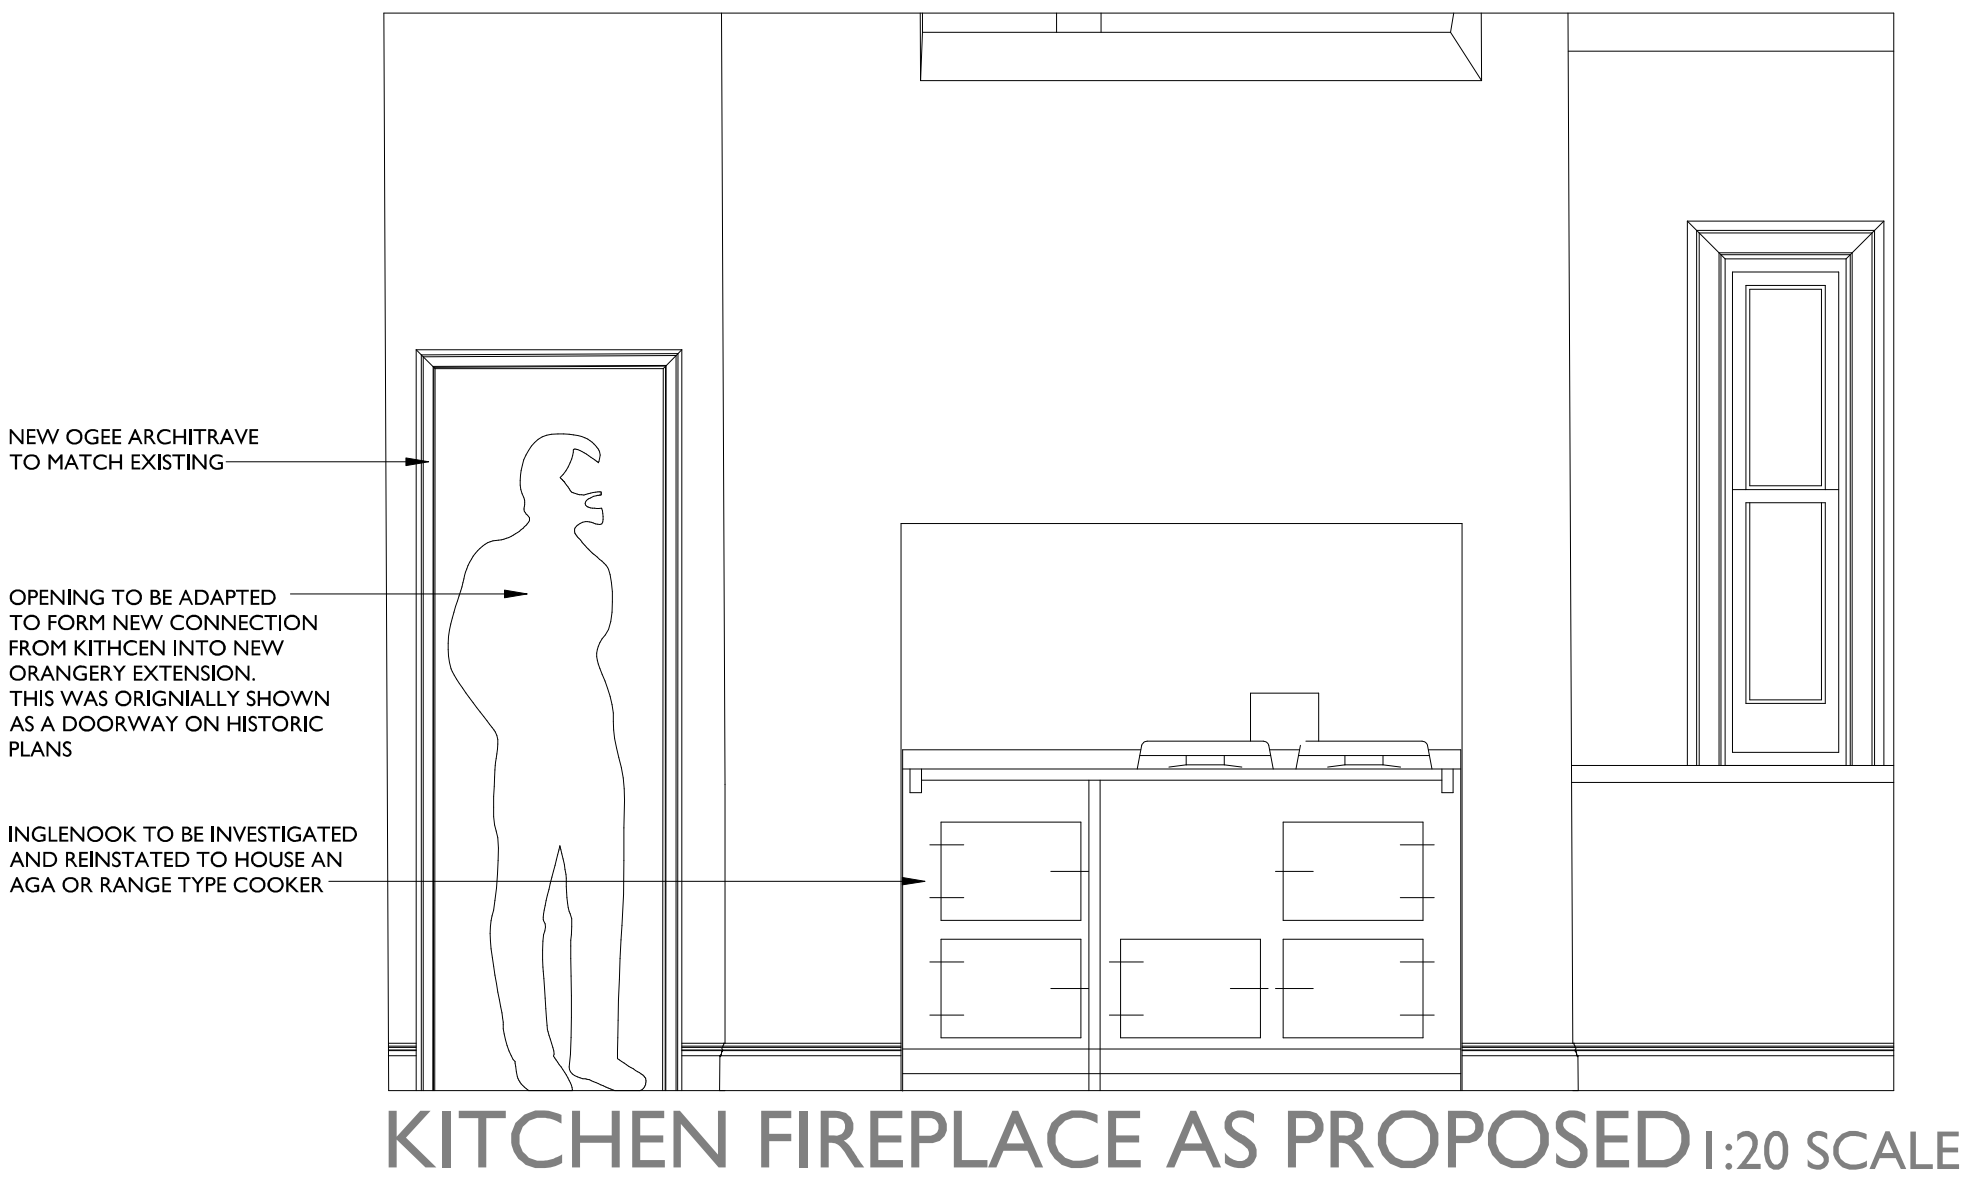


25 THE CLOSE - SALISBURY

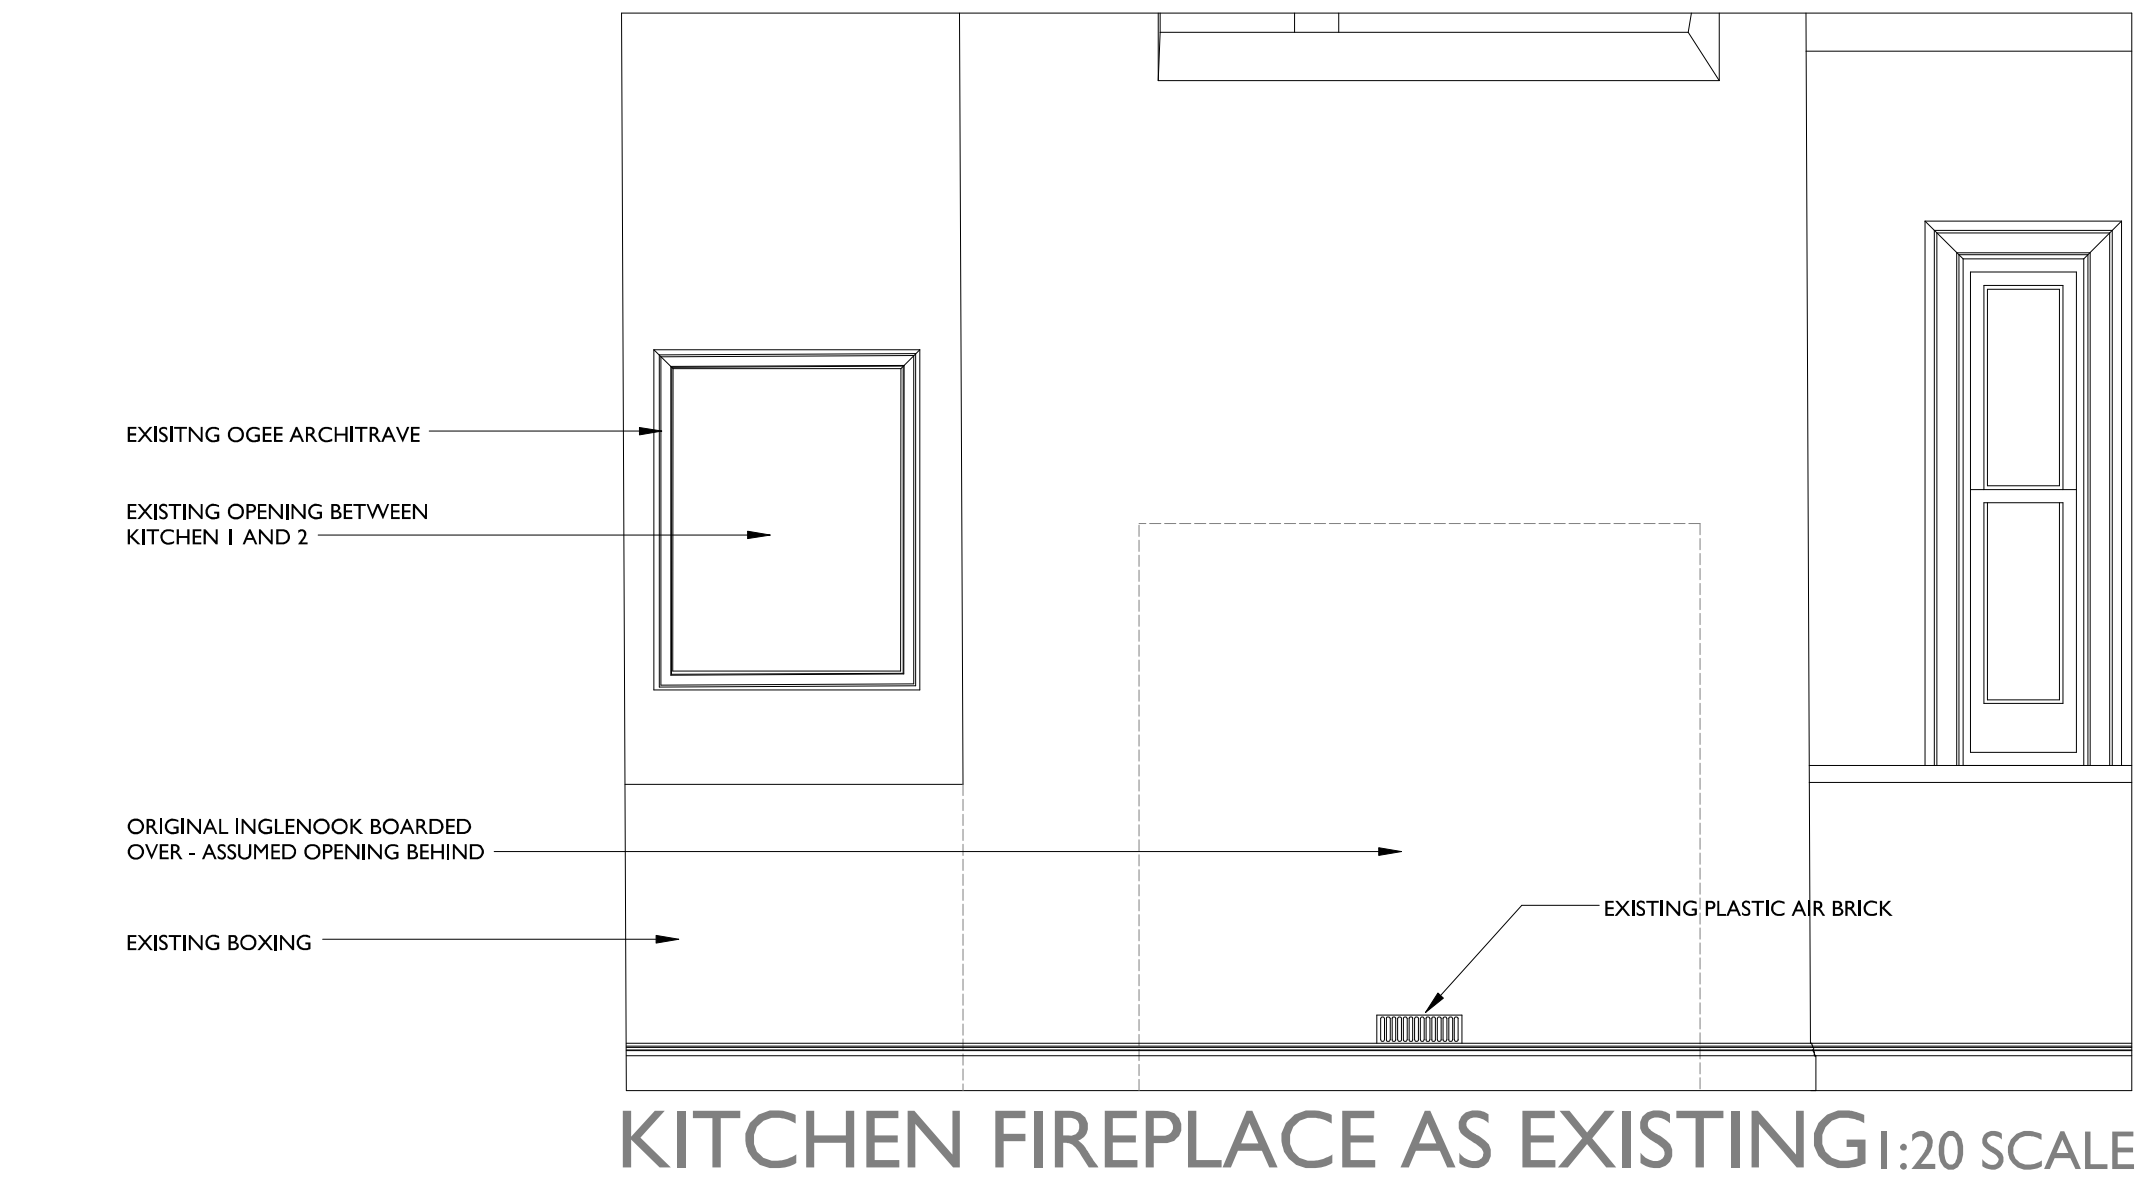

Notes:

AI

0 1 2
METRES AT 1:50 SCALE

0 0.2 1
METRES AT 1:20 SCALE

THIS DRAWING IS THE COPYRIGHT OF FAVONIUS ARCHITECTS. IT MAY NOT BE COPIED, ALTERED OR REPRODUCED IN ANY MANNER WITHOUT THEIR WRITTEN AUTHORITY. DIMENSIONS MUST BE CHECKED ON SITE AND NOT ASSUMED FROM THIS DRAWING.

**25 THE CLOSE
SALISBURY
EXTENSION & ALTERATIONS**

**KITCHEN DOOR OPENINGS
& FIREPLACE OPENING UP
WORKS**

DWG No: 1186-20-13
DATE: JUNE 2026 SCALE: 1:50/20

**FAVONIUS
ARCHITECTS**

Tel: 01722 412 391 www.favonius.co.uk
Wyndham House, 65 The Close, Salisbury, Wiltshire SP1 2BN

PLANNING & LISTED BUILDING