

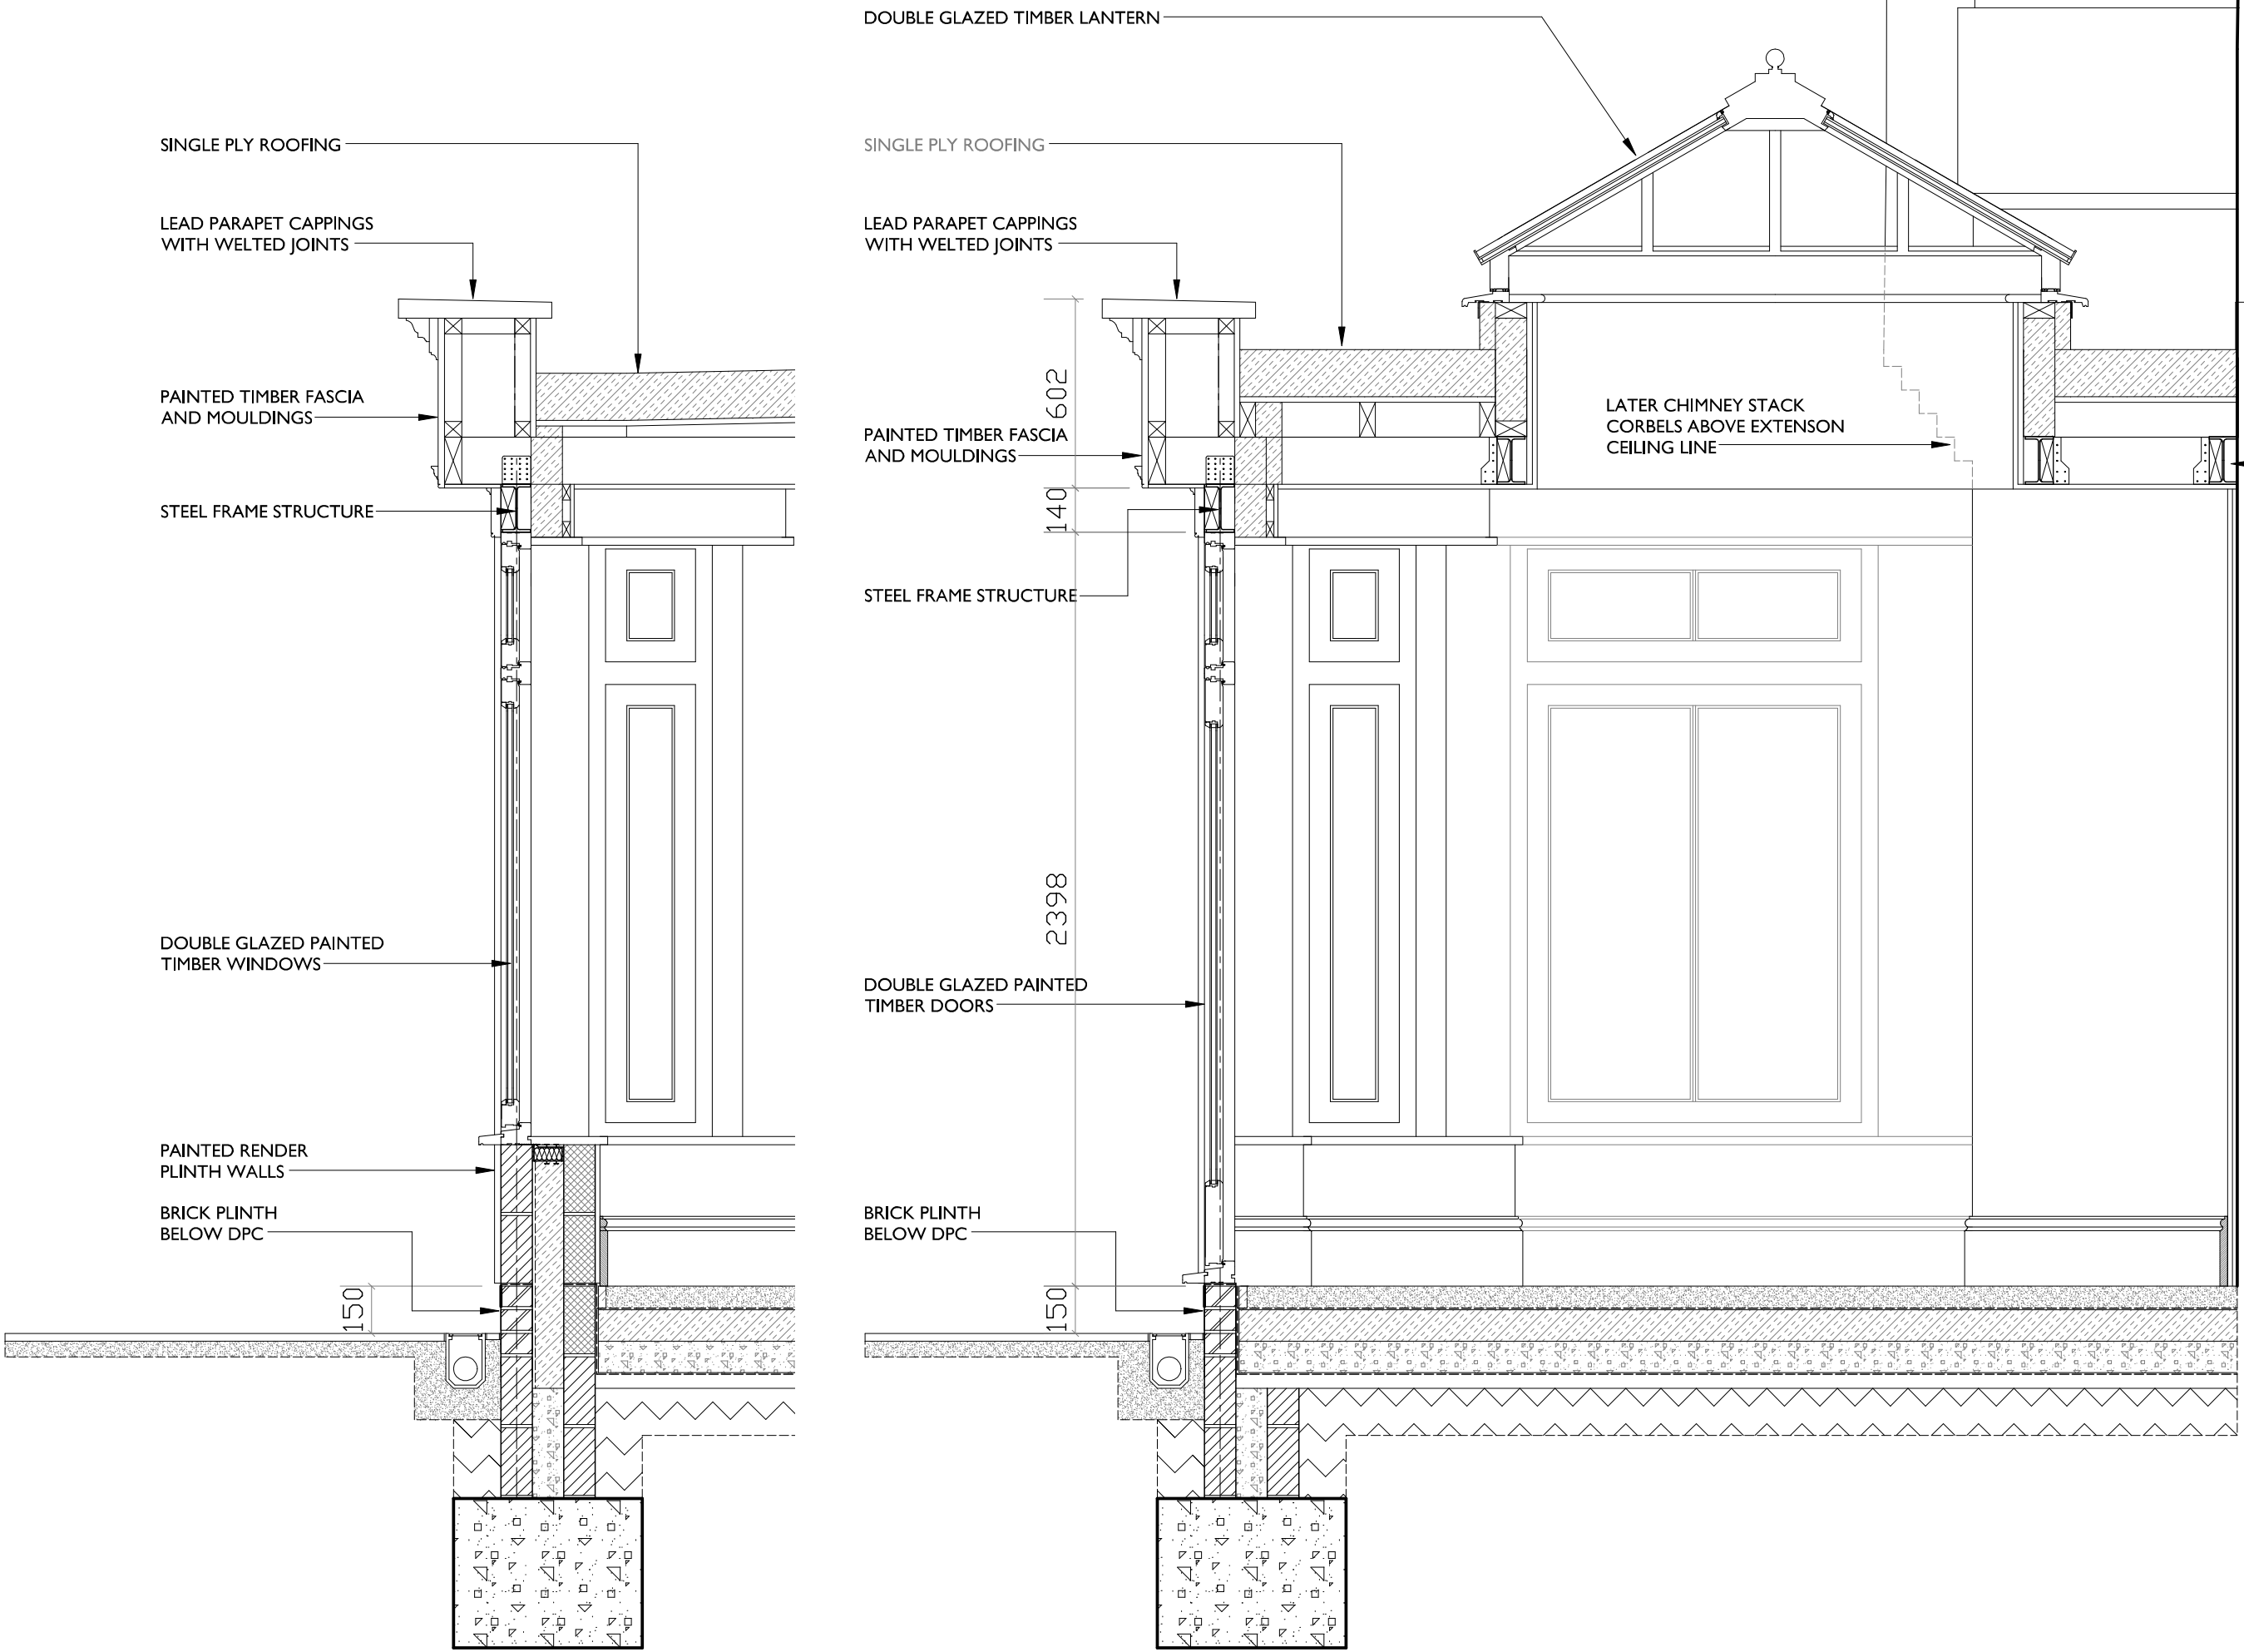


25 THE CLOSE - SALISBURY

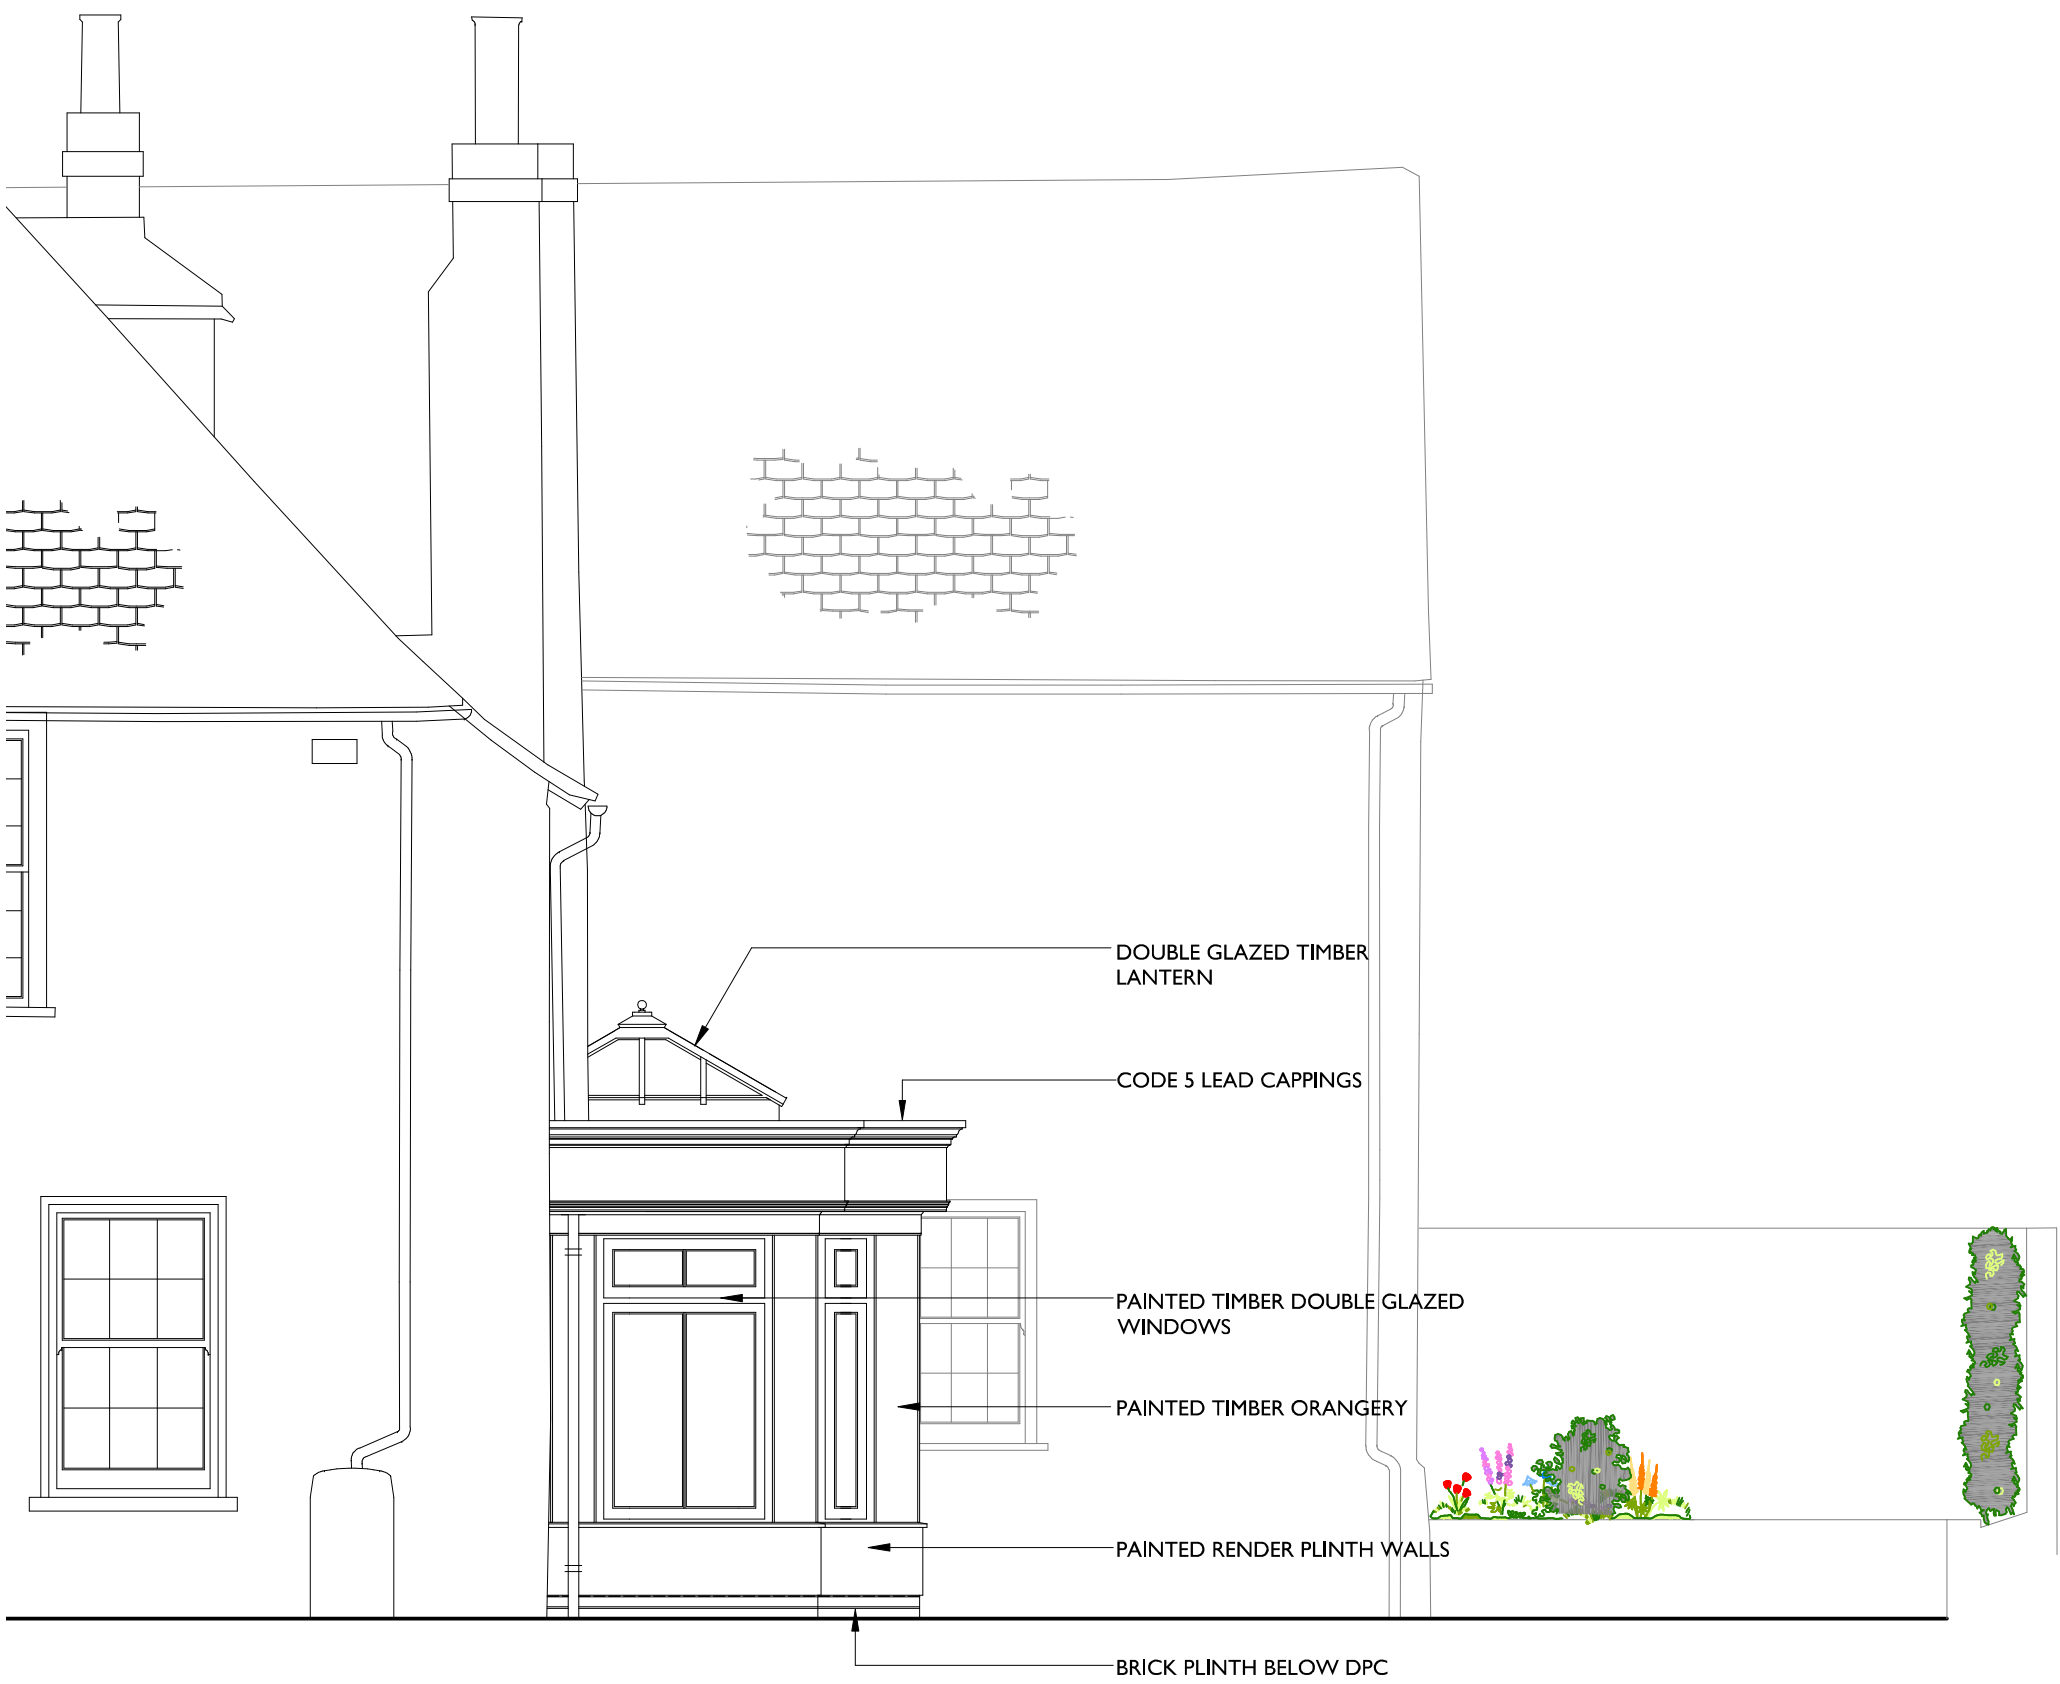

SECTION A-A 1:20 SCALE

SECTION B-B 1:20 SCALE

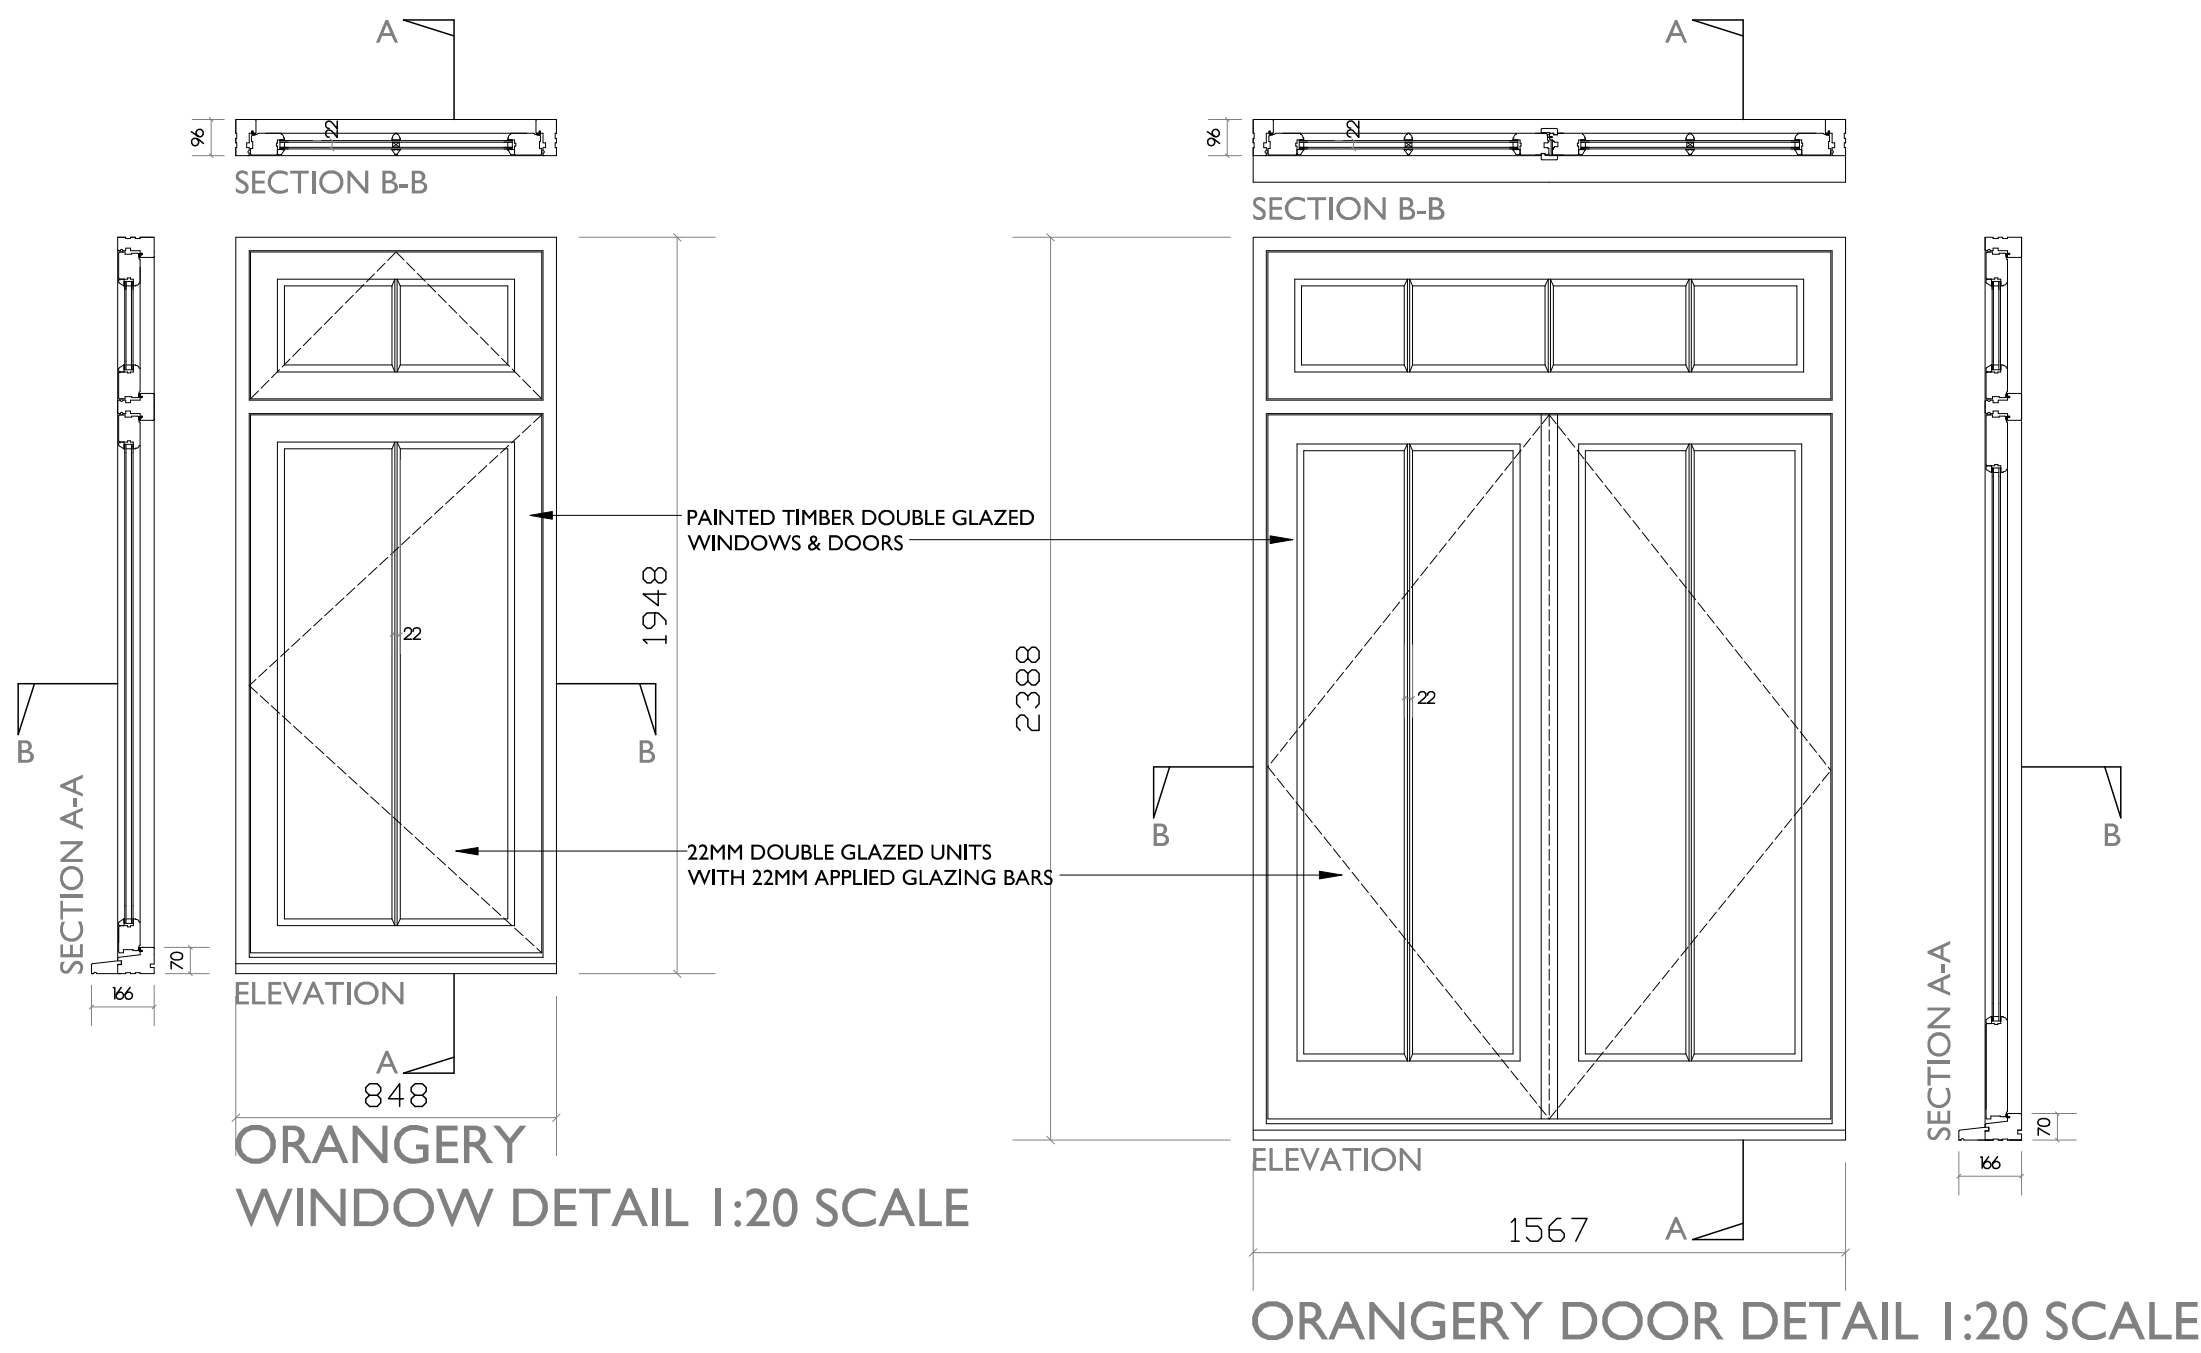

Notes:

0 1 2
METRES AT 1:50 SCALE

0 0.2 1
METRES AT 1:20 SCALE

THE DRAWING IS THE COPYRIGHT OF FAVONIUS ARCHITECTS. IT MAY NOT BE COPIED, REPRODUCED OR TRANSMITTED IN ANY FORM OR BY ANY MEANS, WITHOUT THE WRITTEN AUTHORITY OF FAVONIUS ARCHITECTS. ANY UNAUTHORIZED USE OF THIS DRAWING IS PROHIBITED.

25 THE CLOSE
SALISBURY
EXTENSION & ALTERATIONS

ORANGERY LARGE
SCALE DETAILS

DWG No: 1186-20-07
DATE: JUNE 2024 SCALE: 1:50/20

FAVONIUS
ARCHITECTS

Tel: 01722 412 391
www.favonius.co.uk
Wyndham House, 65 The Close, Salisbury, Wiltshire SP1 2BN

PLANNING & LISTED BUILDING