



25 THE CLOSE - SALISBURY

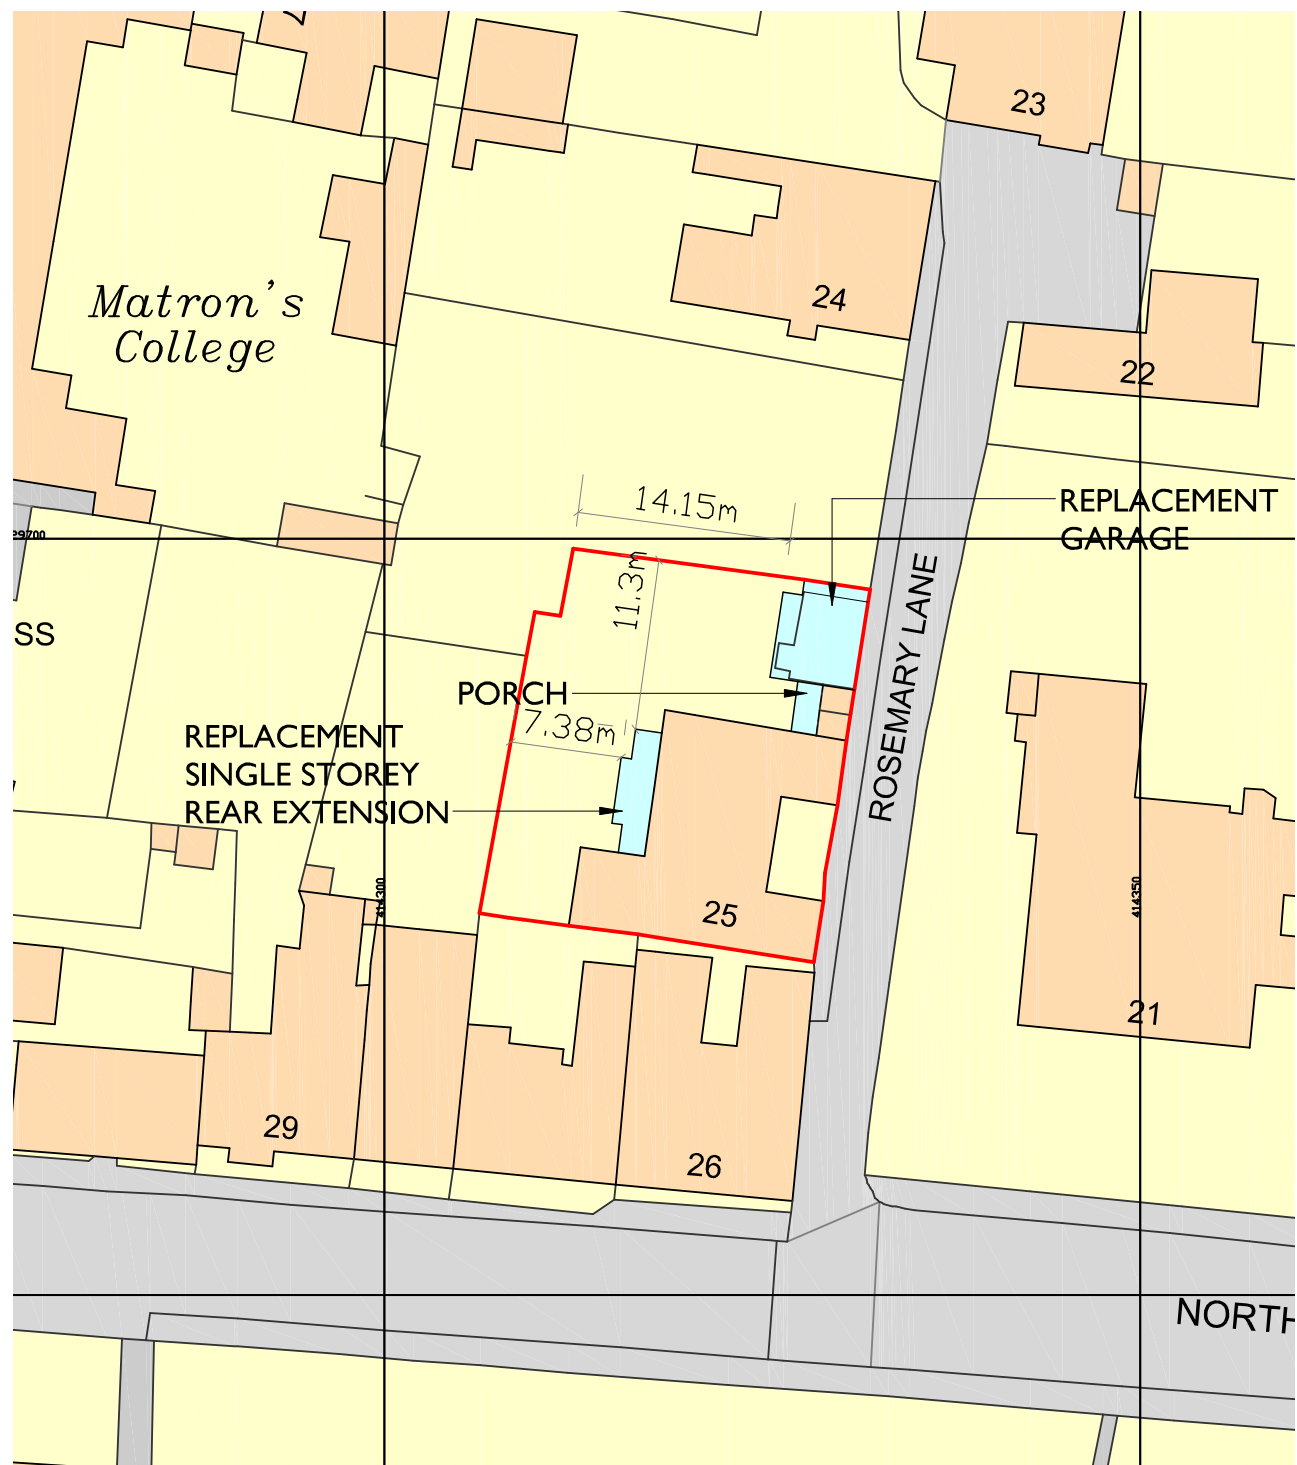

BLOCK PLAN 1:500 SCALE

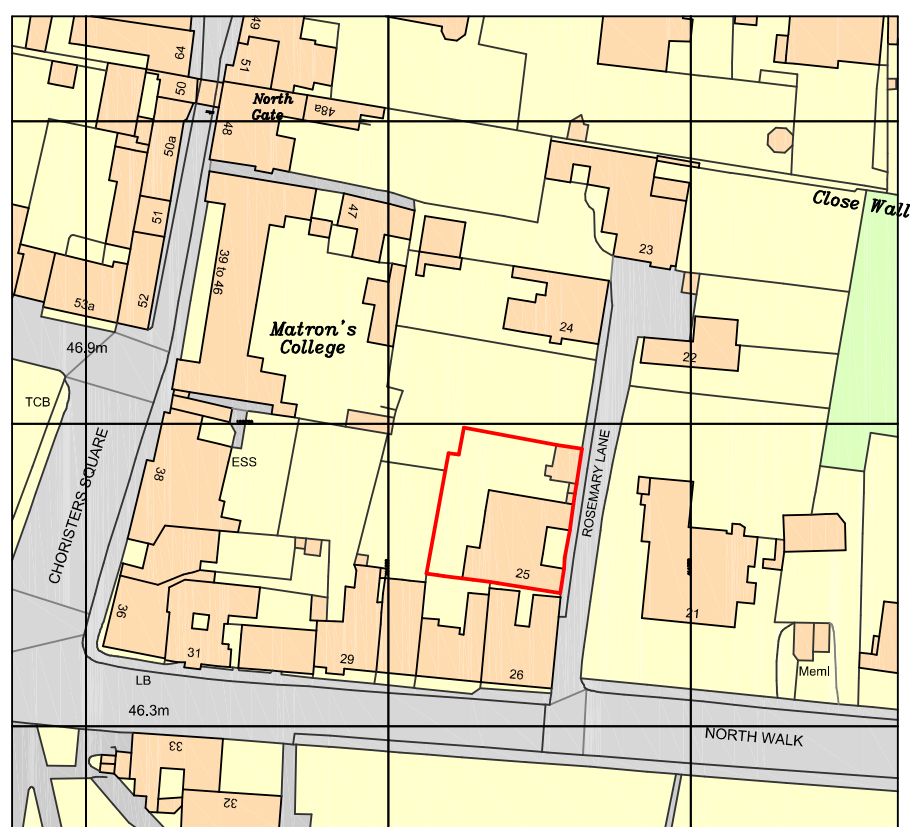

Ordnance Survey, (c) Crown Copyright 2025. All rights reserved. Licence number 100022432

LOCATION PLAN 1:1250 SCALE

Notes:

A3

N

FAVONIUS

0 10 50

METRES AT 1:1250 SCALE

0 5 25

METRES AT 1:500 SCALE

THIS DRAWING IS THE COPYRIGHT OF FAVONIUS ARCHITECTS IT MAY NOT BE COPIED, ALTERED OR REPRODUCED IN ANY WAY WITHOUT THEIR WRITTEN AUTHORITY. DIMENSIONS MUST BE CHECKED ON SITE AND NOT SCALED FROM THIS DRAWING.

25 THE CLOSE
SALISBURY
EXTENSION & ALTERATIONS

LOCATION PLAN
& BLOCK PLAN

DWG No: 1186-20-14

DATE: MAY 2026 SCALE: 1:1250

FAVONIUS
ARCHITECTS

Tel: 01722 412 391 www.favonius.co.uk
Wyndham House, 65 The Close, Salisbury, Wiltshire SP1 2EN

PLANNING & LISTED BUILDING