THIS DRAWING IS COPYRIGHT
Contractor must take site sizes

Any discrepencies between the drawing and site conditions should be reported to the Principal Designer

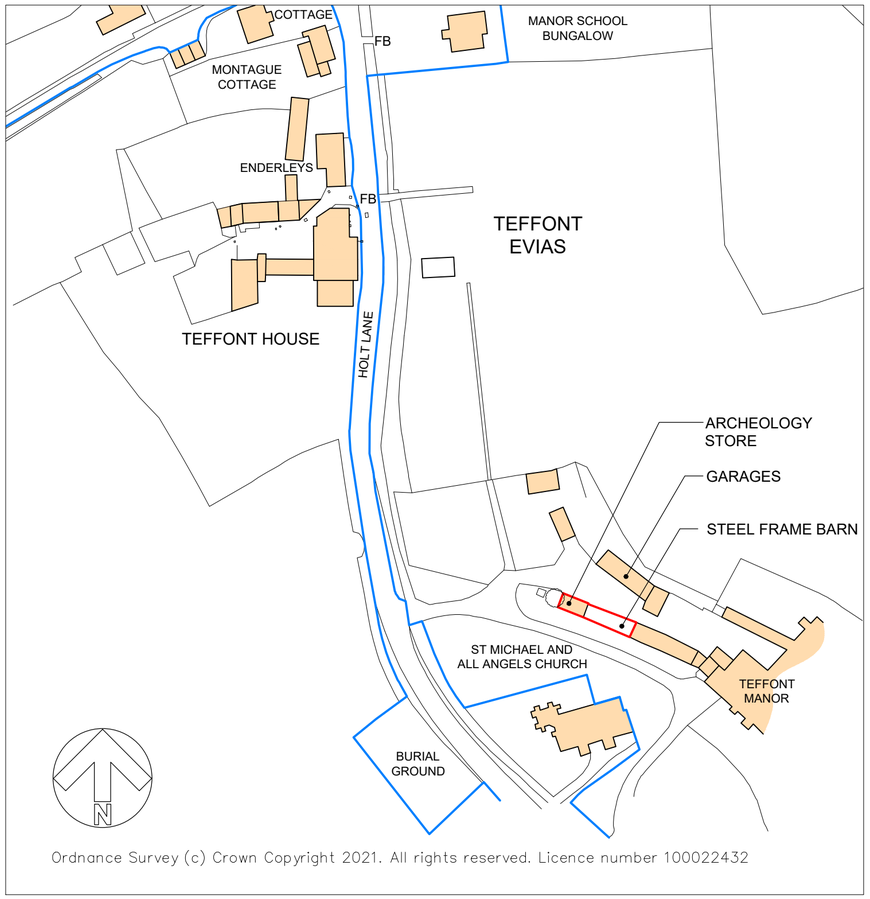

LOCATION PLAN
Scale 1:1250

0 25m 50m 75m
Scale bar (1:1250)

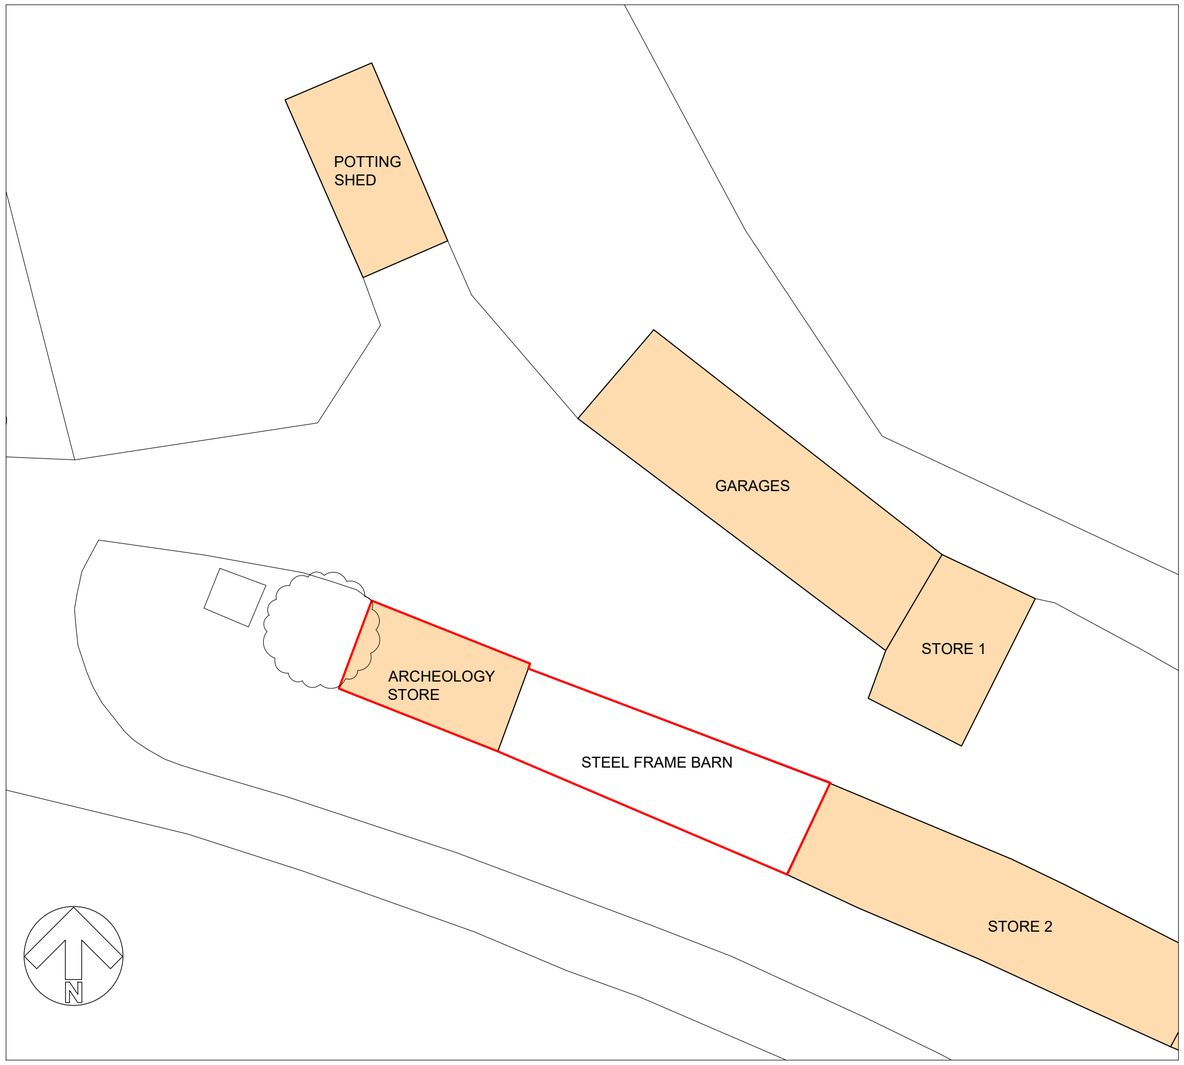

BLOCK PLAN
Scale 1:200

0 2m 4m 6m 8m 10m 12m
Scale bar (1:200)

Rev.	Date		Init
B	06/08/26	Alteration to blue line	ALK
A	30/06/26	Updated for demolition of contemporary buildings.	EK

CLIENT
Dr. KEATINGE

PROJECT
DEMOLITION OF CONTEMPORARY BUILDINGS, TEFFONT HOUSE, TEFFONT EVIAS SP3 5RJ

DRAWING
SITE LOCATION PLAN AND BLOCK PLAN

DRAWN:	Date:	Scale:
AB	01/06/2025	AS STATED @ A2
Drawing number: 3875 - 400		Rev. B

DOLMAN
ARCHITECTURAL DESIGNERS BUILDING SURVEYORS
COST CONSULTANTS CDM PRINCIPAL DESIGNERS
Sussex House
Bath Road
Devizes
Wiltshire SN10 2AF
Tel: 01380 729456
Web: www.dolmansurveyors.co.uk
Email: info@dolmansurveyors.co.uk