



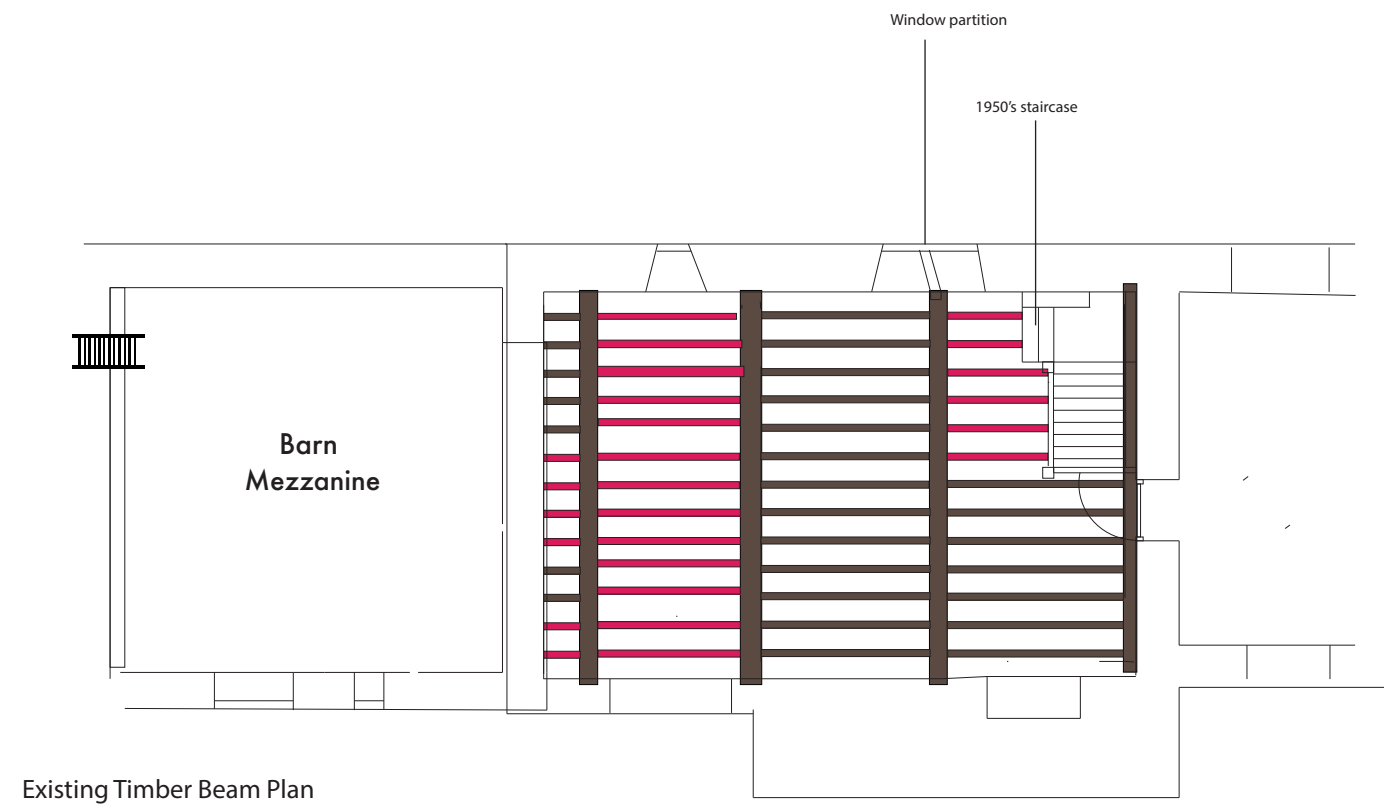


Existing Timber Beam Plan


Decayed beams /cut requiring replacement

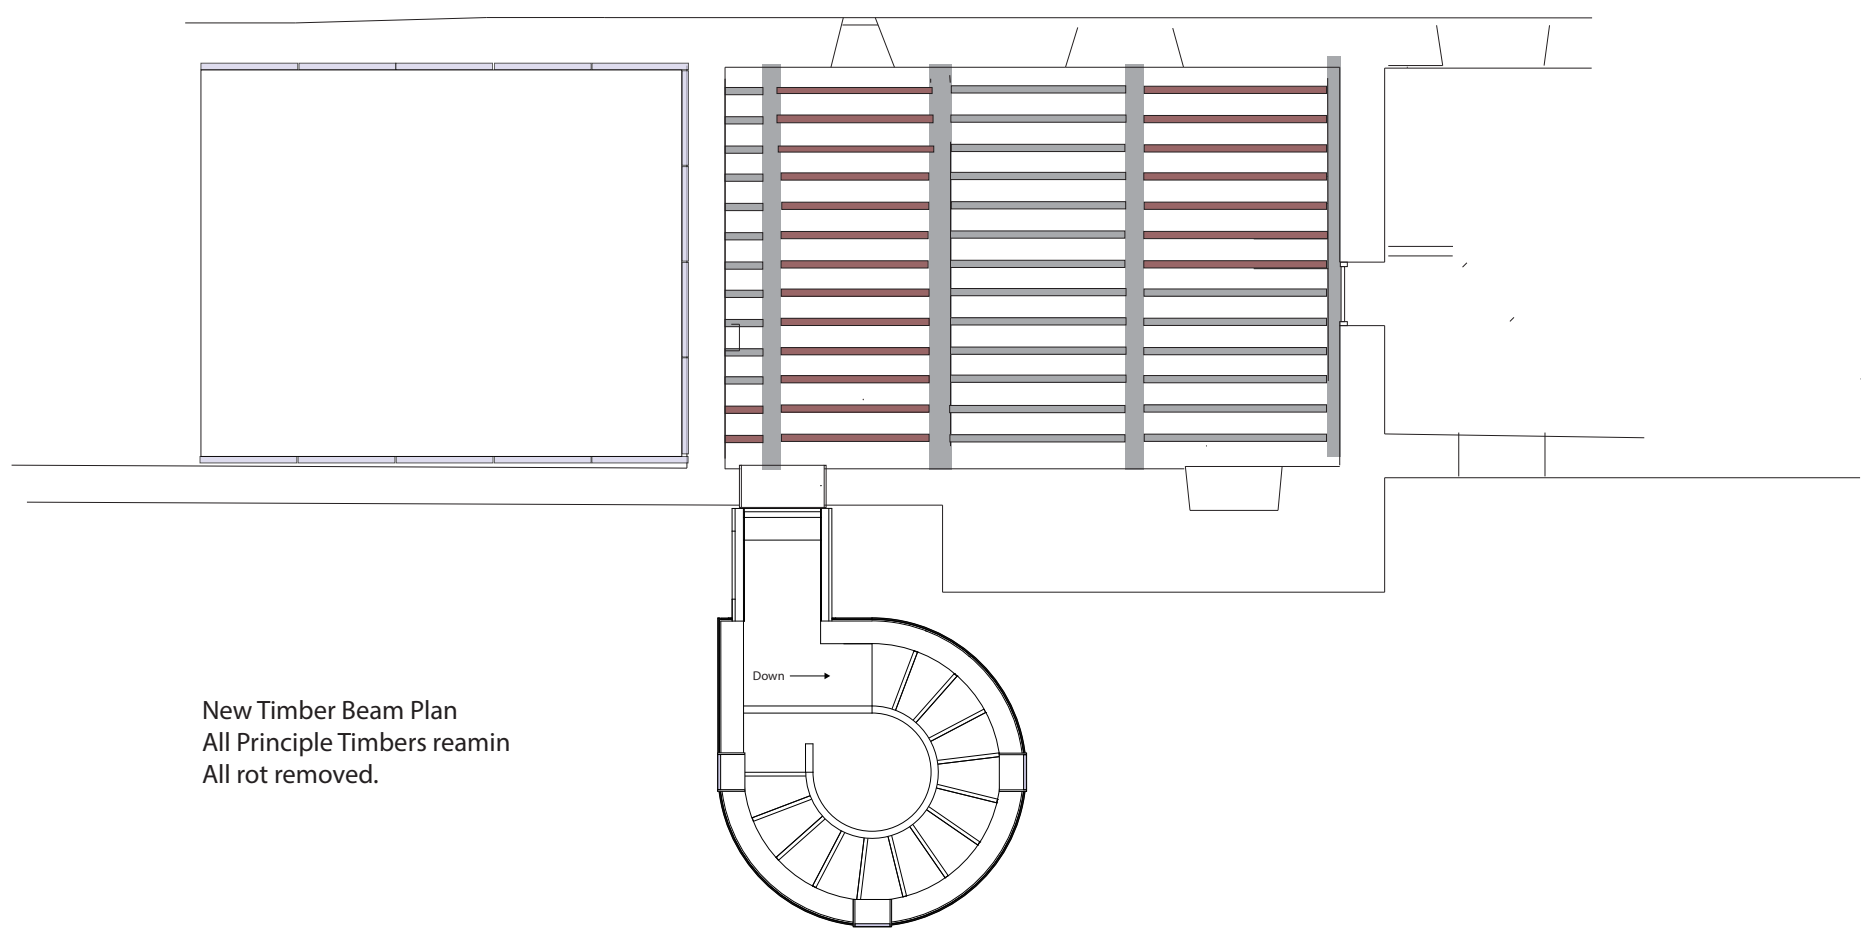

New Timber Beam Plan  
All Principle Timbers remain  
All rot removed.

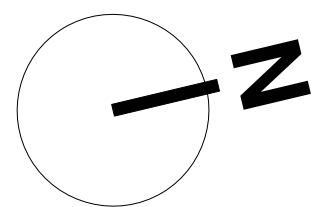

SCALE 1:100@A2

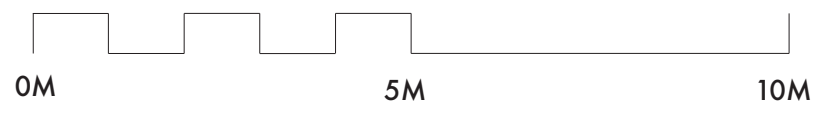

| Project                                       | Date   | Drawing                  |
|-----------------------------------------------|--------|--------------------------|
| West Barn Farmhouse<br>West Yatton, Wiltshire | Aug 26 | Replacement Timbers Plan |
| Scale<br>1:100 @ A2                           |        | Rev: 2<br>Ref: WBF-211   |