

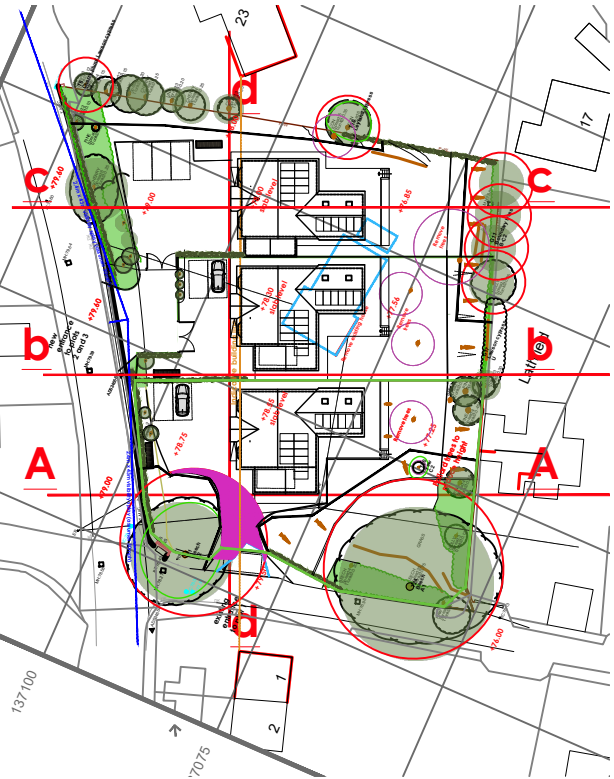
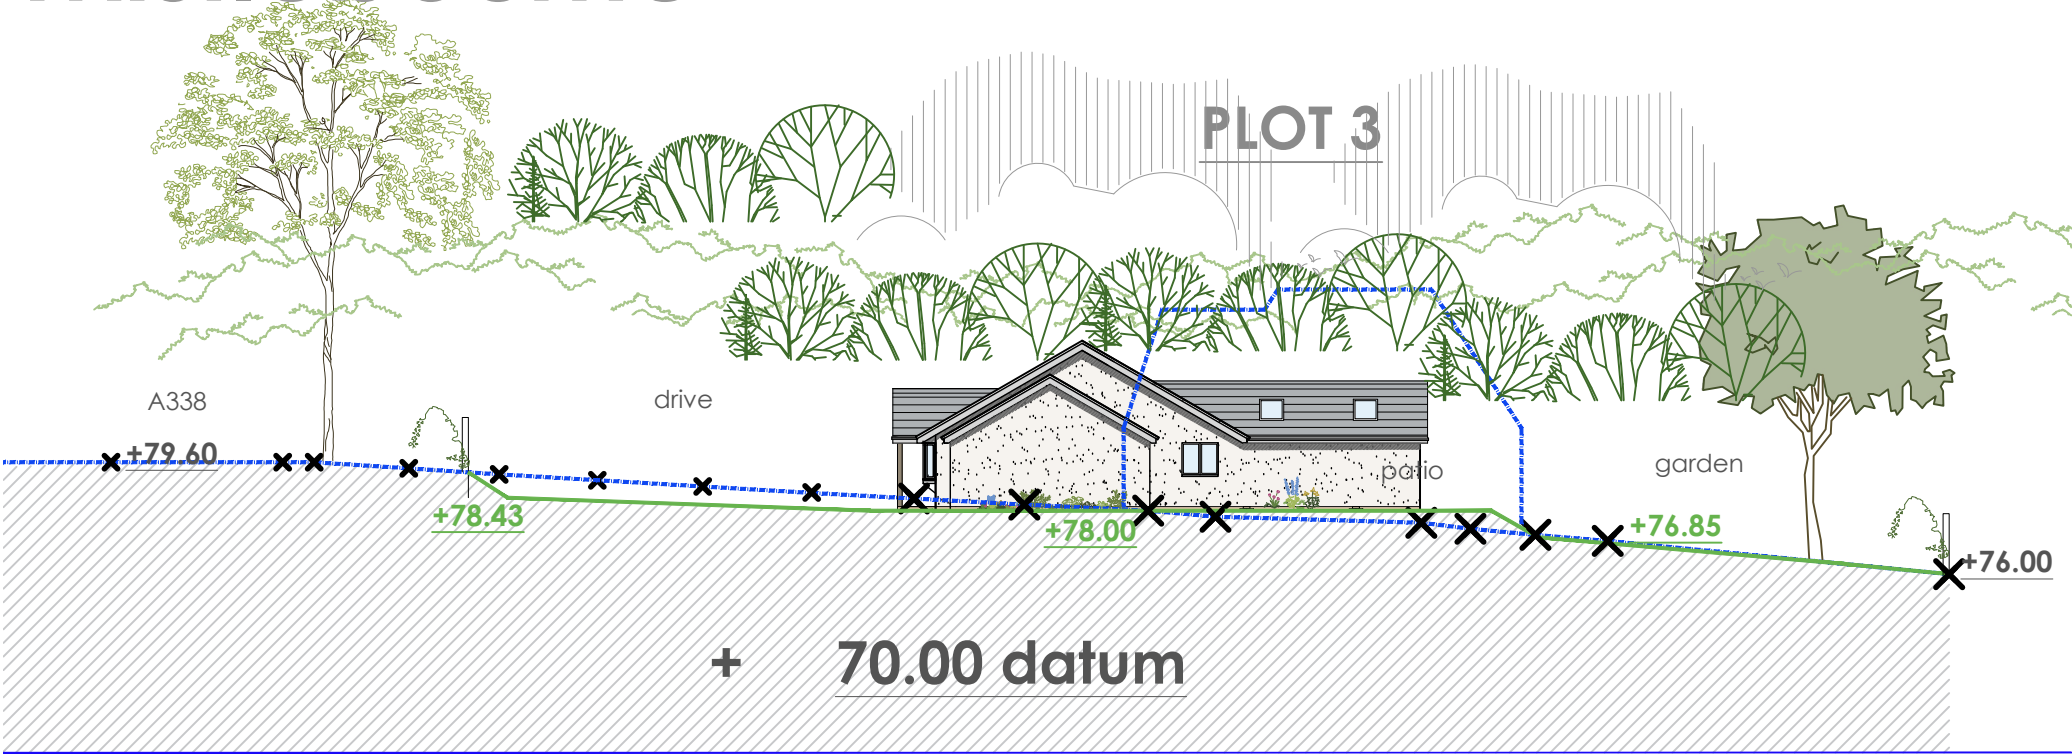


Mistlebourne

This drawing is copyright and is not to be reproduced. The contractor will be held responsible for the accuracy of works involving the setting out and checking of all dimensions on the drawing and on site. Dimensions must not be scaled from this drawing. Unless for planning purposes

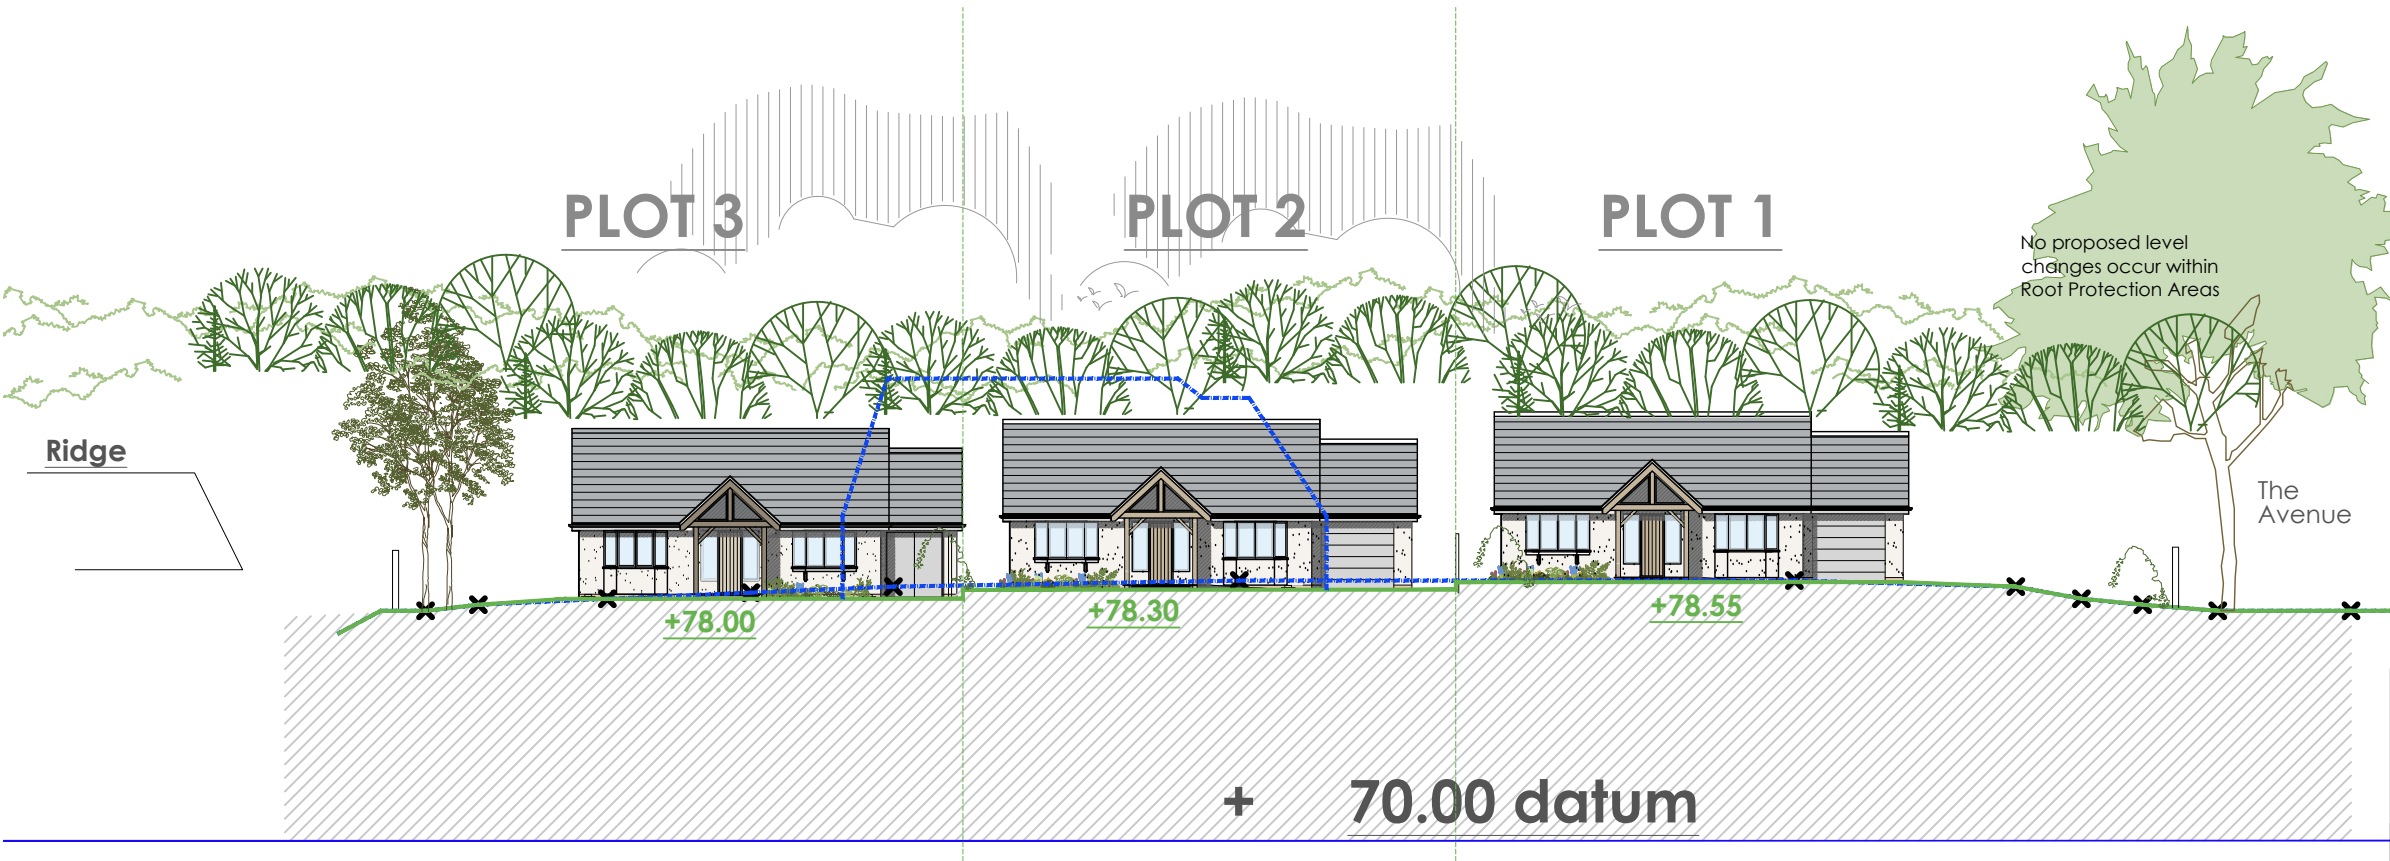

Key Plan

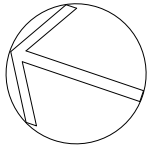

Client: Bluestone Homes		Planning	
Project: Mistlebourne, The Avenue, Porton, Salisbury, SP4 0NT		Drawing No: 436-02-050	Revision:
Title: Proposed site sections		Scale: 1:250 @ a3	First Issue: July 2026
Drawn: nb		Check:	

bircharchitects
Lambourne, Grove Lane, Redlynch, Salisbury, Wilts, SP5 2NR
T: +44 (0)1725 510407
e: info@bircharchitects.co.uk

Proposed site sections d-d @ 1:250