


Mistlebourne

This drawing is copyright and is not to be reproduced. The contractor will be held responsible for the accuracy of works involving the setting out and checking of all dimensions on the drawing and on site. Dimensions must not be scaled from this drawing. Unless for planning purposes




ADS Surveys Ltd
Andell House
Highfield Lane
Woodfalls, Wiltshire
SP5 2NG
Tel: 07738 462205
Email: andy@ads-surveys.uk

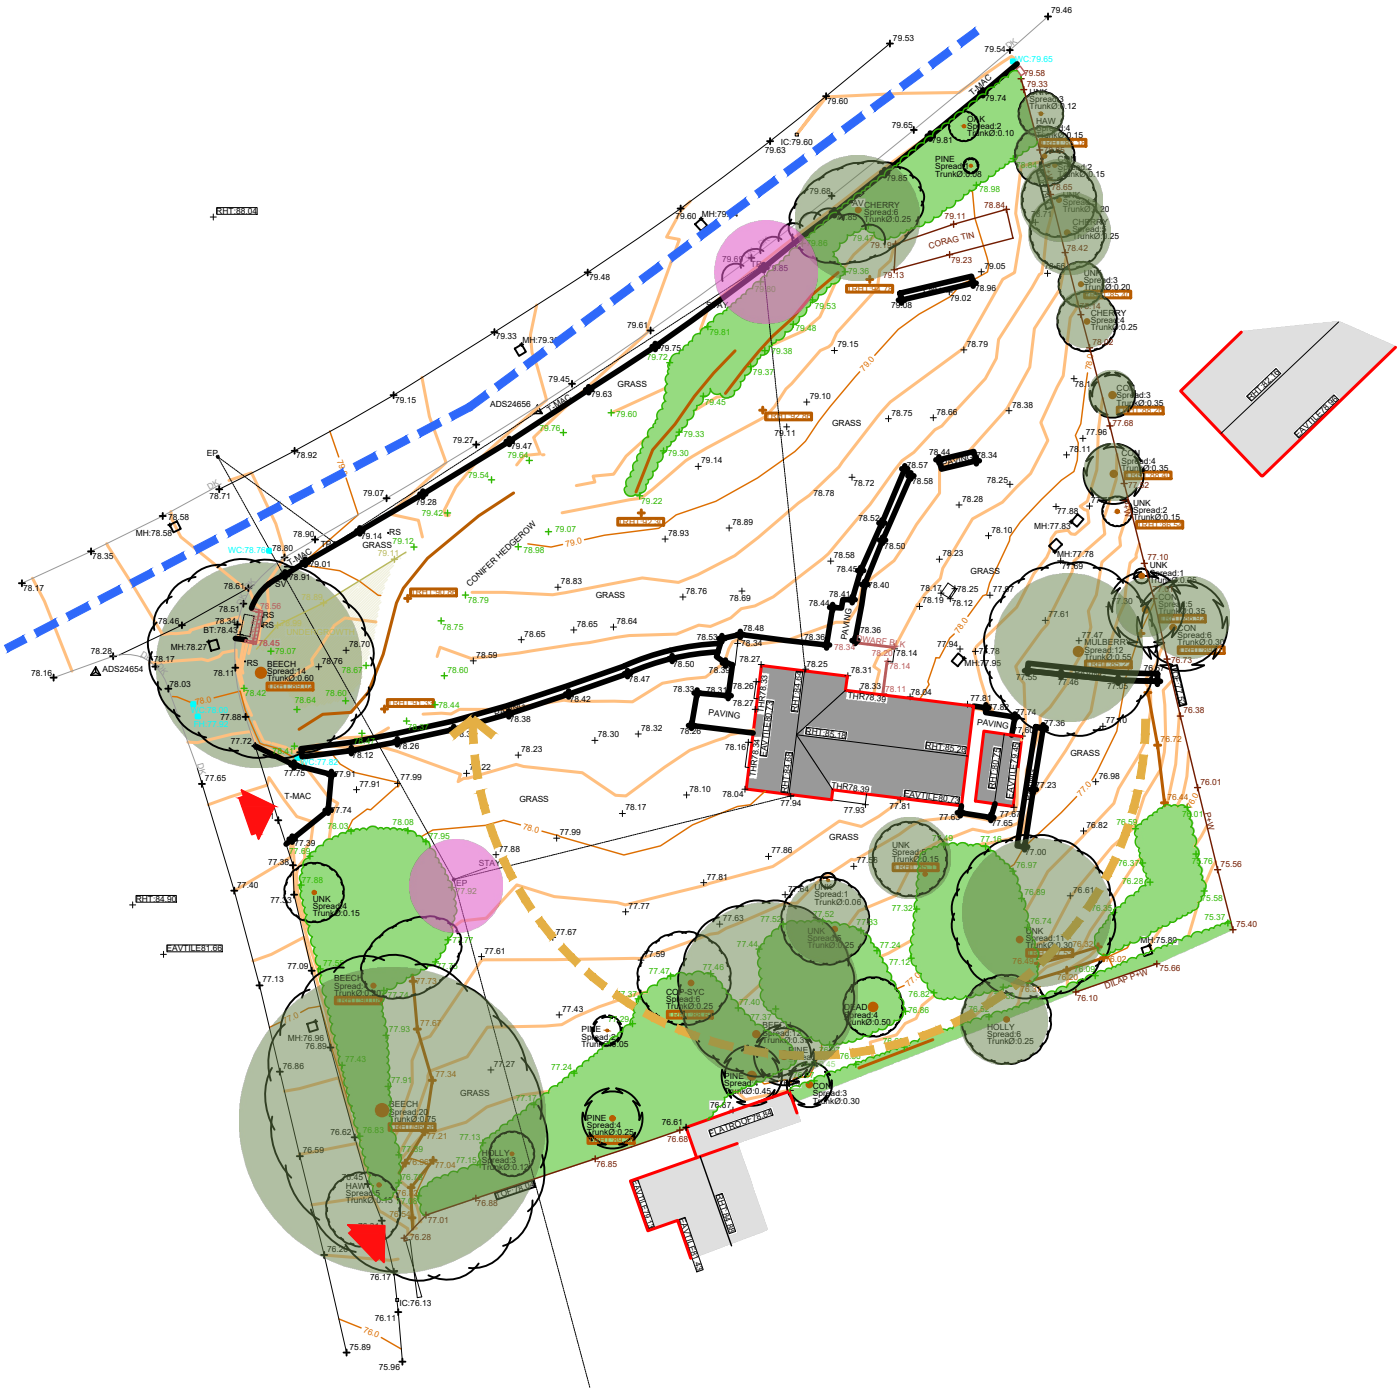


Constraints:

- Existing trees to road
- large beech tree
- Pylon stay
- Existing dwelling
- Sunpath
- Main road/traffic route
- Neighbouring dwellings
- Existing access points

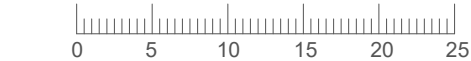

Rev -

Client: Bluestone Homes		Planning	
Project: Mistlebourne, The Avenue, Porton, Salisbury, SP4 0NT		Drawing No: 436-02-042	Revision:
Title: Existing Topo	Drawn: nb	Scale: 1:500 @a3	First Issue: July 2026
	Check:		

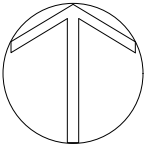

bircharchitects
Lambourne, Grove Lane, Redlynch, Salisbury, Wilts, SP5 2NR
T: +44 (0)1725 510407
e: info@bircharchitects.co.uk

ExistingTopo plan 1:500