


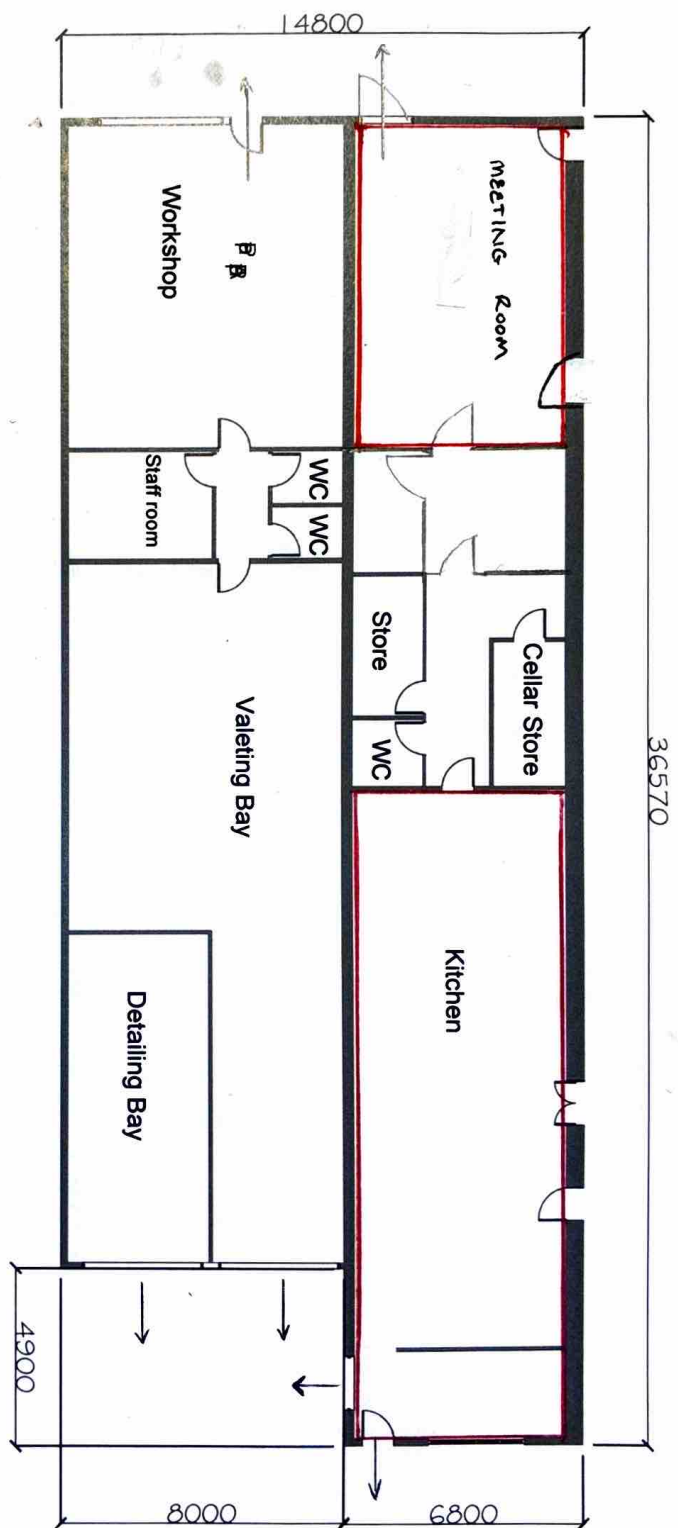


Gross external floor area 502 sq m.



Client K Wareham

Project Supercar Barn
Replacement infill extension

Drawing
Floor Plan 1:100 at A2 (1:200 at A3)

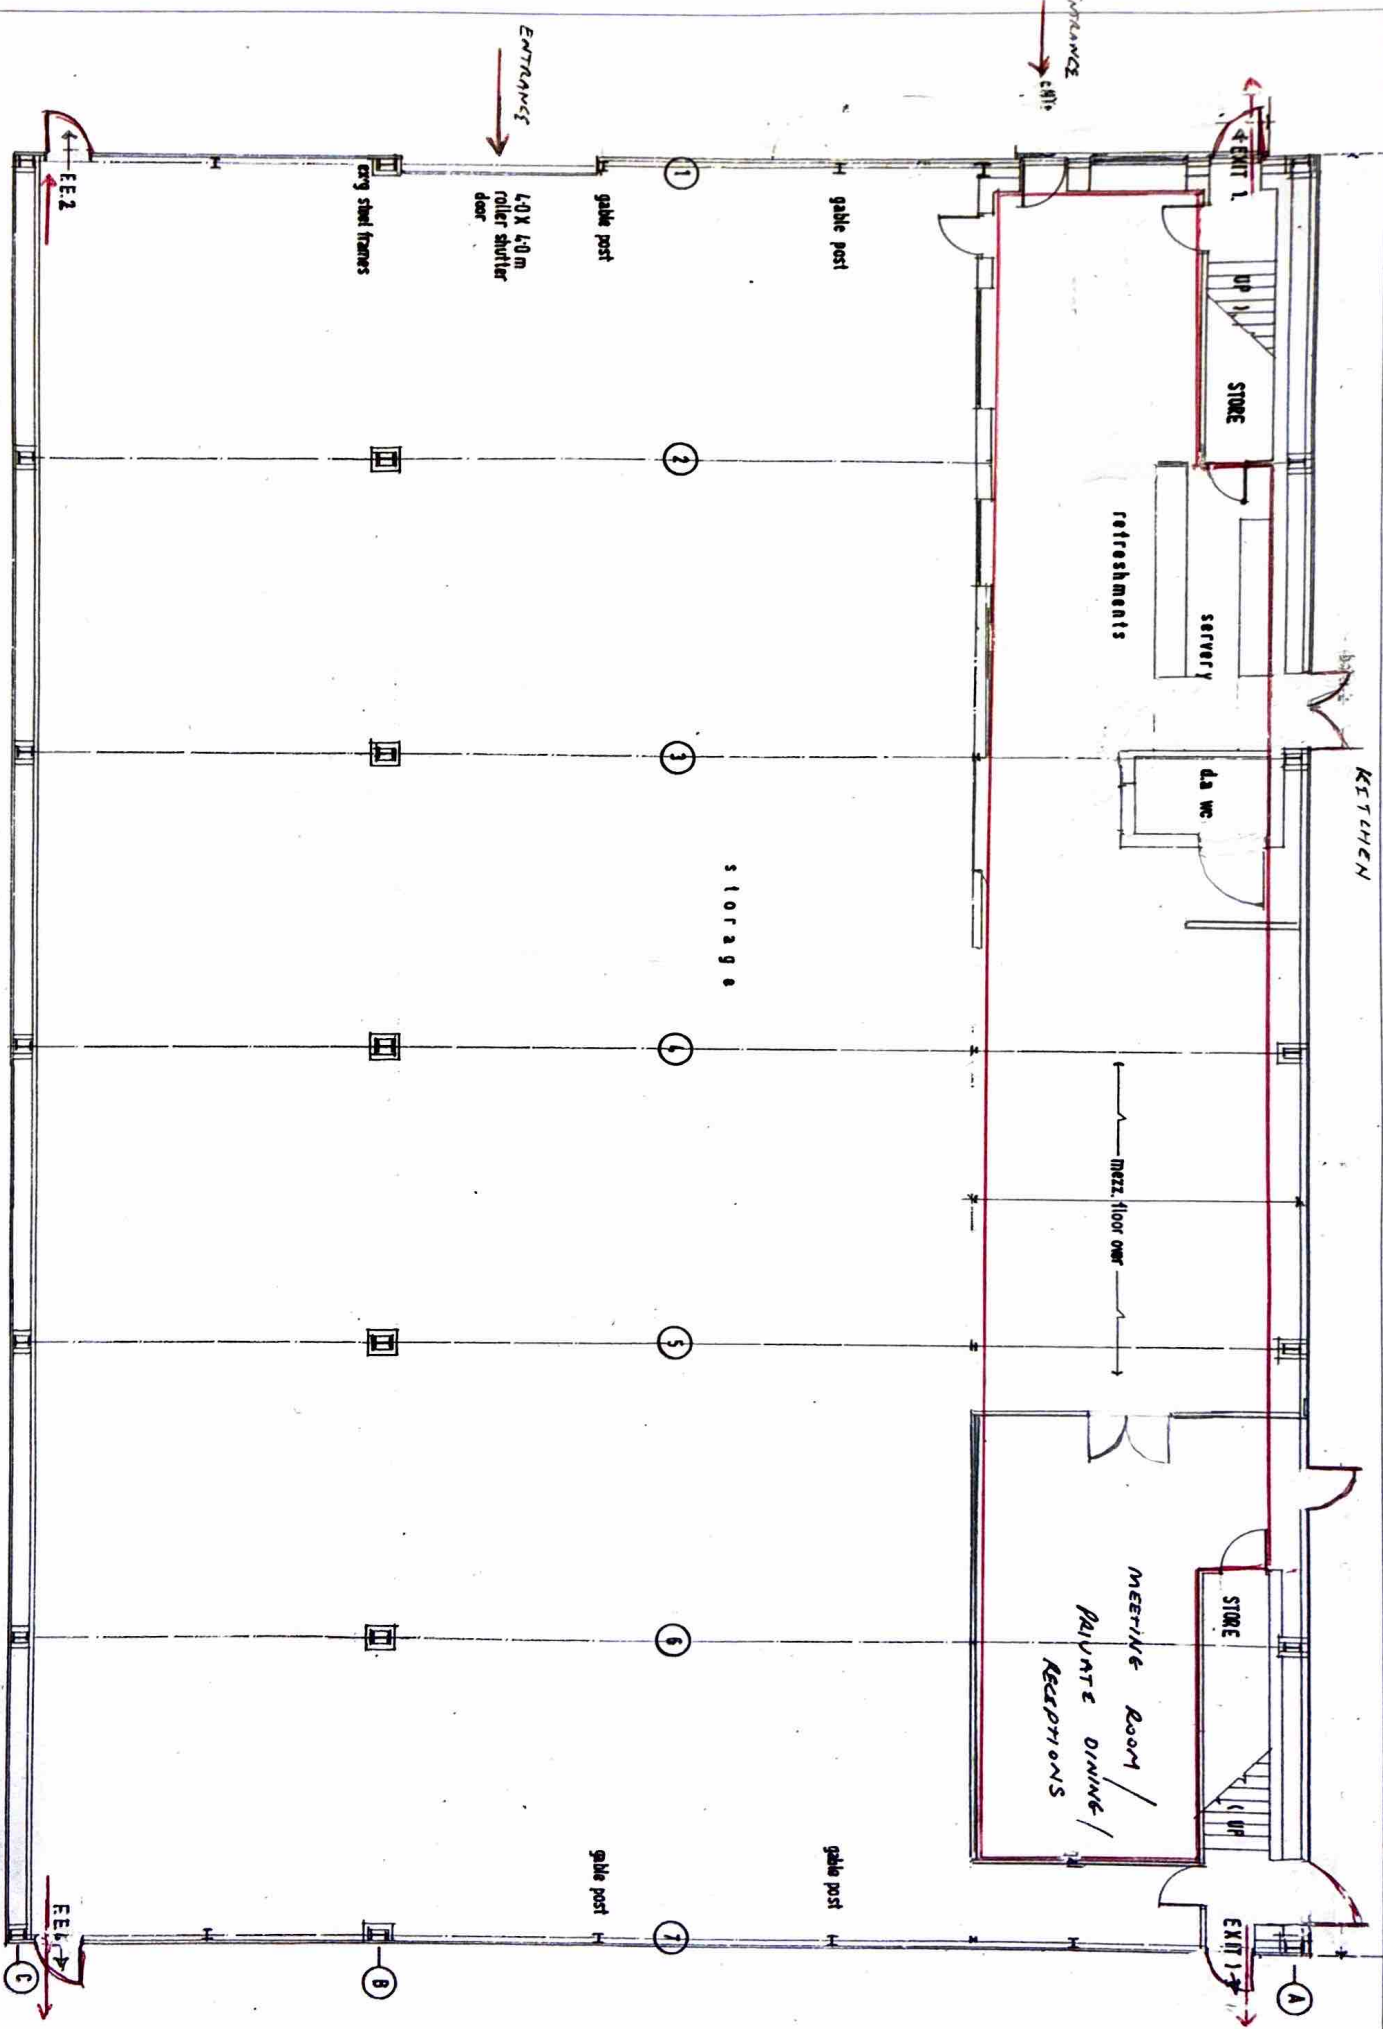

MOULTON FARMS LTD
 KINGSTON FARM, HOLT ROAD, BRADFORD ON AVON, BA15 1TS
 Conversion ground floor plan - proposed

SCALE : 1/100 (@A3)
 DATE : FEBRUARY 2025
 DRAWING :

MS GF1