



Mistlebourne



This drawing is copyright and is not to be reproduced. The contractor will be held responsible for the accuracy of works involving the setting out and checking of all dimensions on the drawing and on site. Dimensions must not be scaled from this drawing. Unless for planning purposes

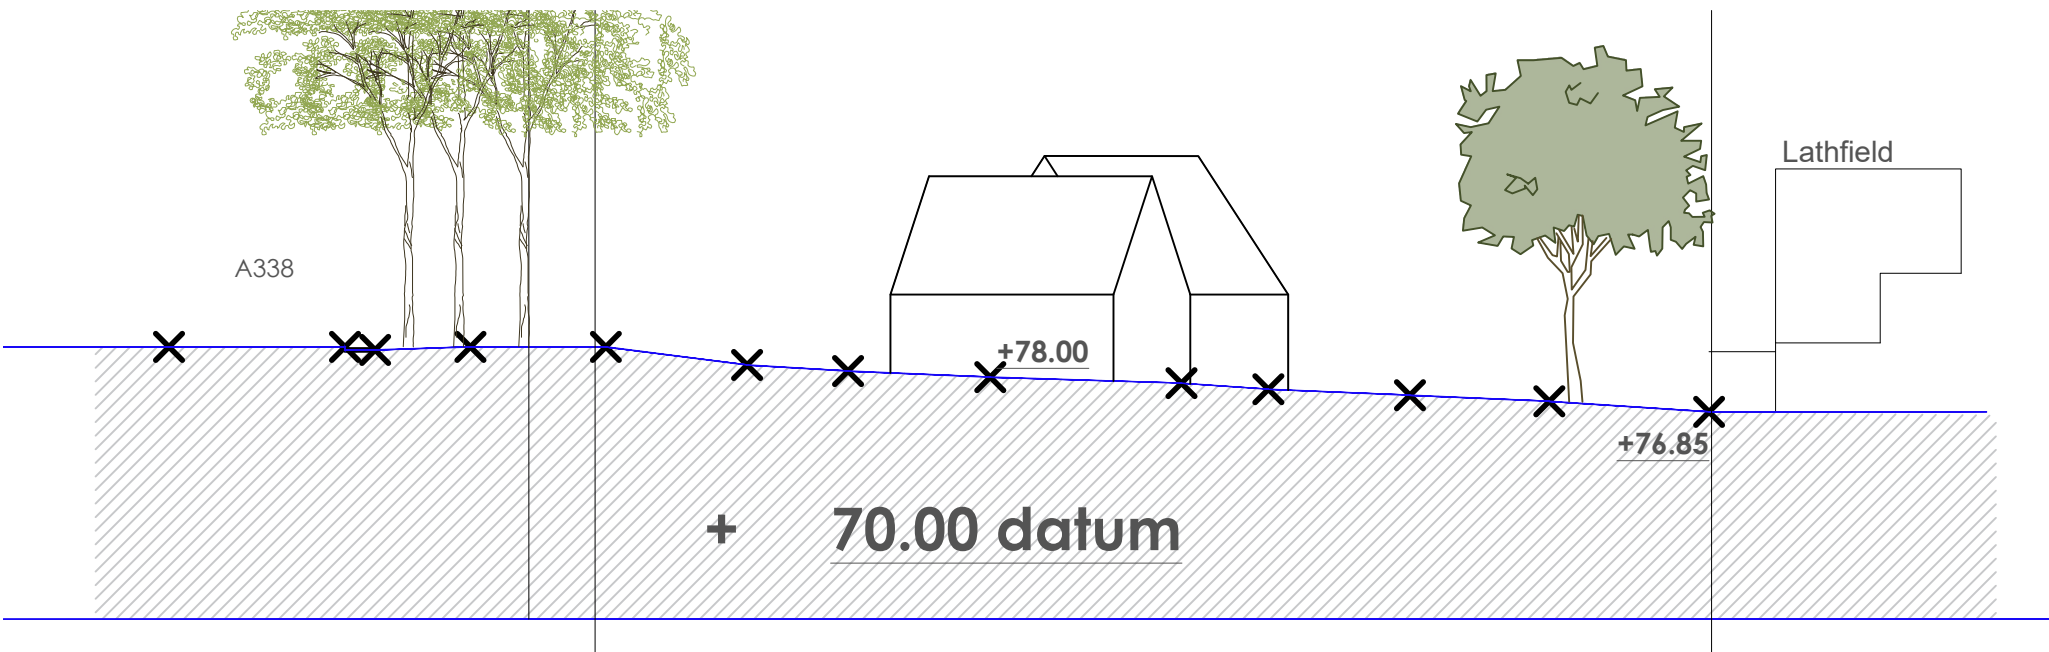

Existing site sections a-a @ 1:250

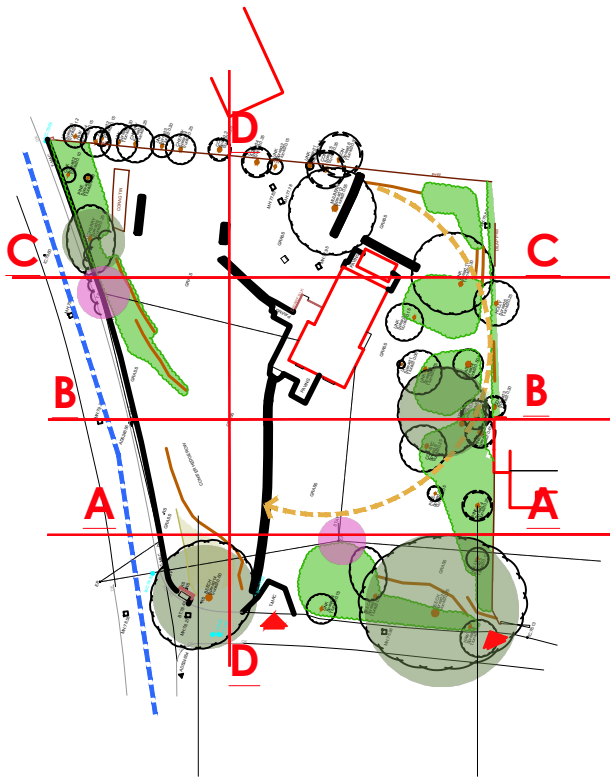

Key Plan

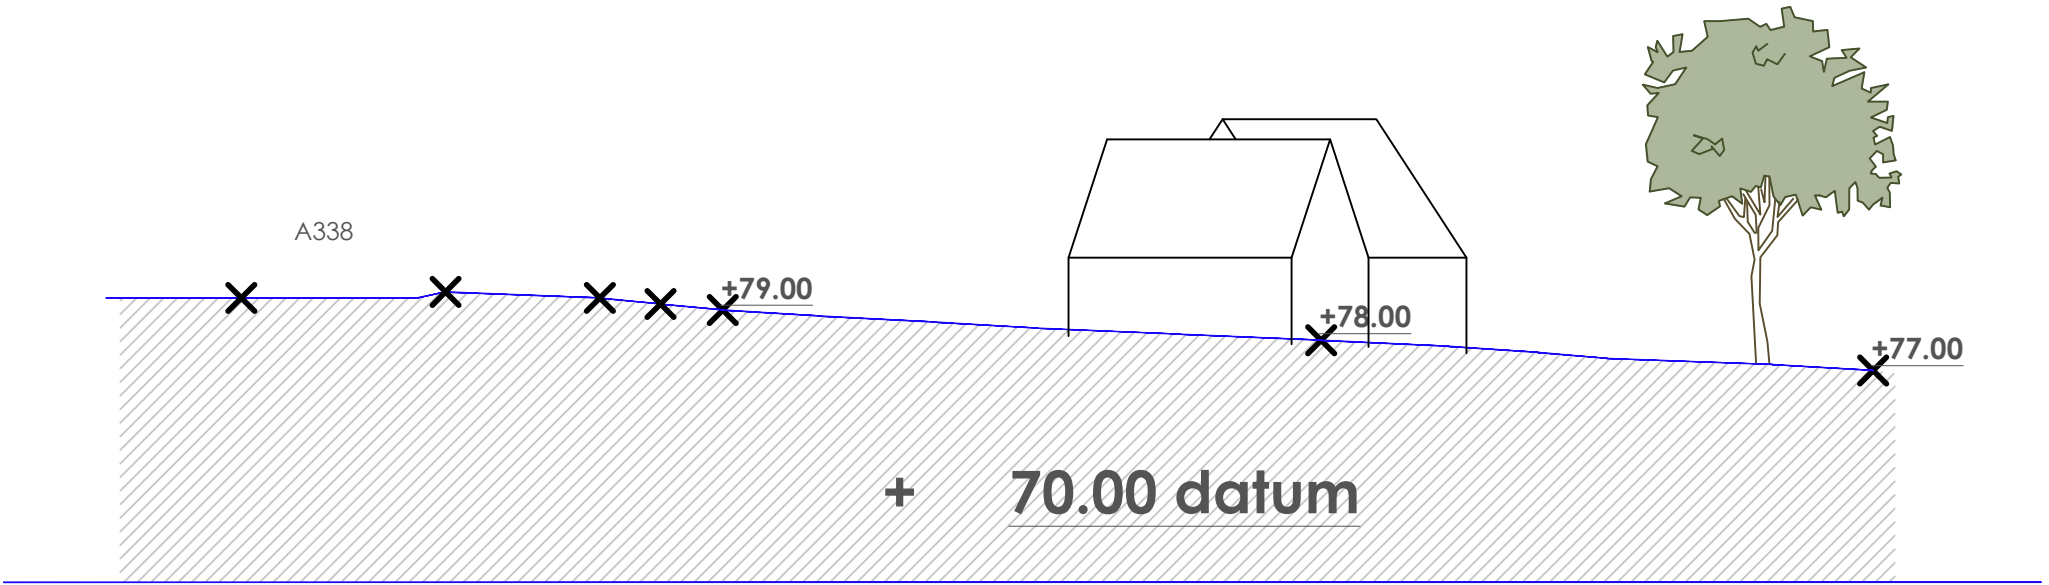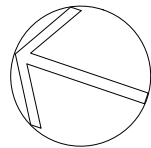

Existing site sections b-b @ 1:250



Client: Bluestone Homes		Planning	
Project: Mistlebourne, The Avenue, Porton, Salisbury, SP4 0NT		Drawing No: 436-02-043	Revision:
Title: Existing site sections	Drawn: nb	Scale: 1:250 @ a3	First Issue: July 2026
	Check:		

bircharchitects
Lambourne, Grove Lane, Redlynch, Salisbury, Wilts, SP5 2NR
T: +44 (0)1725 510407
e: info@bircharchitects.co.uk