


SOUTH EAST ELEVATION 1:100


SOUTH WEST

NORTH WEST


NORTH EAST

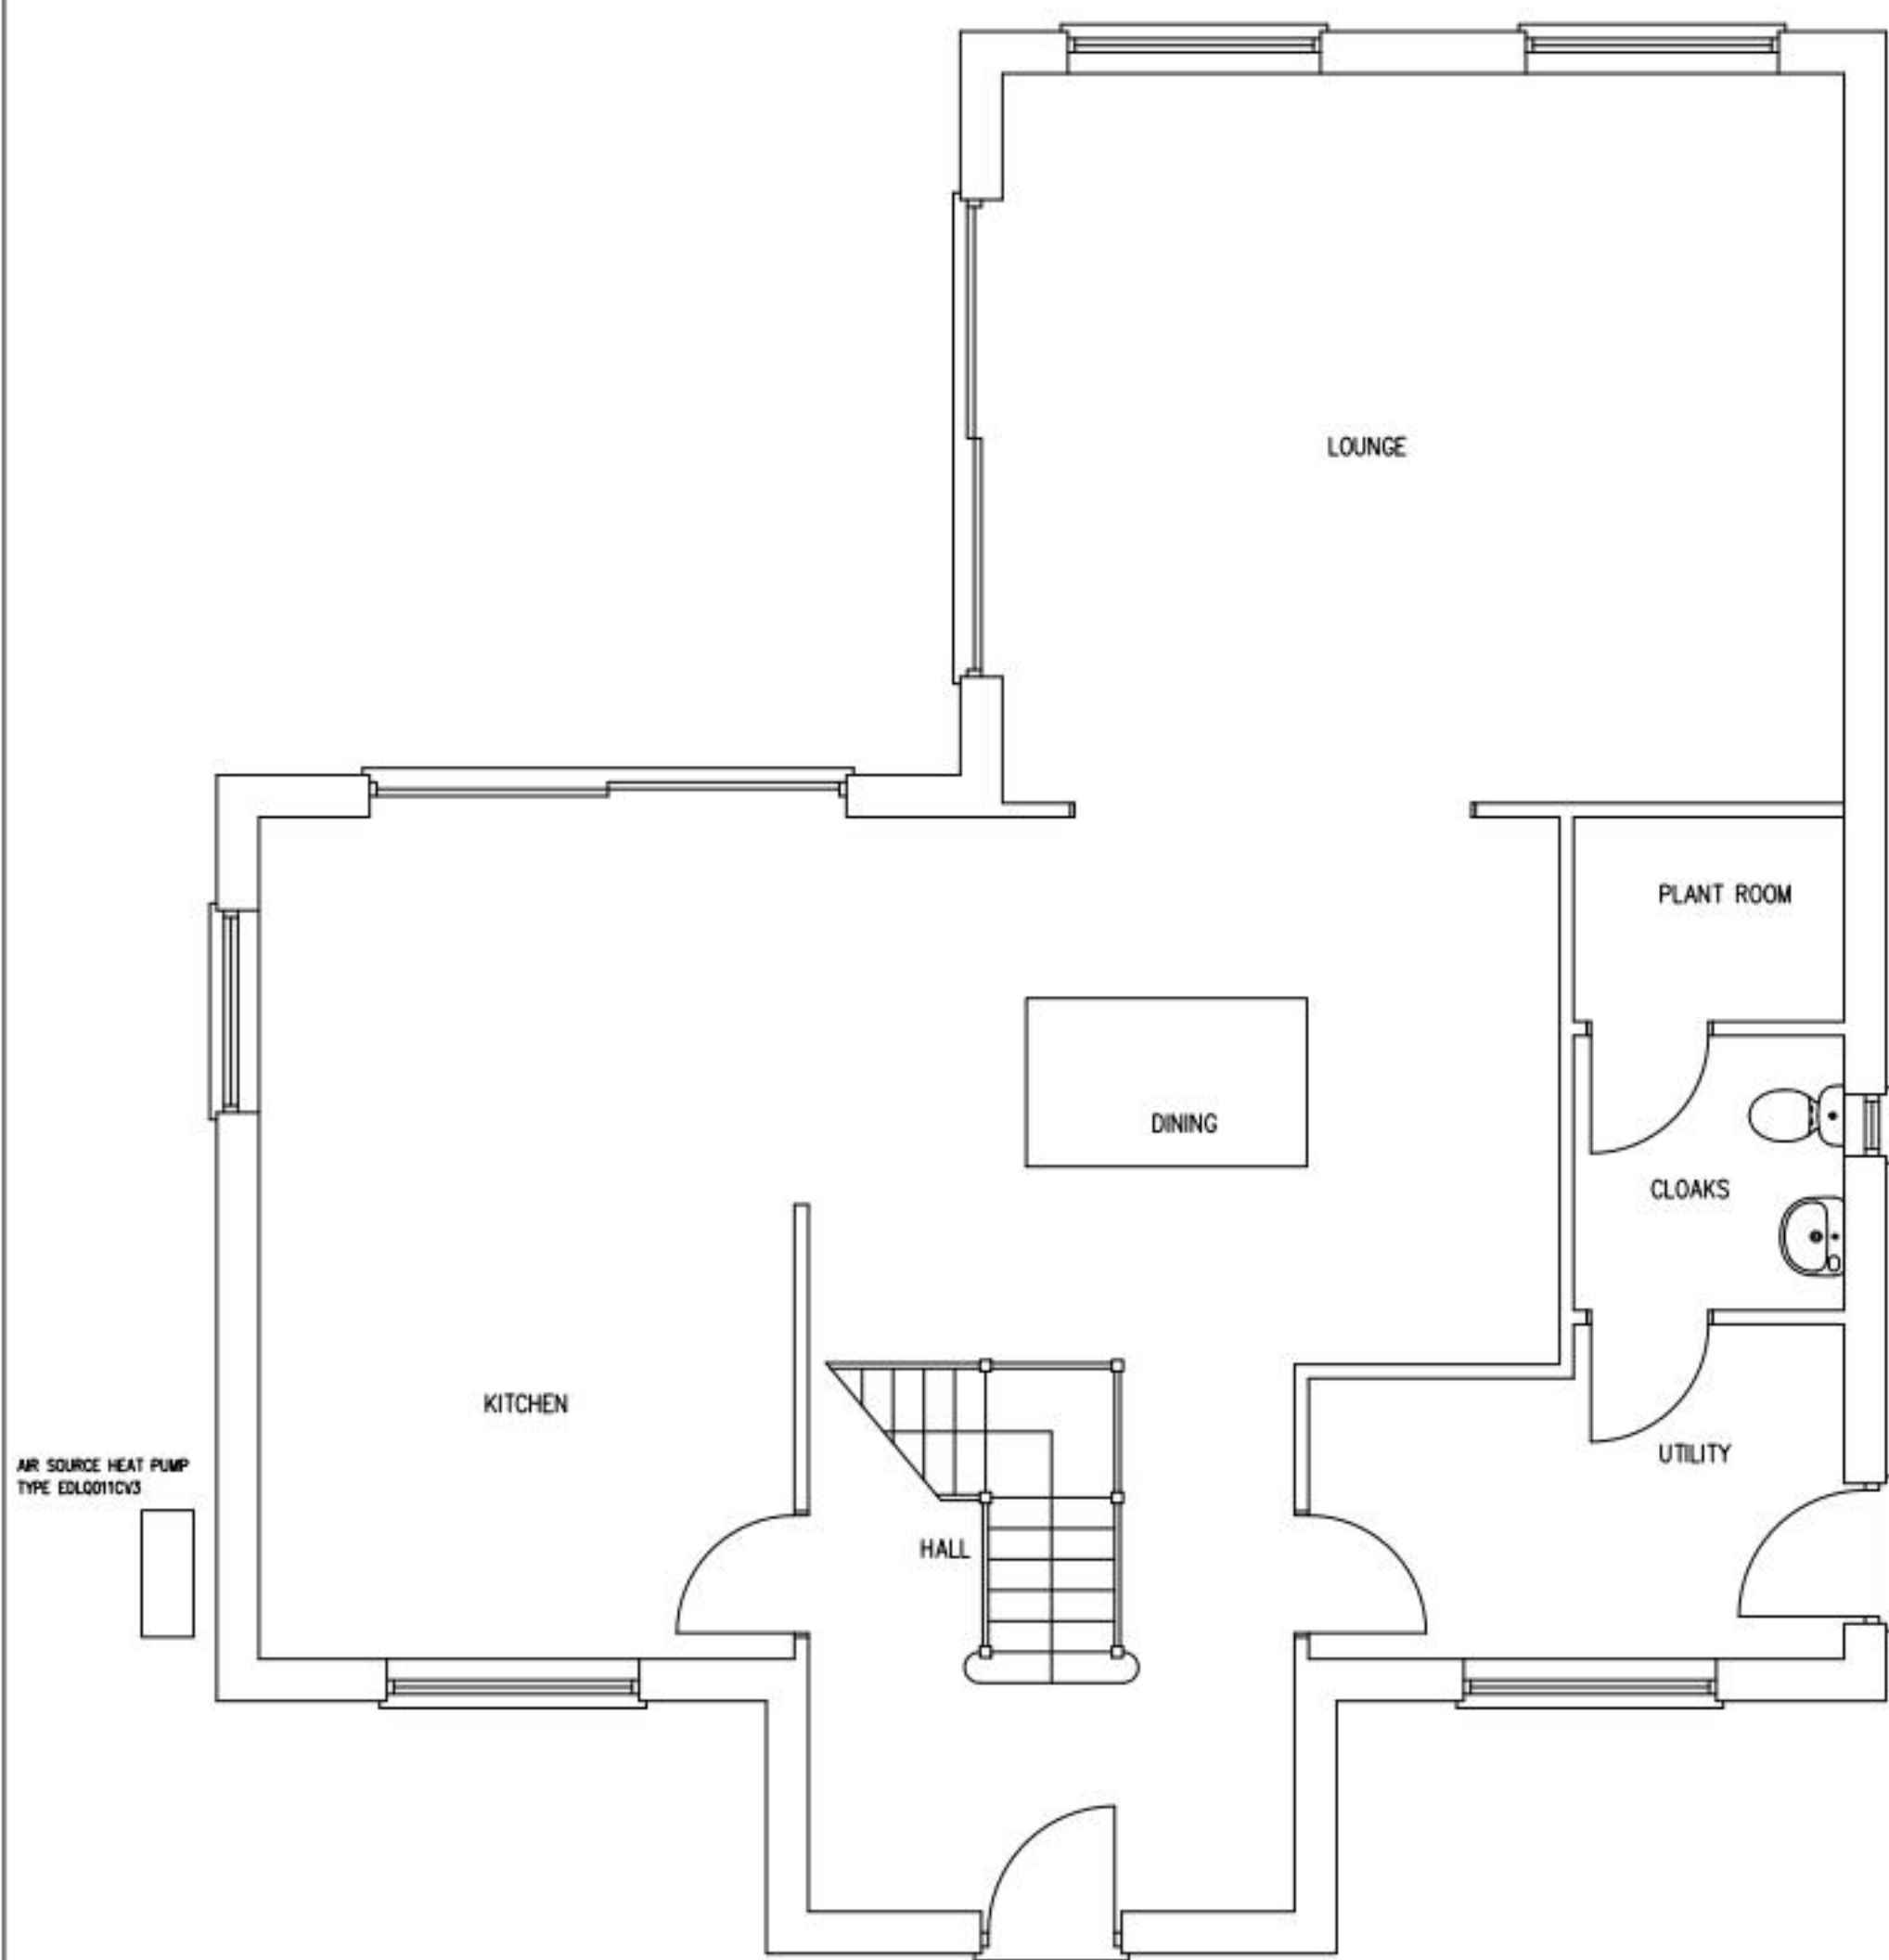

GROUND FLOOR PLAN 1:50

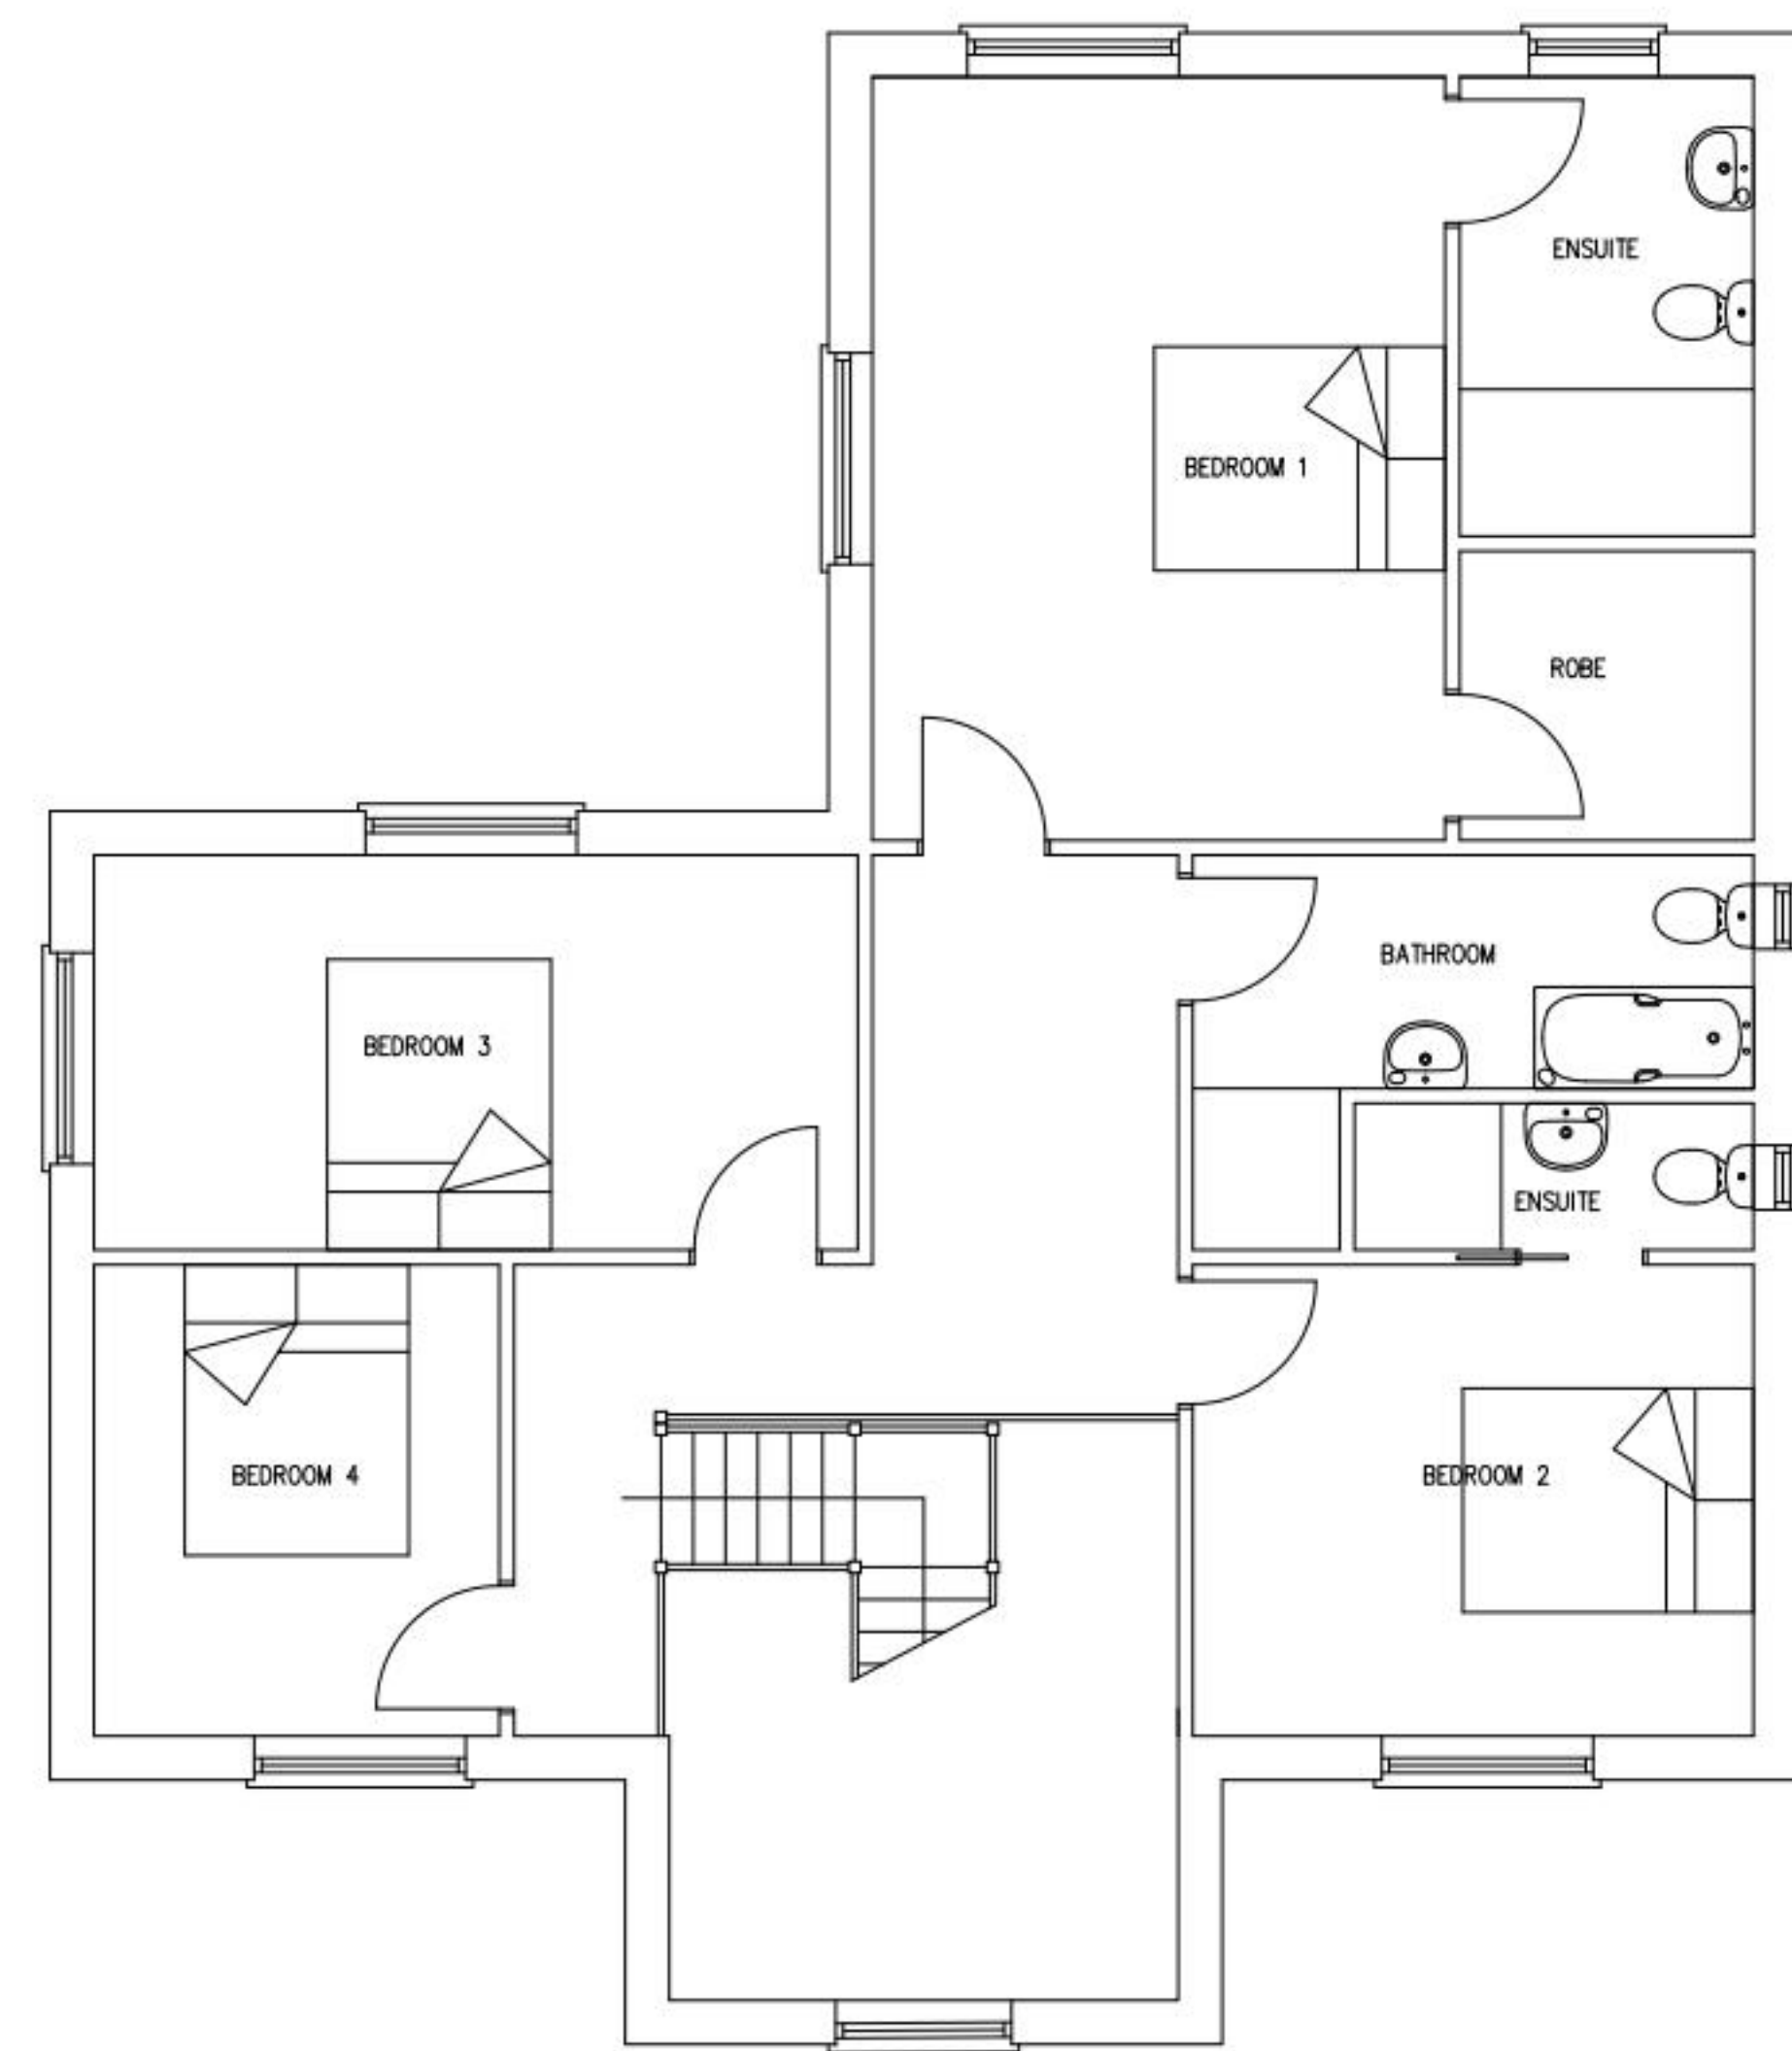

FIRST FLOOR PLAN 1:50

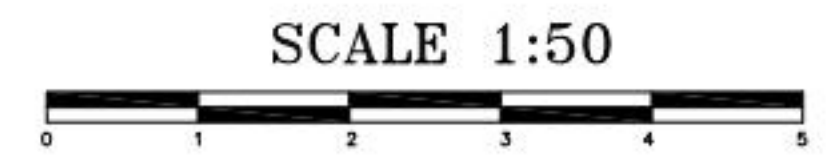

SCHEME
 THE STREET, WEST KNOYLE
 WARMINSTER, WILTS, BA12 6AE
 FOR MR M HIRST

2511/1C

1:50@A1