

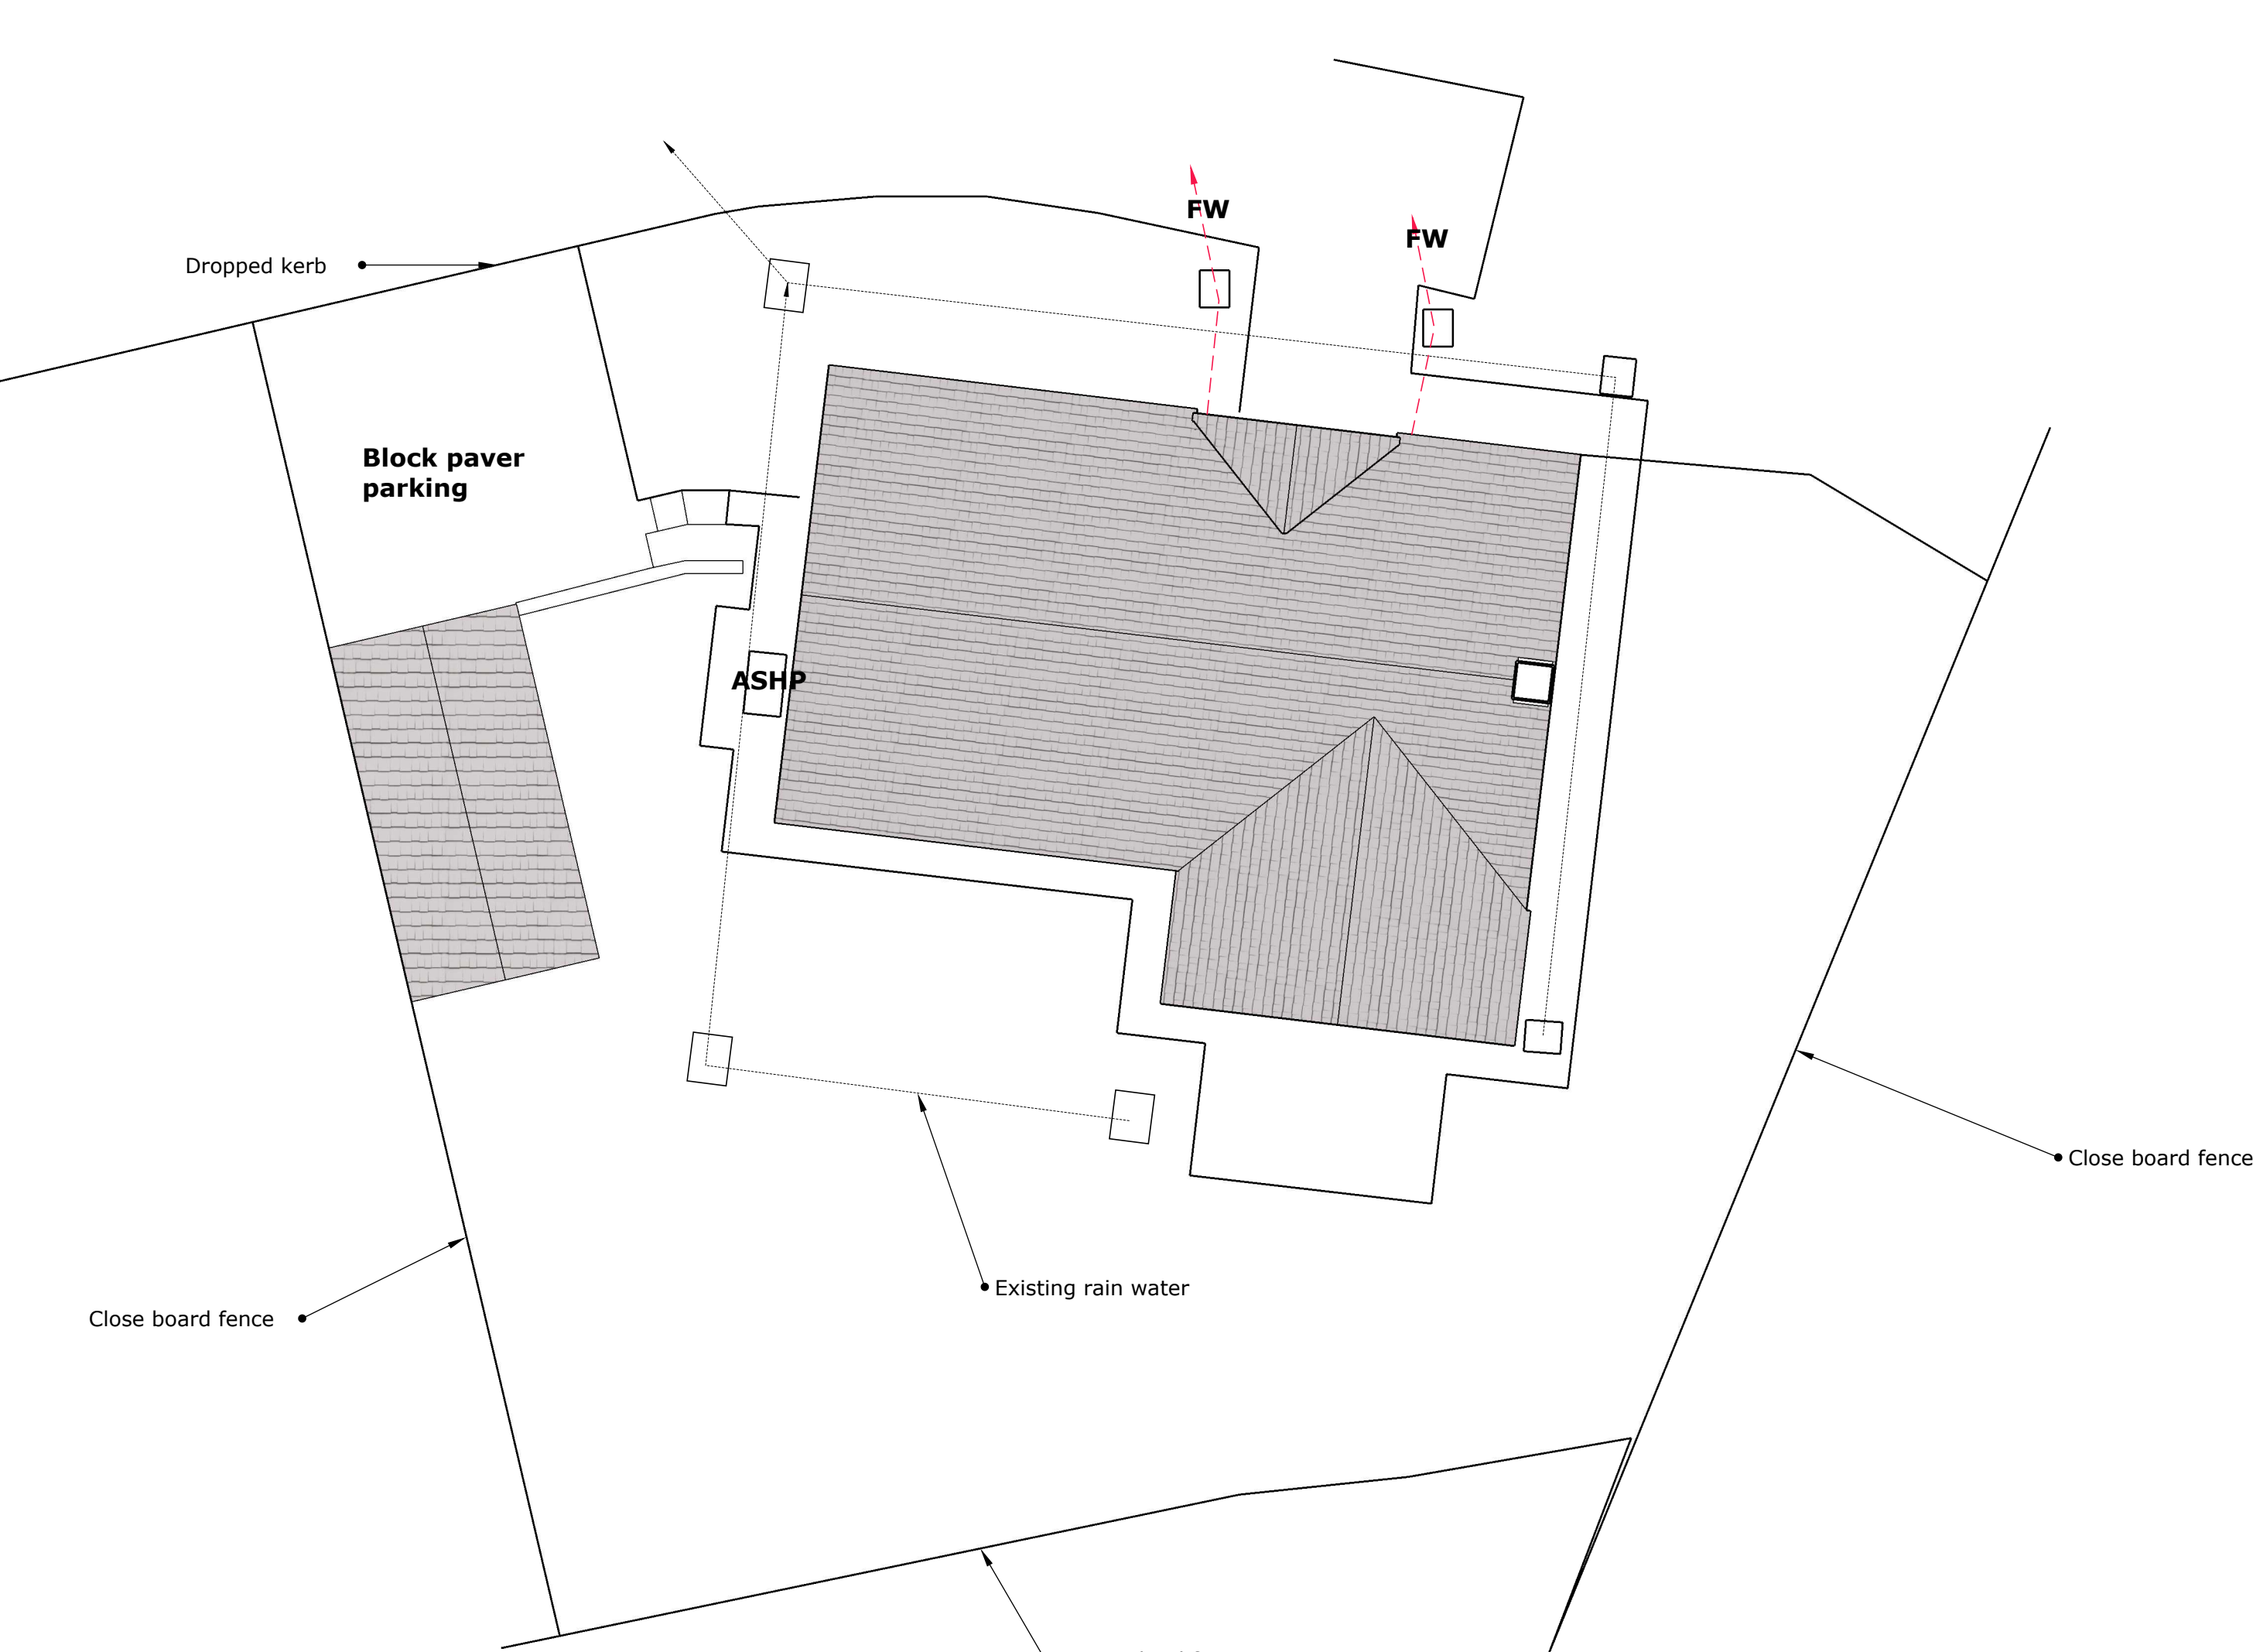
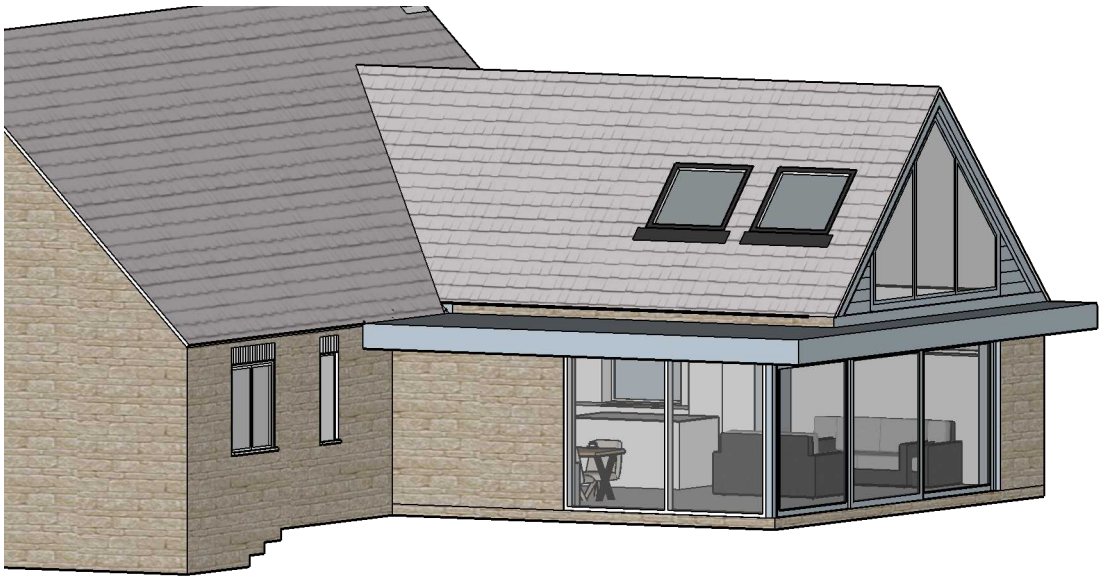


Existing Block Plan: Scale 1:100@A1

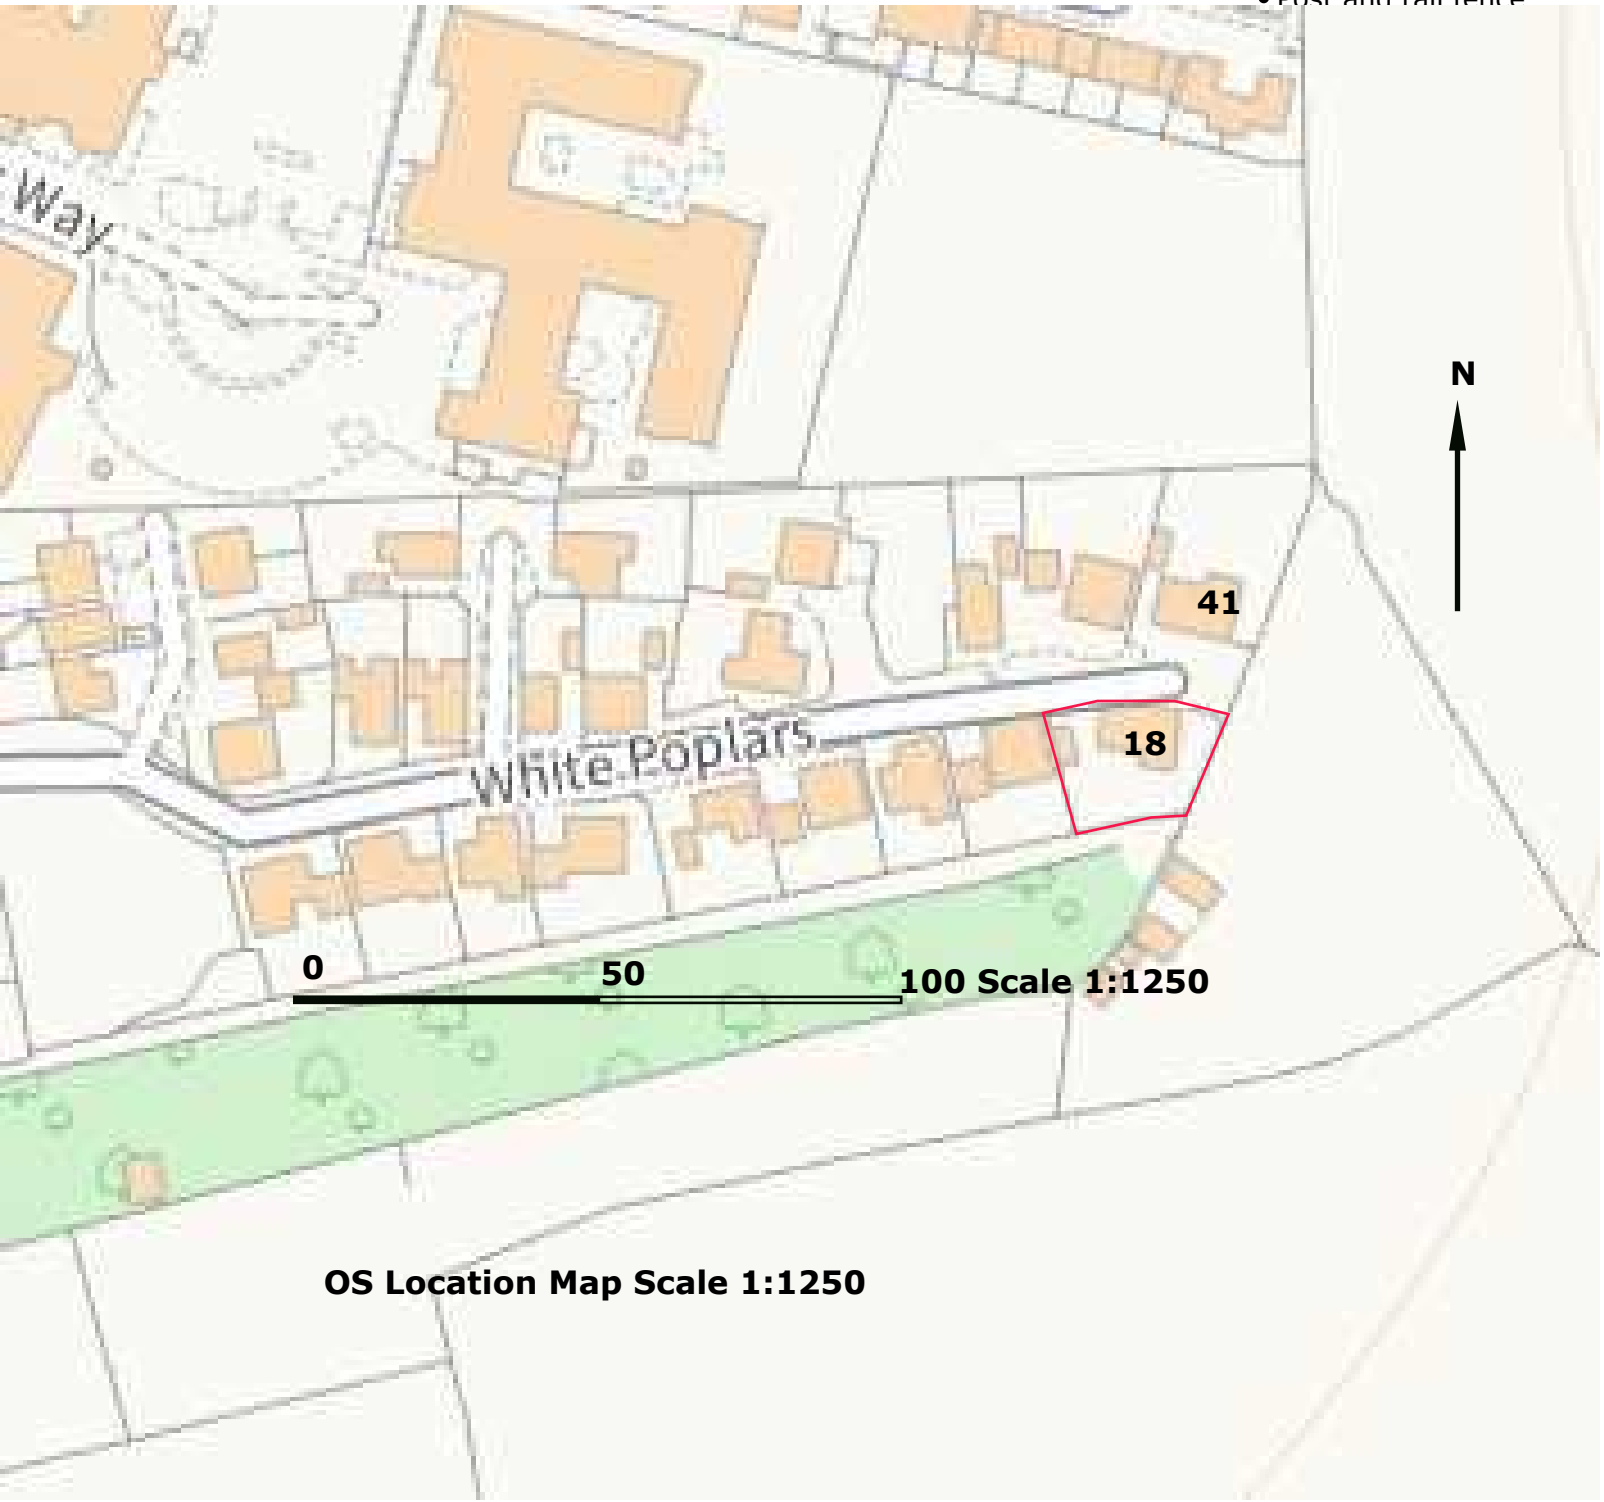

Proposed Block Plan: Scale 1:100@A1

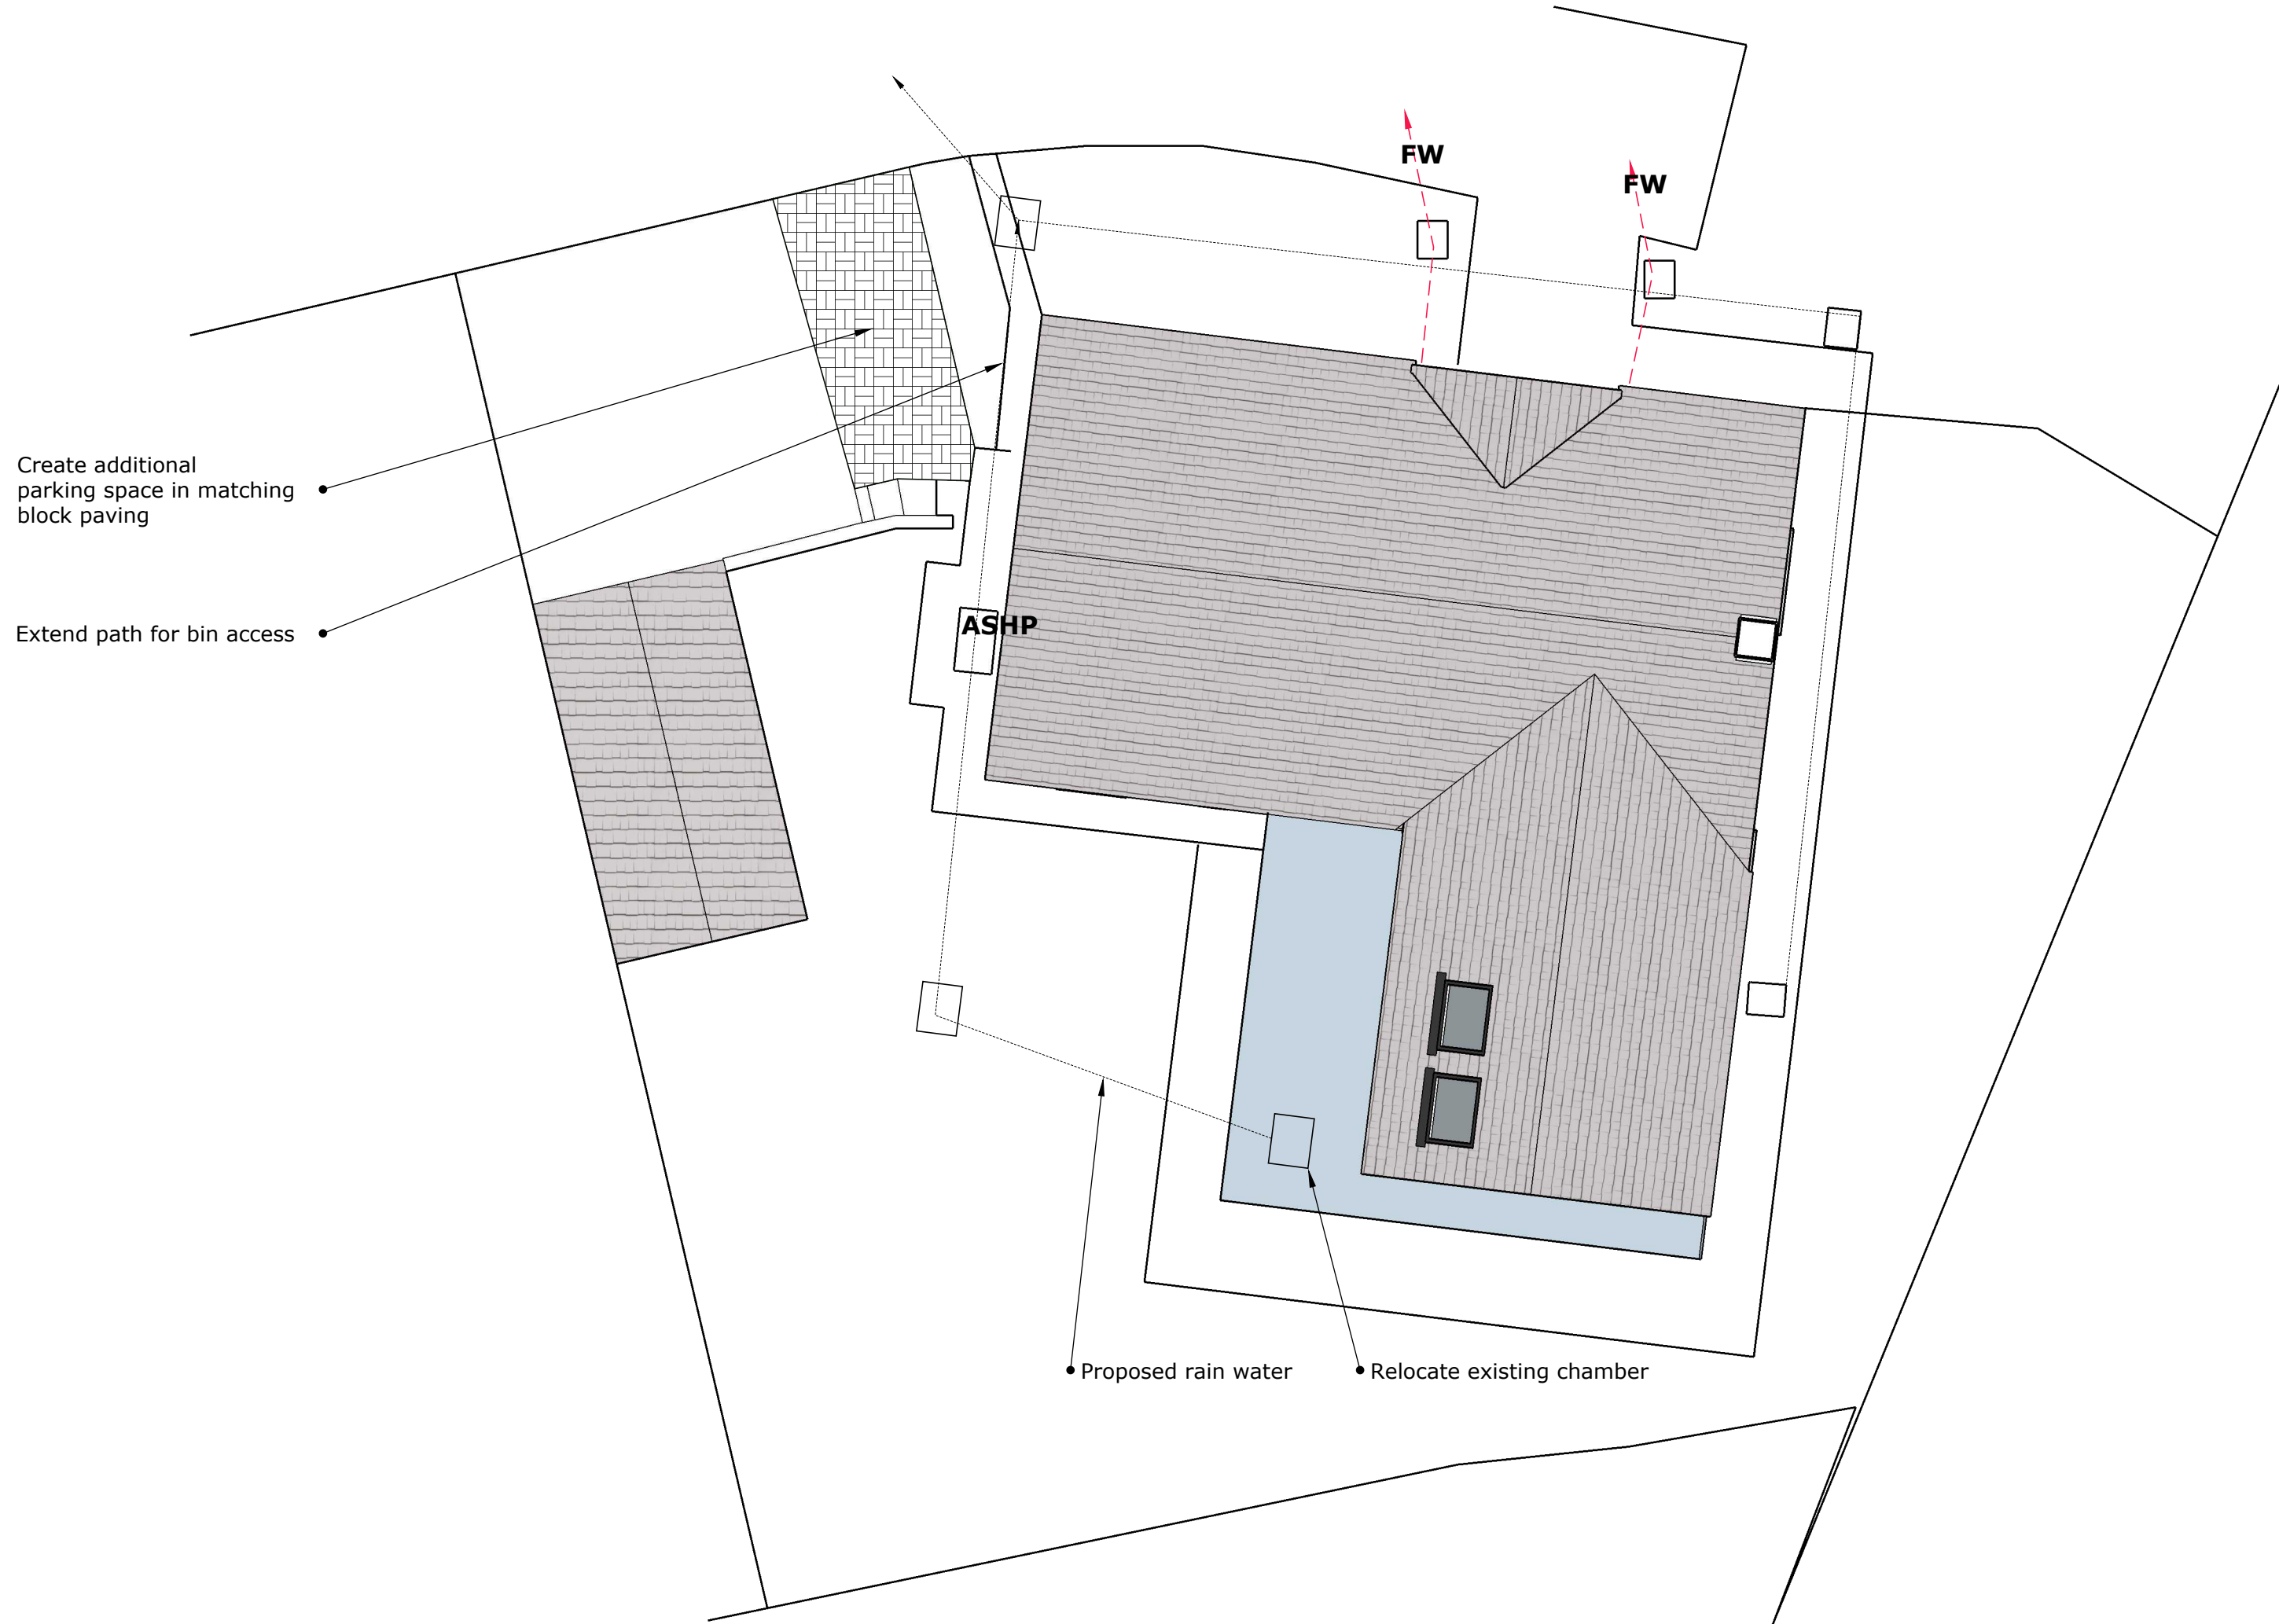

Perspective View of Rear