


General Notes


The contents of this drawing are copyright to RTSAN and may not be altered, copied or reproduced without written consent.

Contractor must verify all dimensions and report any discrepancies before putting work in hand.

Drawings for PLANNING purpose only and hence do not scale from this drawing.

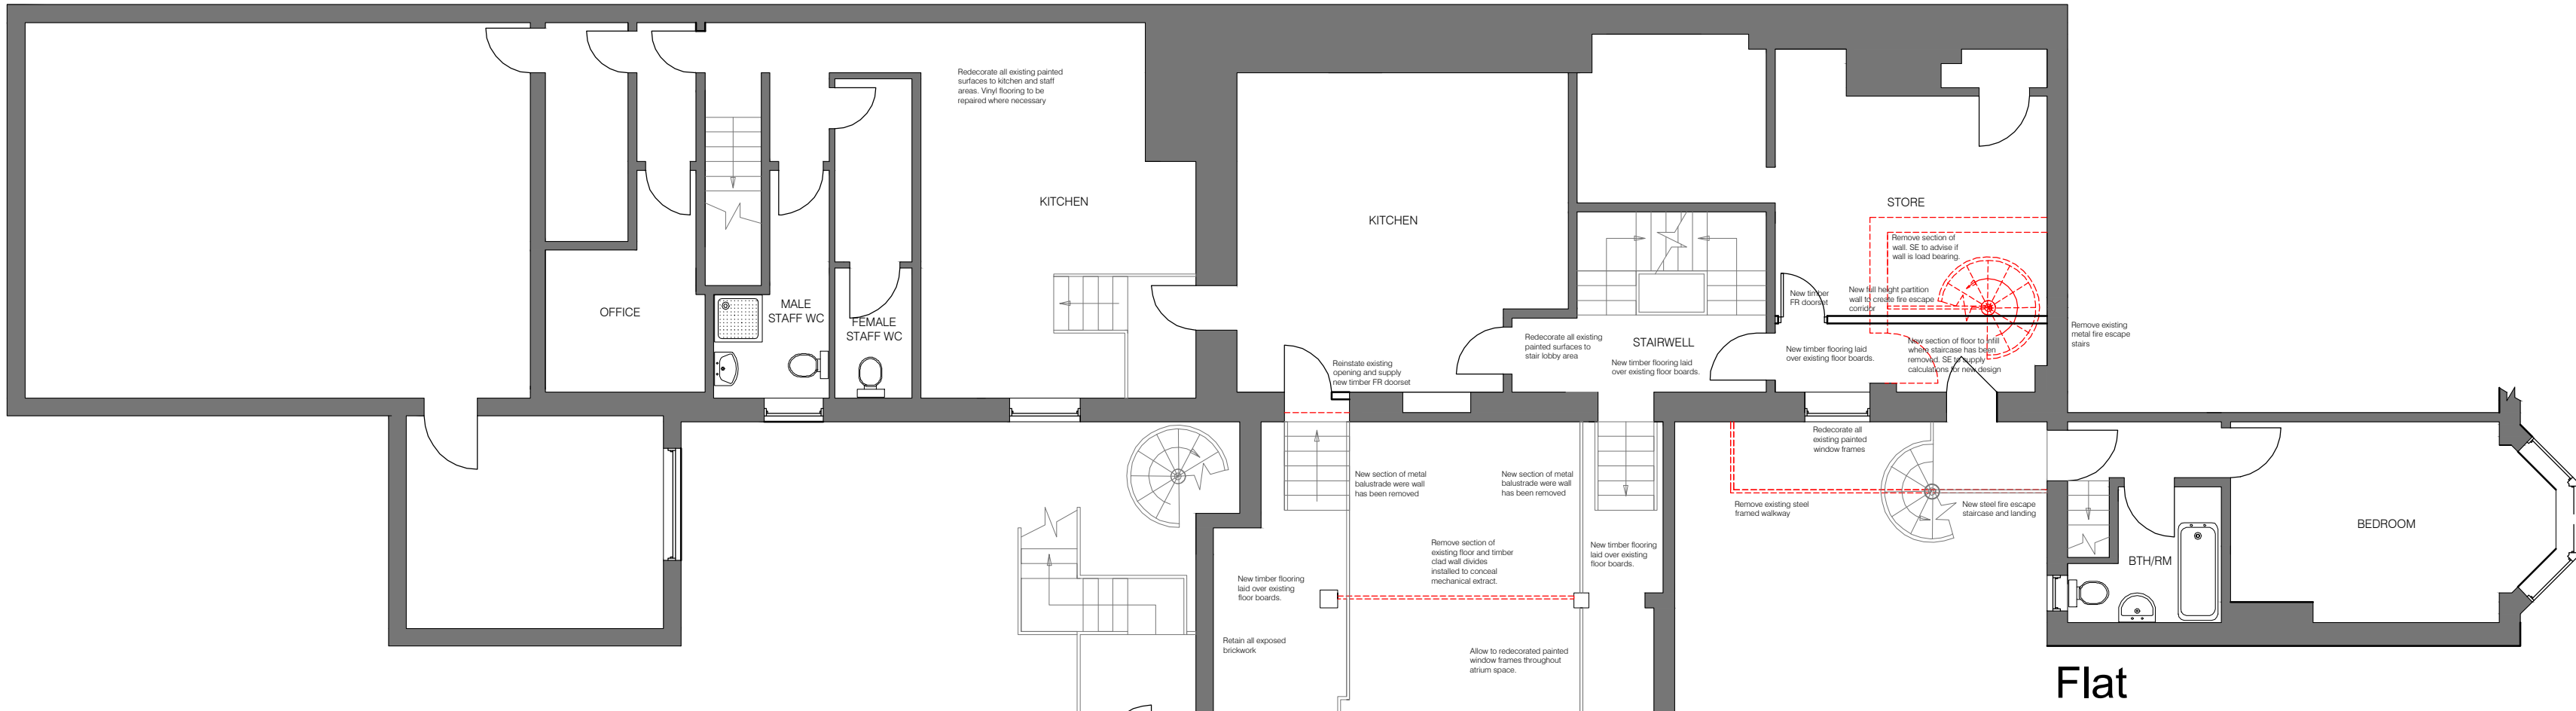


First Floor

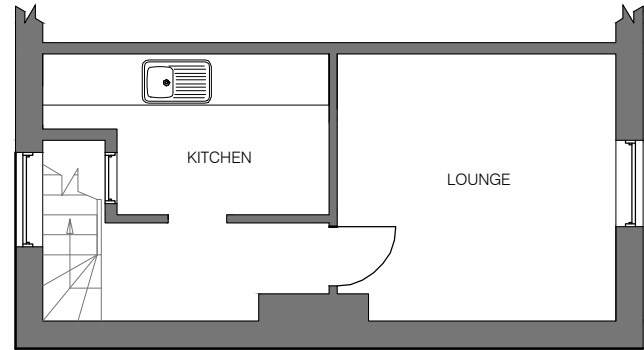


First / Second Floor Flat
51 sq m / 554 sq ft

Second Floor Flat

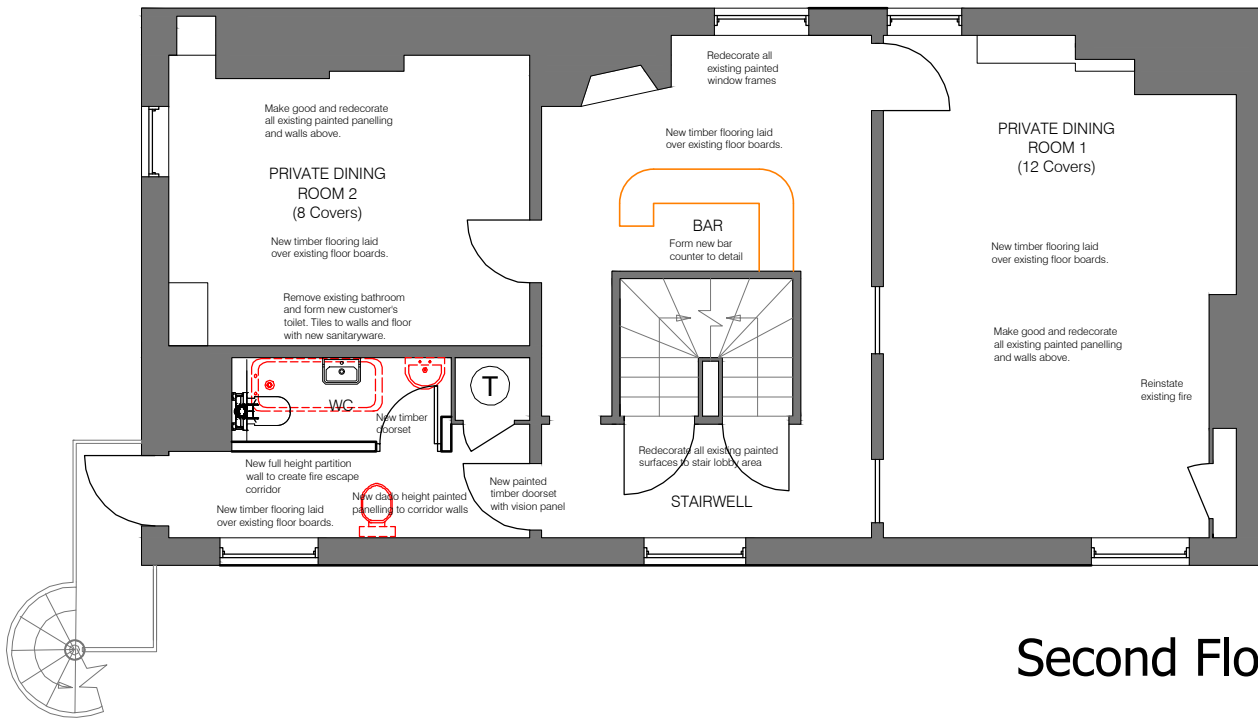


Second Floor

Second Floor
84 sq m / 905 sq ft

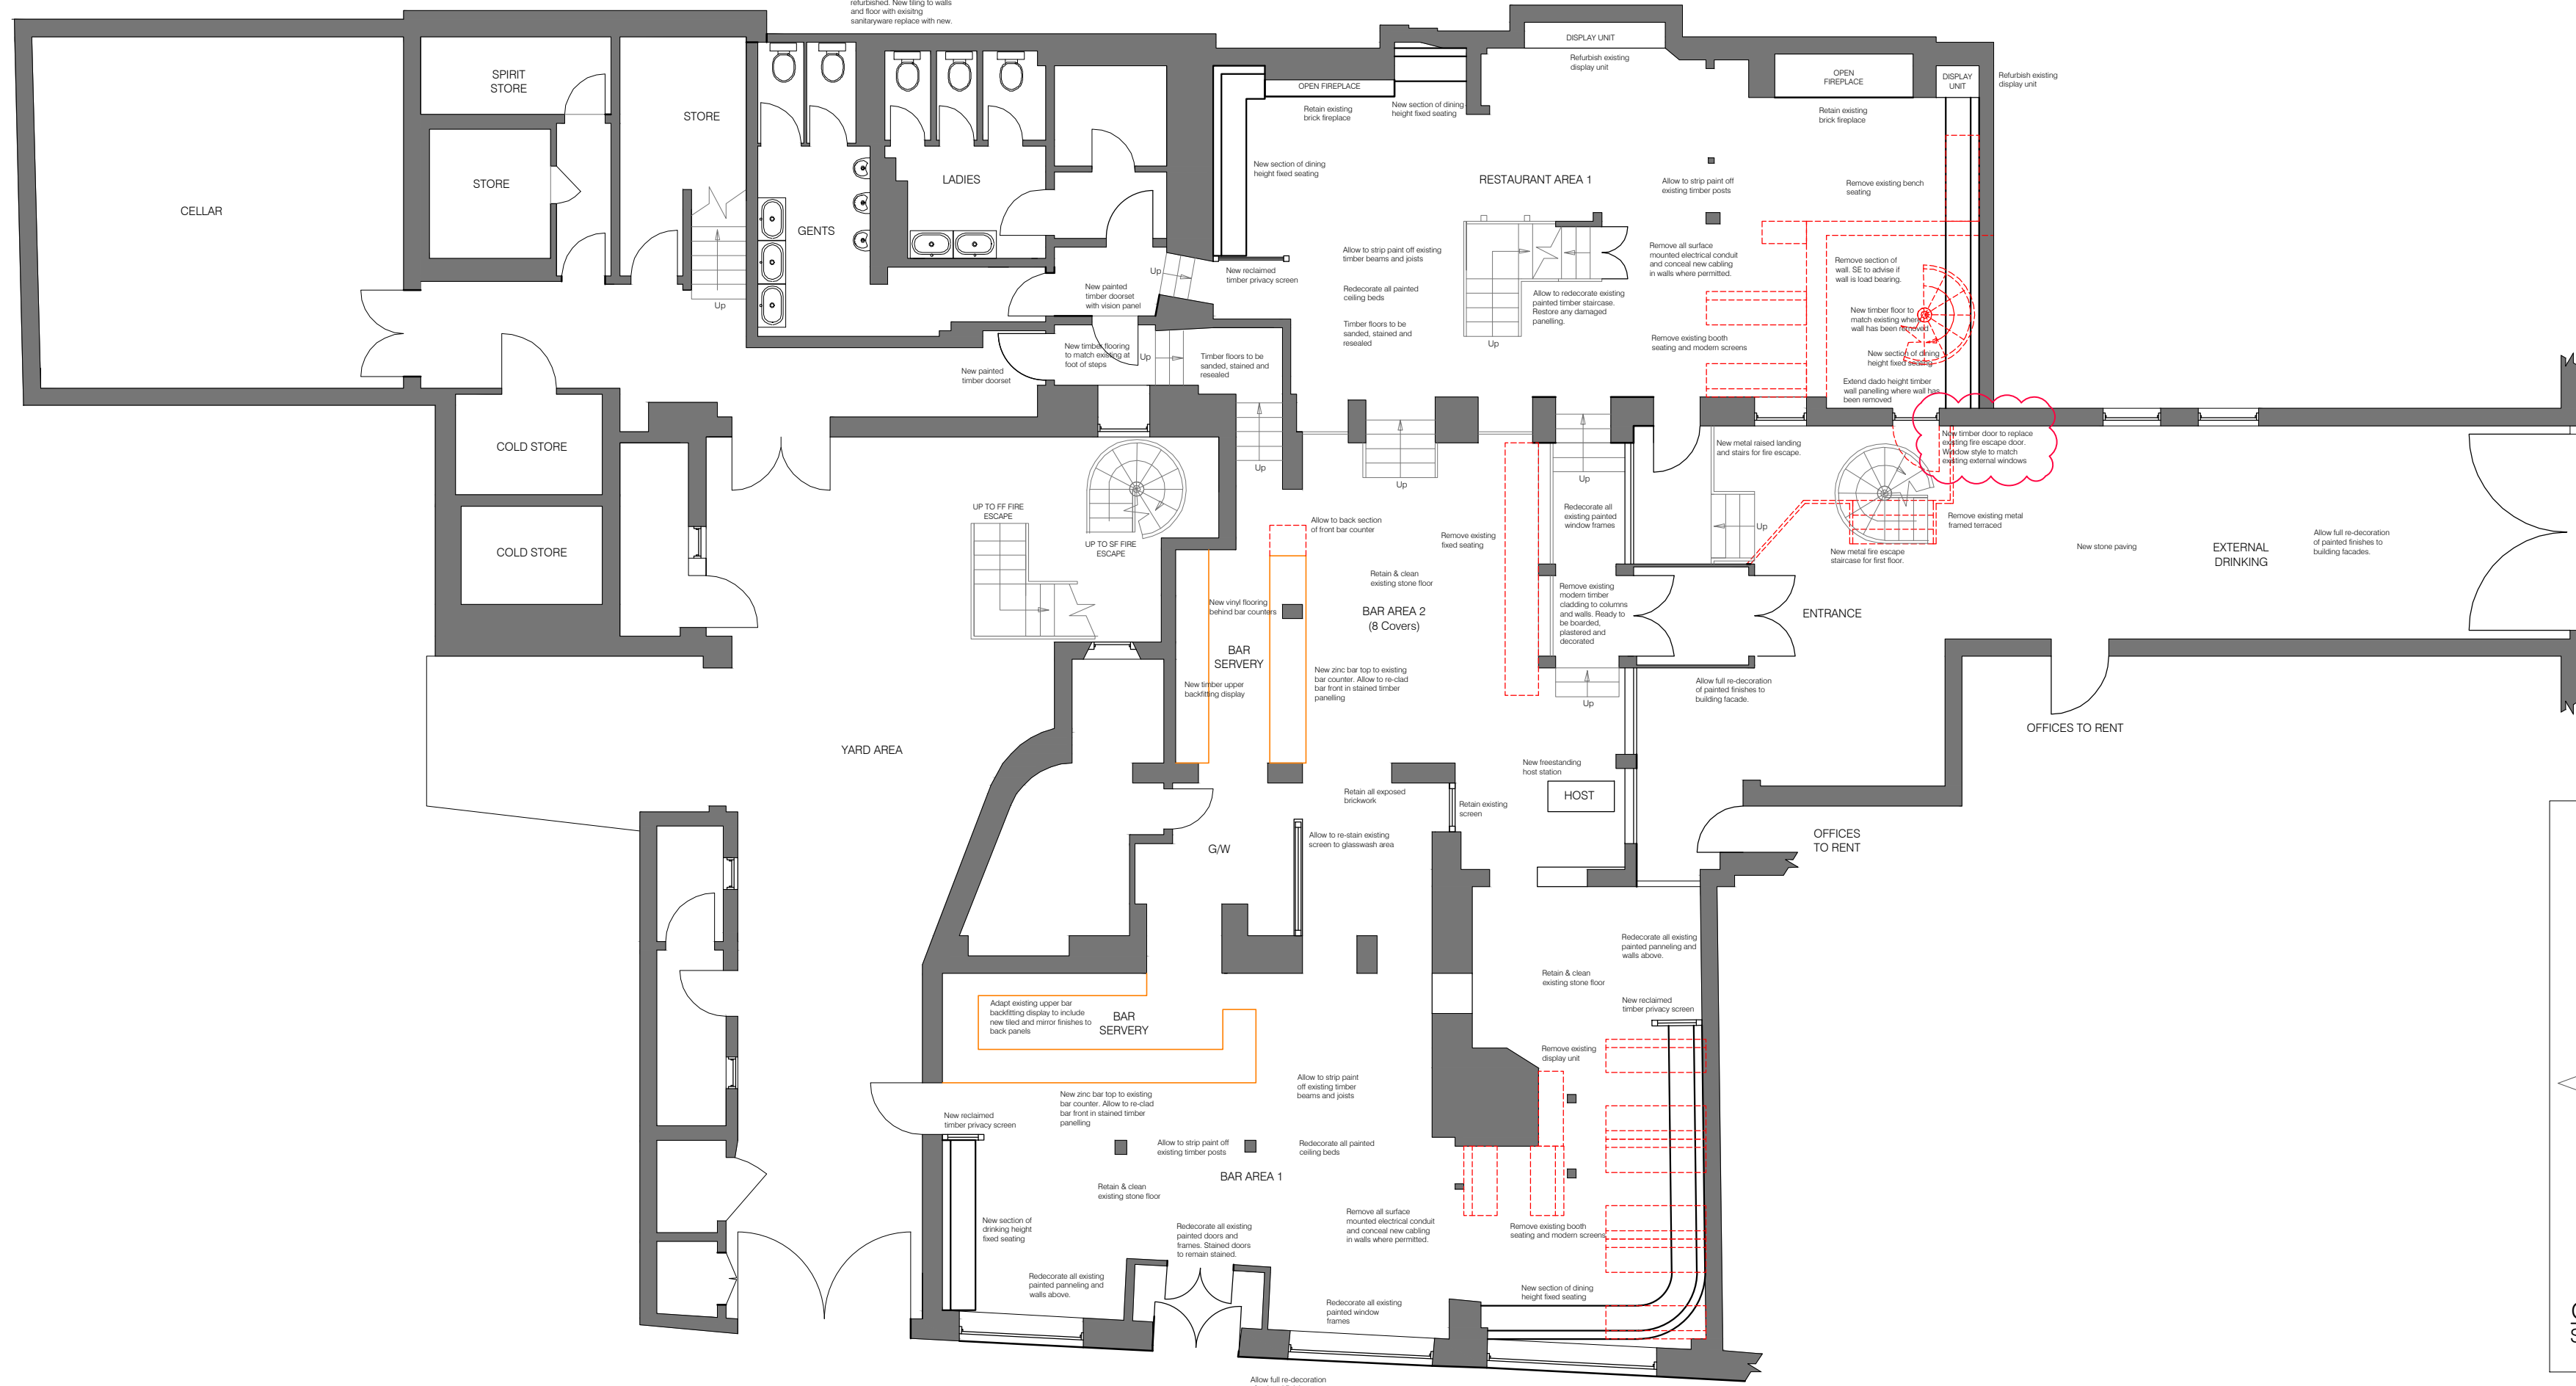


Ground Floor

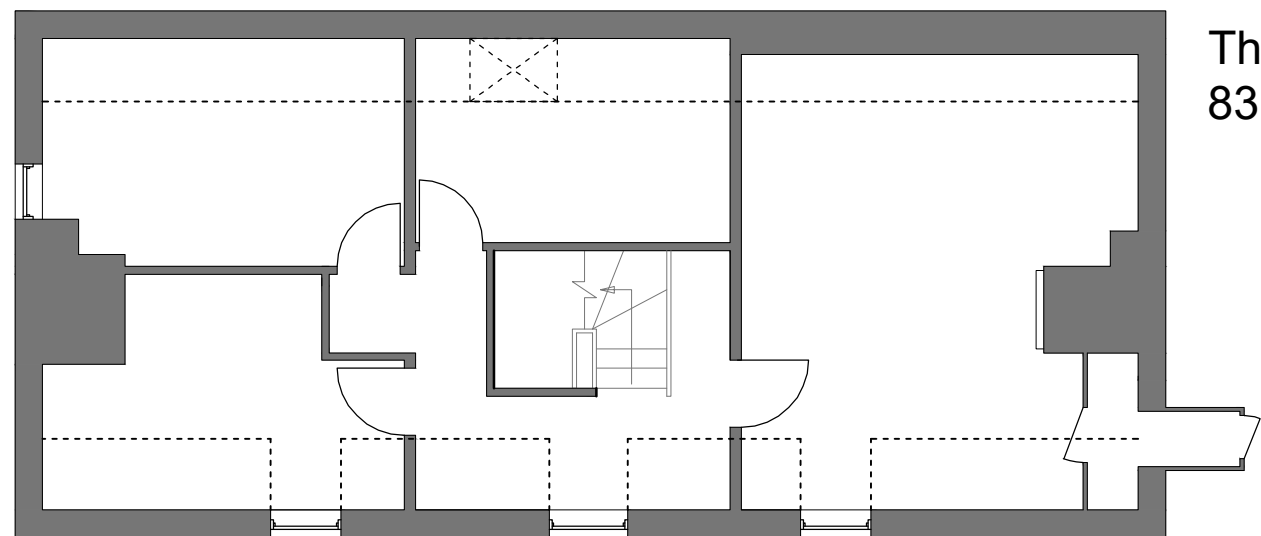

Third Floor

Third Floor
83 sq m / 890 sq ft

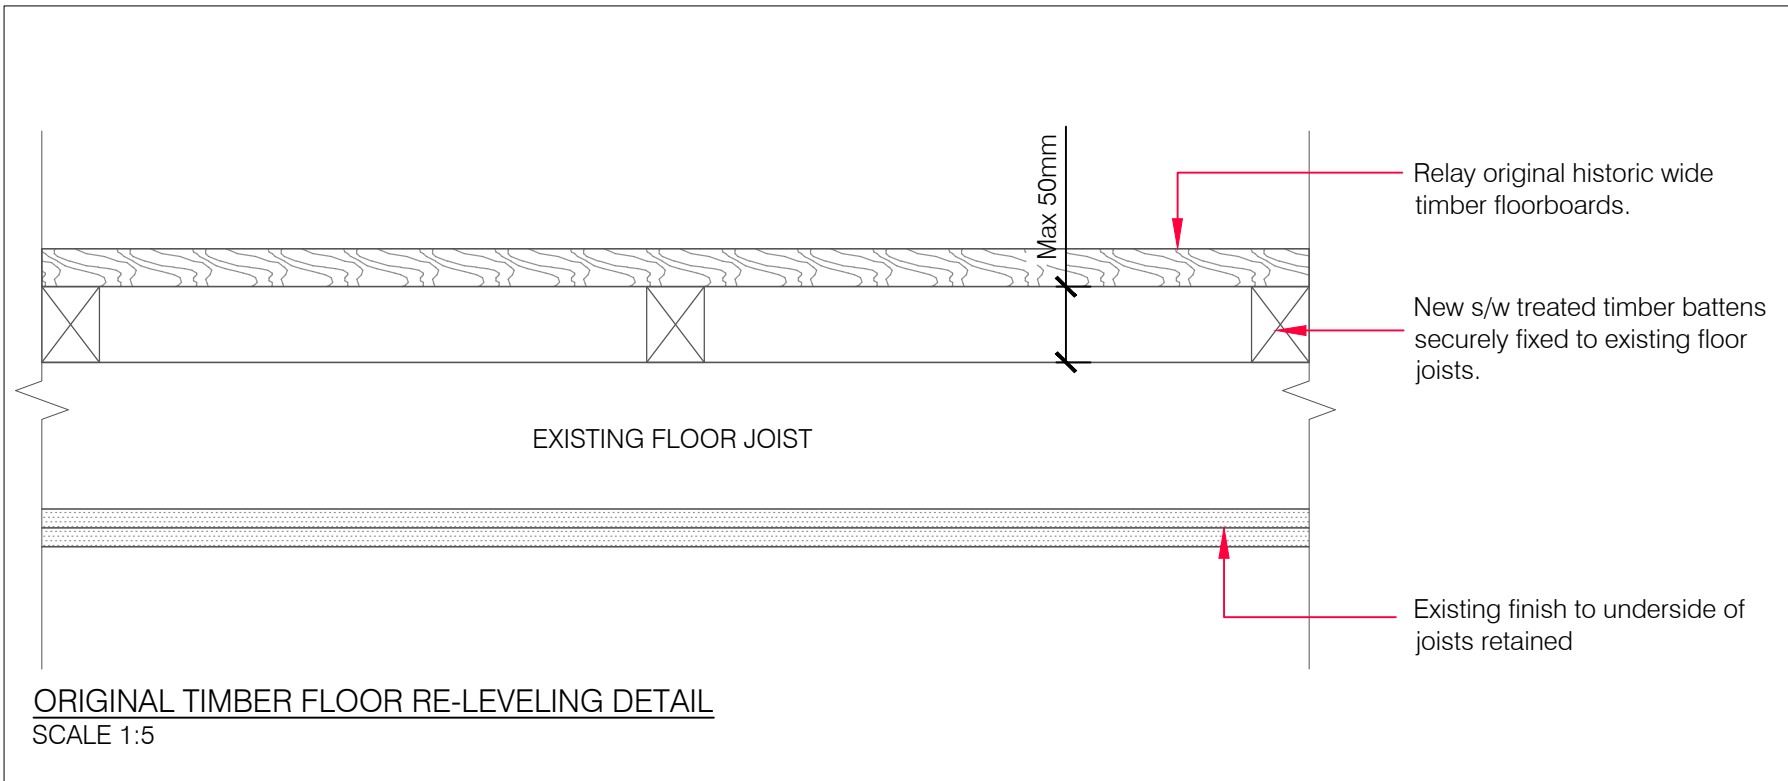

SCALE - 1:100
0 1.0 2.0 3.0 4.0 5.0 6.0 7.0 8.0 9.0 10.0 [m]

D	TJ	Noted relaying of existing timber flooring no greater than 50mm. Indicated areas of dry rot repairs to FF	31.07.26
C	TJ	Reuse existing timber flooring through FF restaurant. Omit host unit from FF restaurant. Add timber floor detail	23.07.26
B	TJ	Reinstate first floor door to kitchen. Amend timber floor annotation. New glazed balustrade in front of FF windows in Rest. Area 2. Add waiter stations to Rest. Area 2.	08.05.26
A	TJ	Amend FF Bar and update notes following consultants advise.	21.04.26
Rev	Initials	Description	Date

RTSAN			
ricci@rt-san.com 07753 231265			
Site Address:		THE CHOUGH SALISBURY	
Drawing Title:		PROPOSED LISTED BUILDING CONSENT PLANS	
Client Name:		CHICKPEA GROUP	
Project	Scale	Date	
371	1:100@A1	FEB'26	
Revision	Drawing No.	Drawn By	
D	371-PL-01	TJ	