



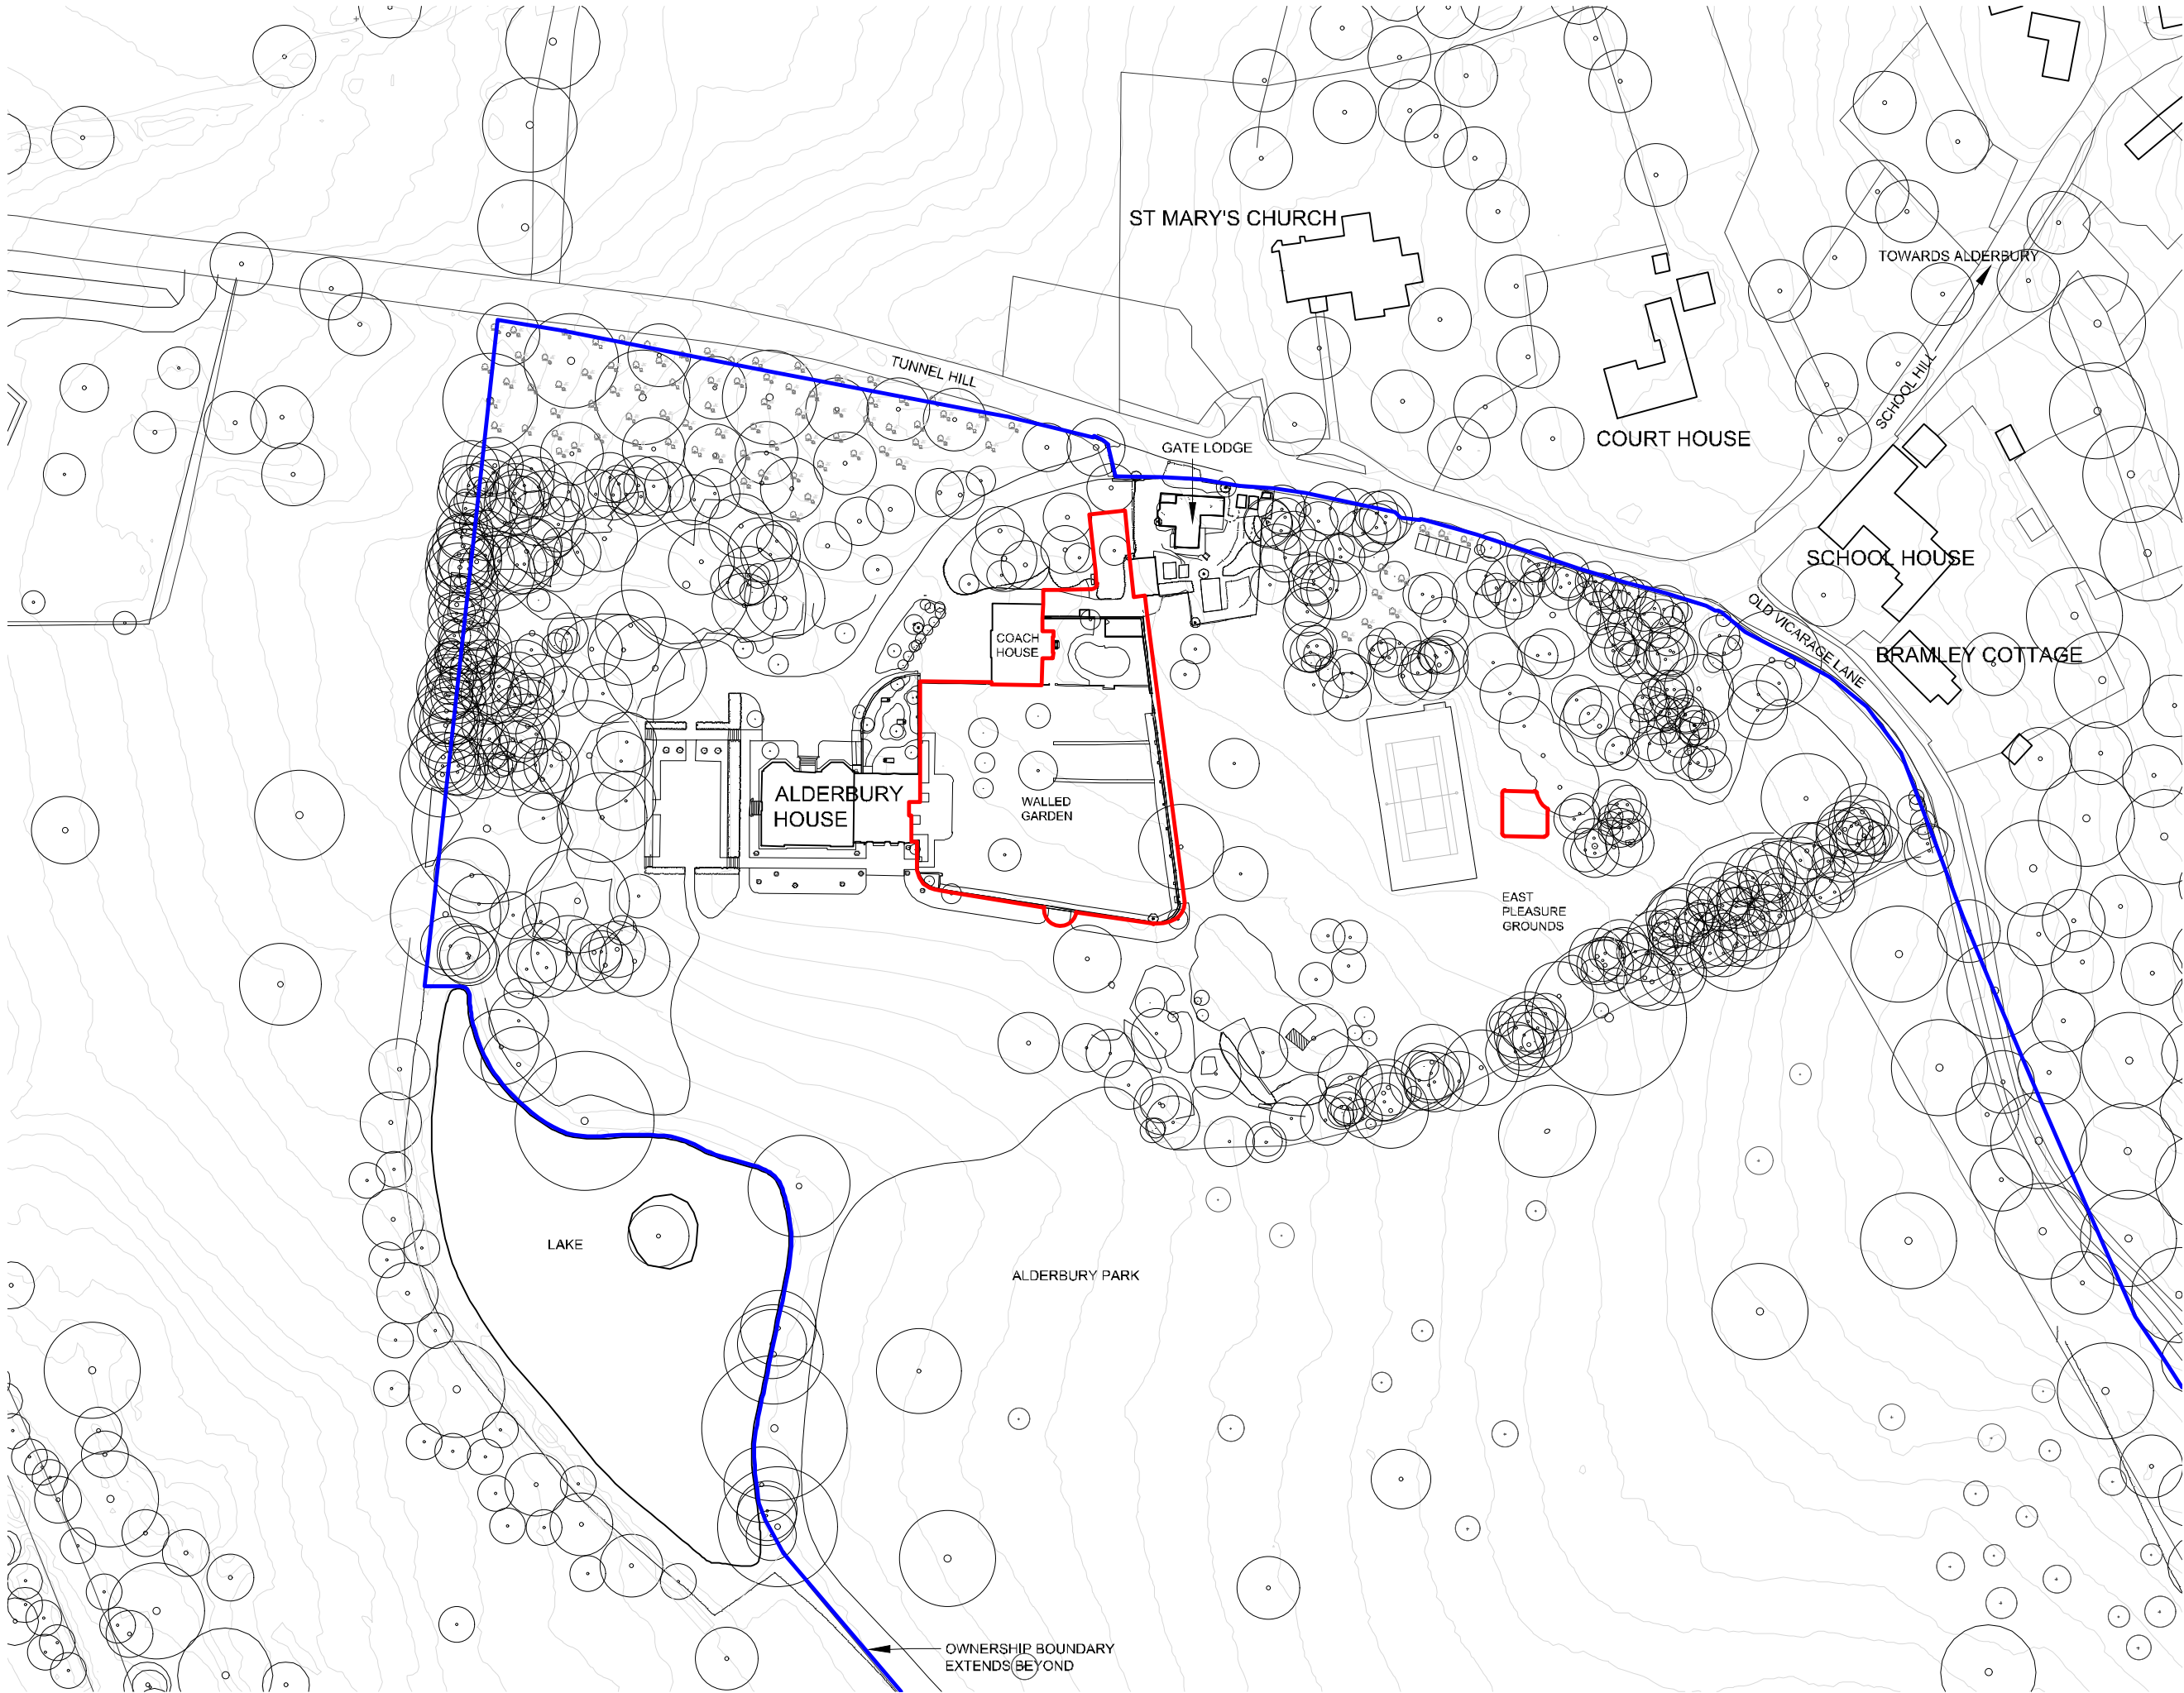

Key

Property boundary —

Application boundary —

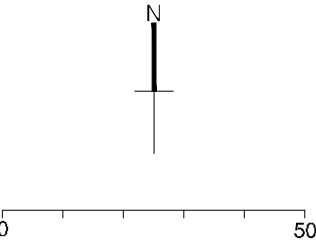

Rev	Comment	Date
P00	First issue for planning.	20.04.2026
P01	Planning Issue.	29.05.2026
P02	Revised red line.	17.06.2026
P03	Planning Issue.	05.08.2026

PROJECT:
Alderbury House

DRAWING TITLE:
Application Site

STATUS:
Planning

DRAWING NO.	33-L-P-800
REVISION	P03
DATE	20.04.2026
SCALE	1:1250 at A3

Charlie Hawkes Ltd
Landscape Design

Fairhills House, Milkhouse Water
Pewsey, Wiltshire SN9 5JY
T: XXXXXXXXXX
E: charlie@charliehawkes.co.uk