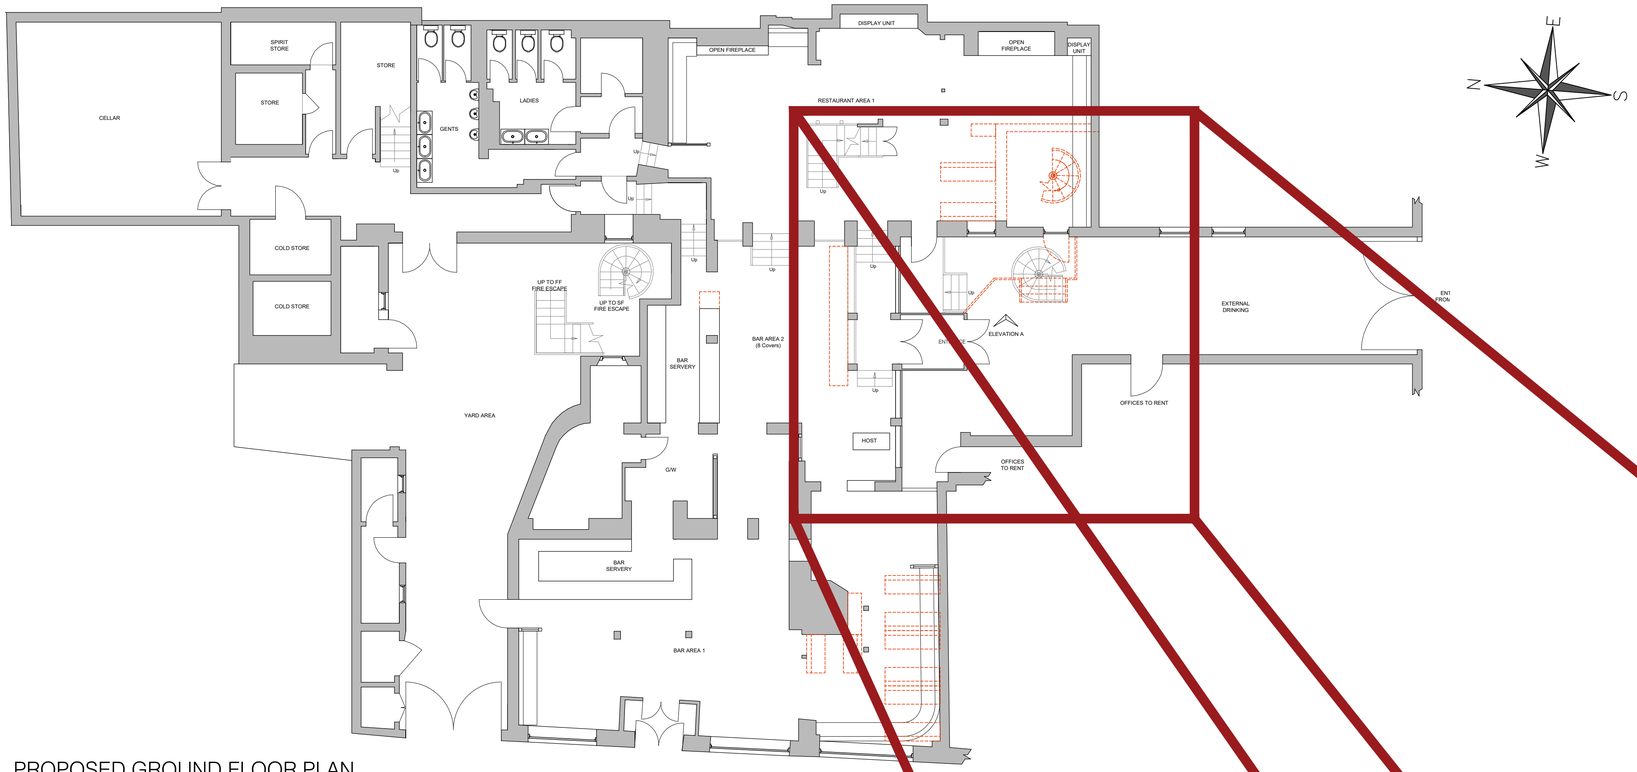

PROPOSED GROUND FLOOR PLAN
Scale 1:100

PROPOSED ELEVATION A
Scale 1:100

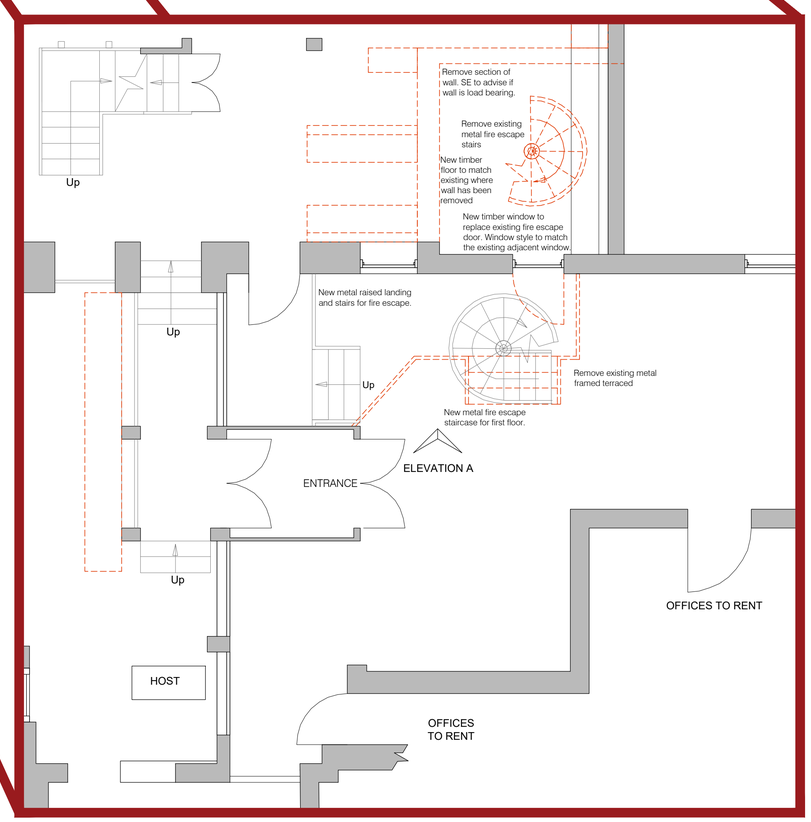

PROPOSED FOCUSED GROUND FLOOR
Scale 1:50

1:50
1m 0 1m 2m 3m 4m 5m

1:100
2m 0 2m 4m 6m 8m 10m

General Notes

The contents of this drawing are copyright to RTSAN and may not be altered, copied or reproduced without written consent.

Contractor must verify all dimensions and report any discrepancies before putting work in hand.

Drawings for PLANNING purpose only and hence do not scale from this drawing.

Rev	Initials	Description	Date

RTSAN

ricci@rt-san.com
07753 231265

Site Address: THE CHOUGH
36 BLUE BOAR ROW
SALISBURY
SP1 1DA

Drawing Title: PROPOSED GROUND FLOOR PLAN

Client Name: CHICKPEA GROUP

Project	Scale	Date
362	A1	MAY 26
Revision	Drawing No.	Drawn By
	362P-110	LA