



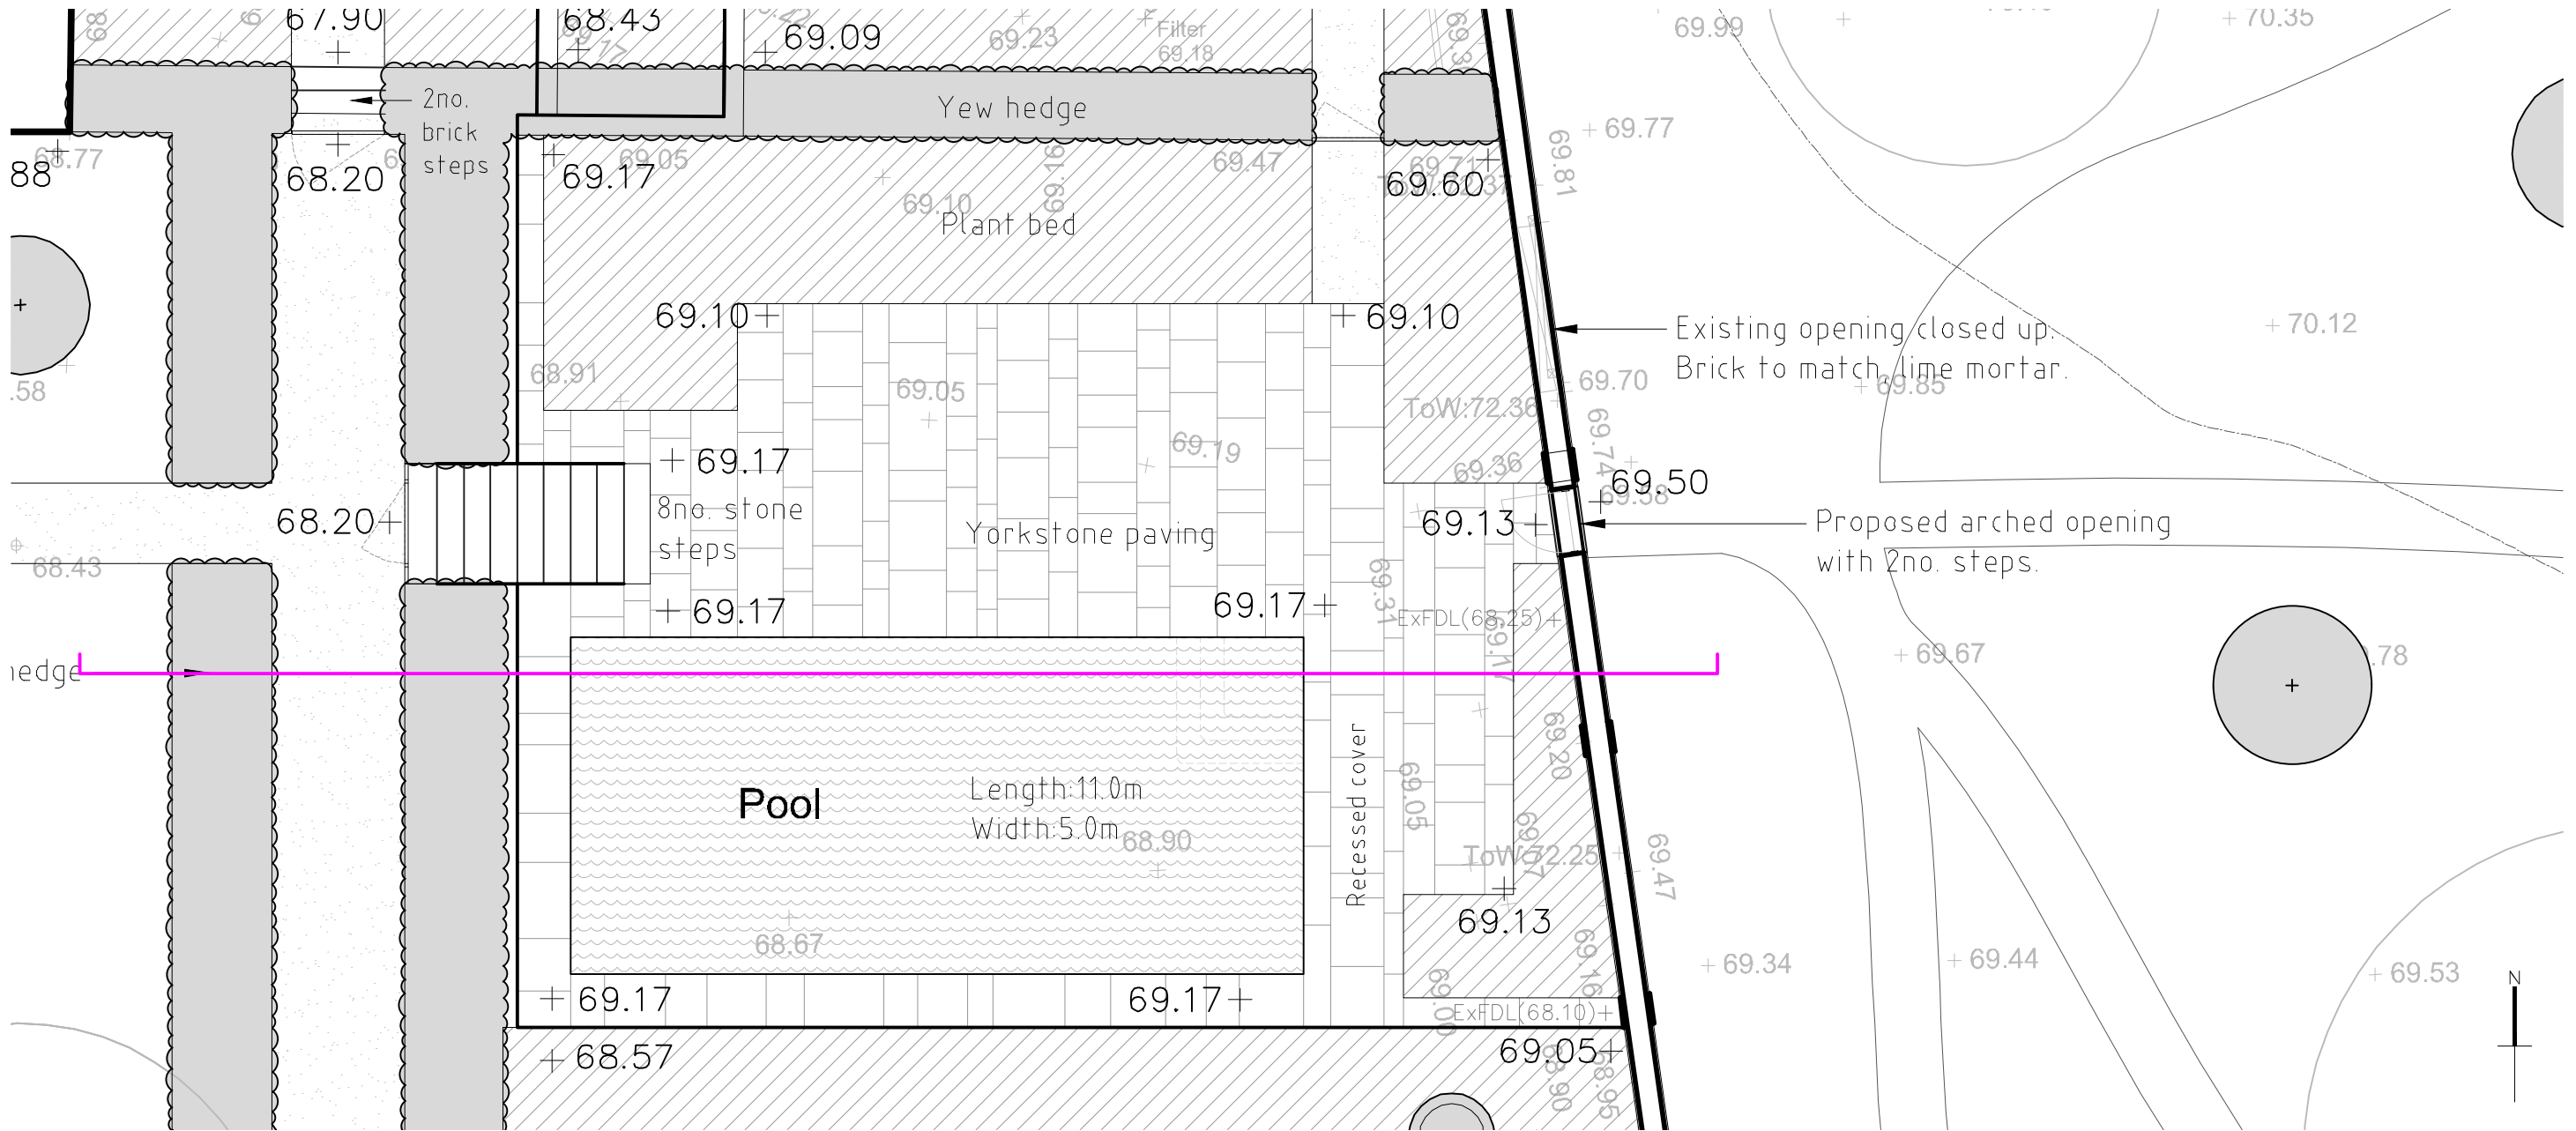

1. Plan Proposed

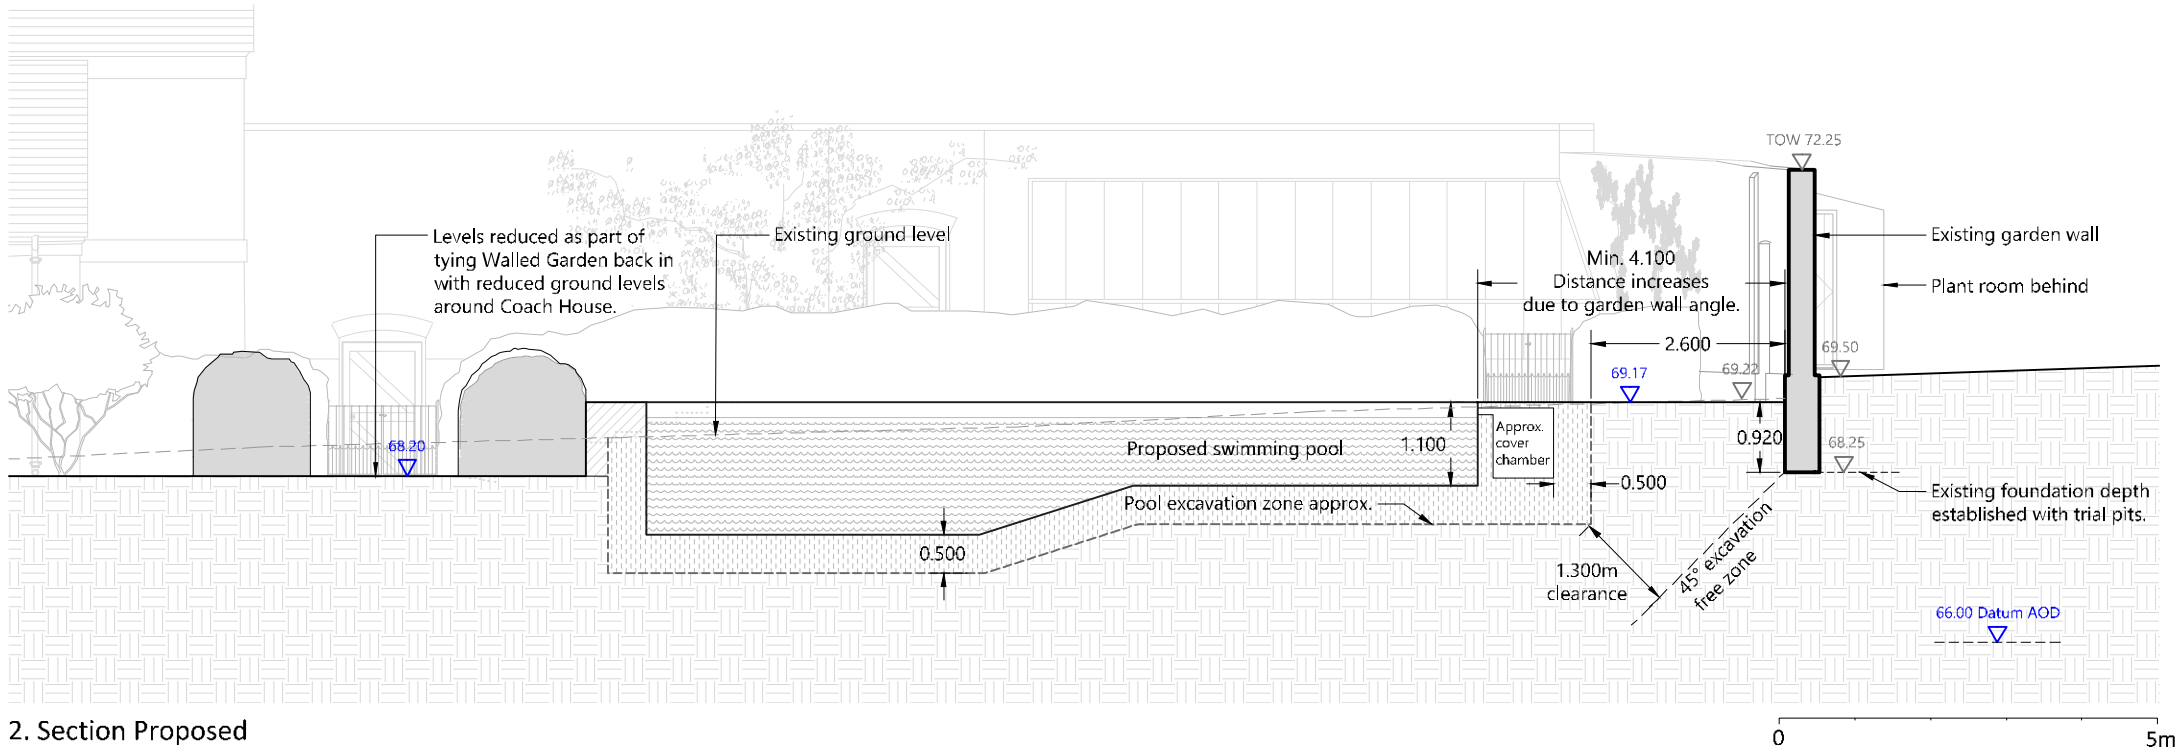

2. Section Proposed

Rev	Comment	Date
P00	First issue for planning.	20.04.2026
P01	Planning Issue.	29.05.2026
P02	Revised issue.	29.07.2026
P03	Planning Issue.	05.08.2026

PROJECT:
Alderbury House

DRAWING TITLE:
Swimming Pool Section Proposed

STATUS:
Planning

DRAWING NO. 33-L-P-813
REVISION P03
DATE 20.04.2026
SCALE 1:100 at A3

Charlie Hawkes Ltd
Landscape Design

Fairhills House, Milkhouse Water
Pewsey, Wiltshire SN9 5JY
T: [REDACTED]
E: charlie@charliehawkes.co.uk