

Holland & Barrett

Salisbury Signage Scheme

Unit 53, Old George Mall, Salisbury SP1 2AG

Rev C
11.08.2026

Innovate PM / NR
Innovate Designer / SB/NRM

Document Control

Revision	Date	Description	Designer
A	03.06.2026	Initial visual	SB
B	23.07.2026	Rear elevation added	NRM
C	11.08.2026	Window graphics added to rear elevation	SB

External Signage Details



Proposed Shopfront




MANIFESTATIONS

Reverse printed on clear vinyl (green matching light green Pantone 2292) applied internally to glazing @ 900mm & 1600mm from pavement level




PUSH / PULL GRAPHICS | Qty 2no

Grey back vinyl with matt laminate applied to the inside and outside of the doors, 1250mm up from ground level

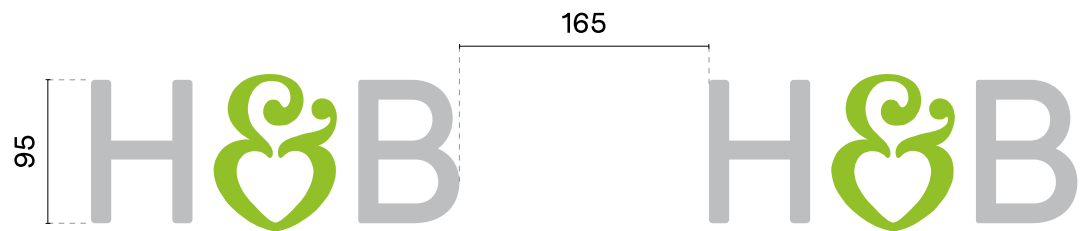

SCALE BAR 1:30 @ A3

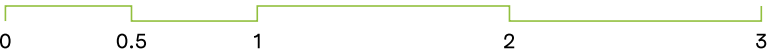


Innovate™


15 Barnes Wallis Road, Fareham, PO15 5TT
023 8023 2311 / weareinnovate.uk

Client: Holland & Barrett
Site: Salisbury
Project: Signage Scheme
Job No: 00000

© 2026 Innovate. All Rights Reserved.
Do not reproduce without express written permission. This drawing is for approval purposes only. Do not scale. On-screen or printed colours are approximations only. Once approved, any changes may result in additional costs.

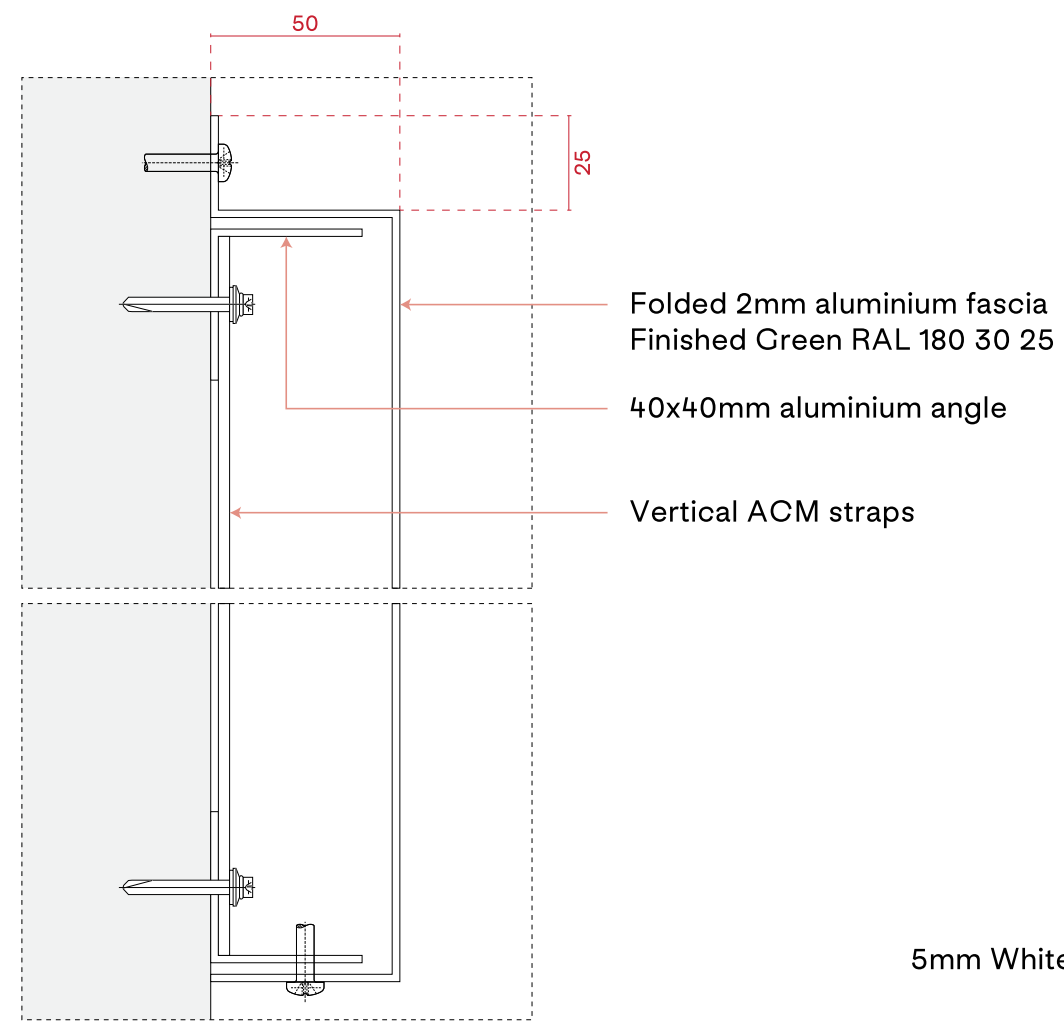

FASCIA SECTION

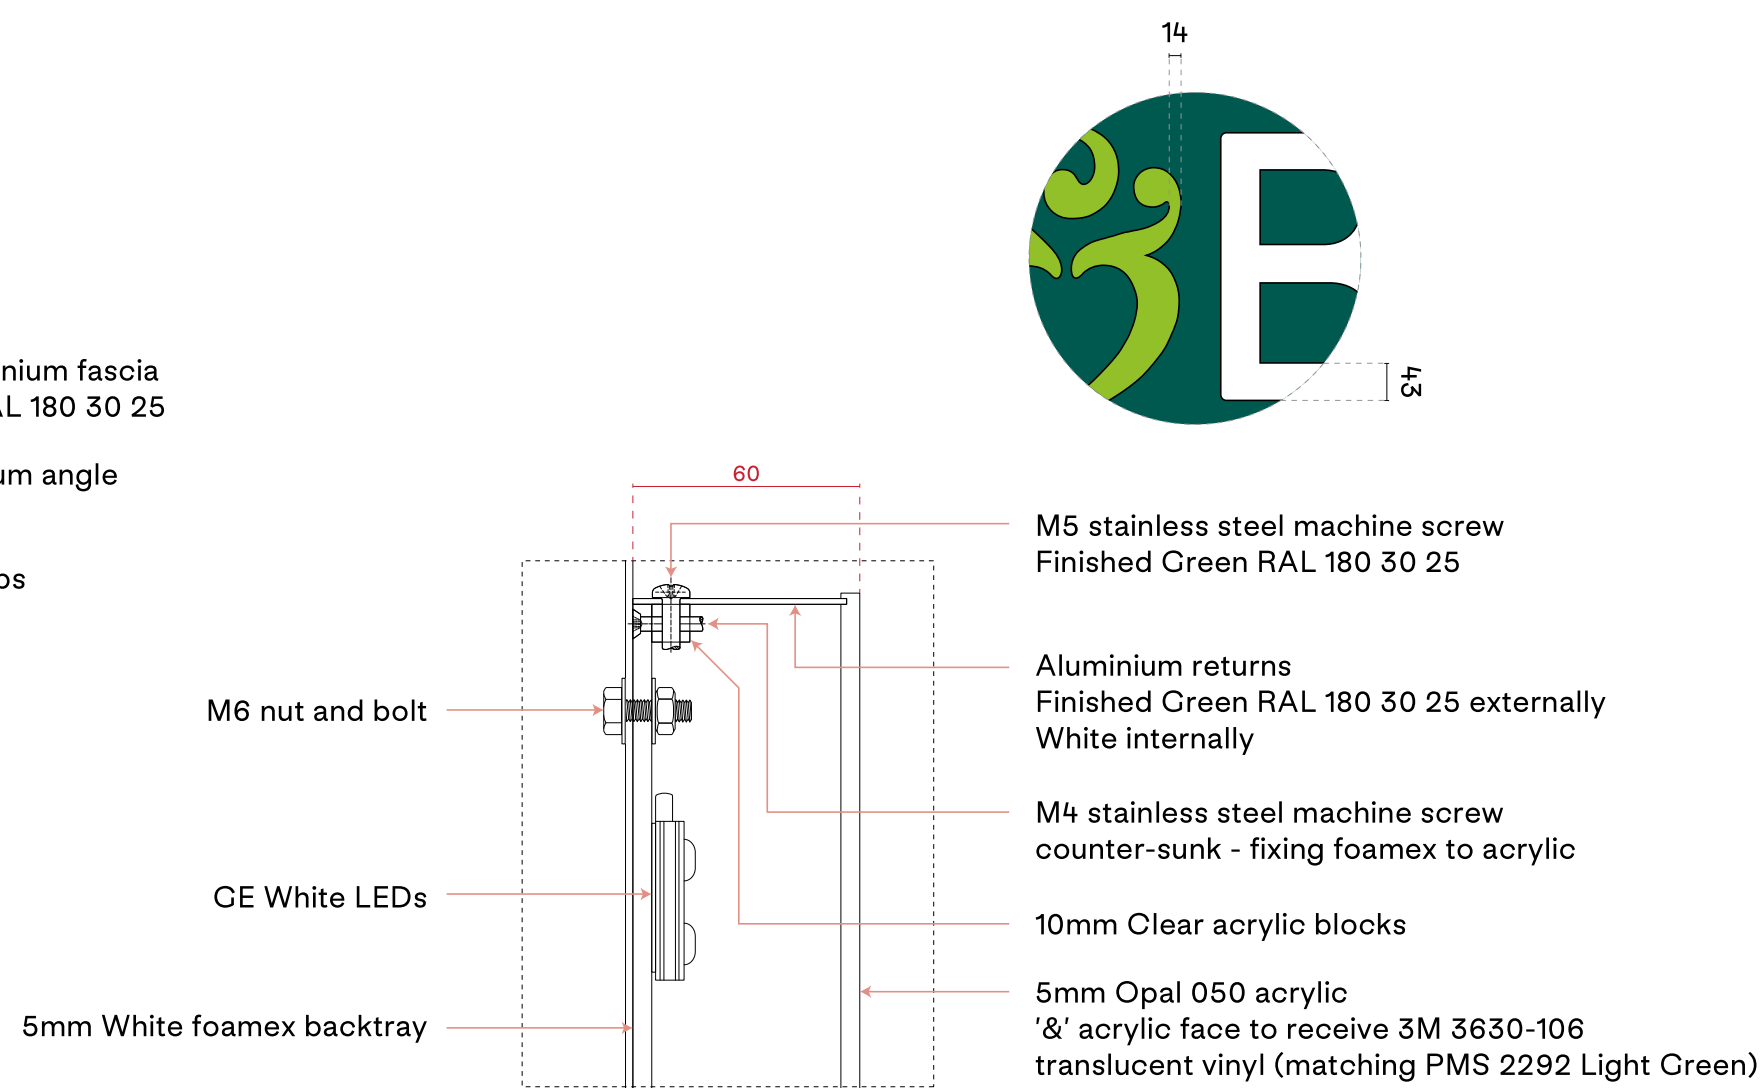

ILLUMINATED LETTERS SECTION

Rear Elevation

WINDOW GRAPHICS
Digitally printed graphics with matt laminate, applied externally to glazing.



Innovate™

15 Barnes Wallis Road, Fareham, PO15 5TT
023 8023 2311 / weareinnovate.uk

Client: Holland & Barrett
Site: Salisbury
Project: Signage Scheme
Job No: 00000

© 2026 Innovate. All Rights Reserved.
Do not reproduce without express written permission. This drawing is for approval purposes only. Do not scale. On-screen or printed colours are approximations only. Once approved, any changes may result in additional costs.