



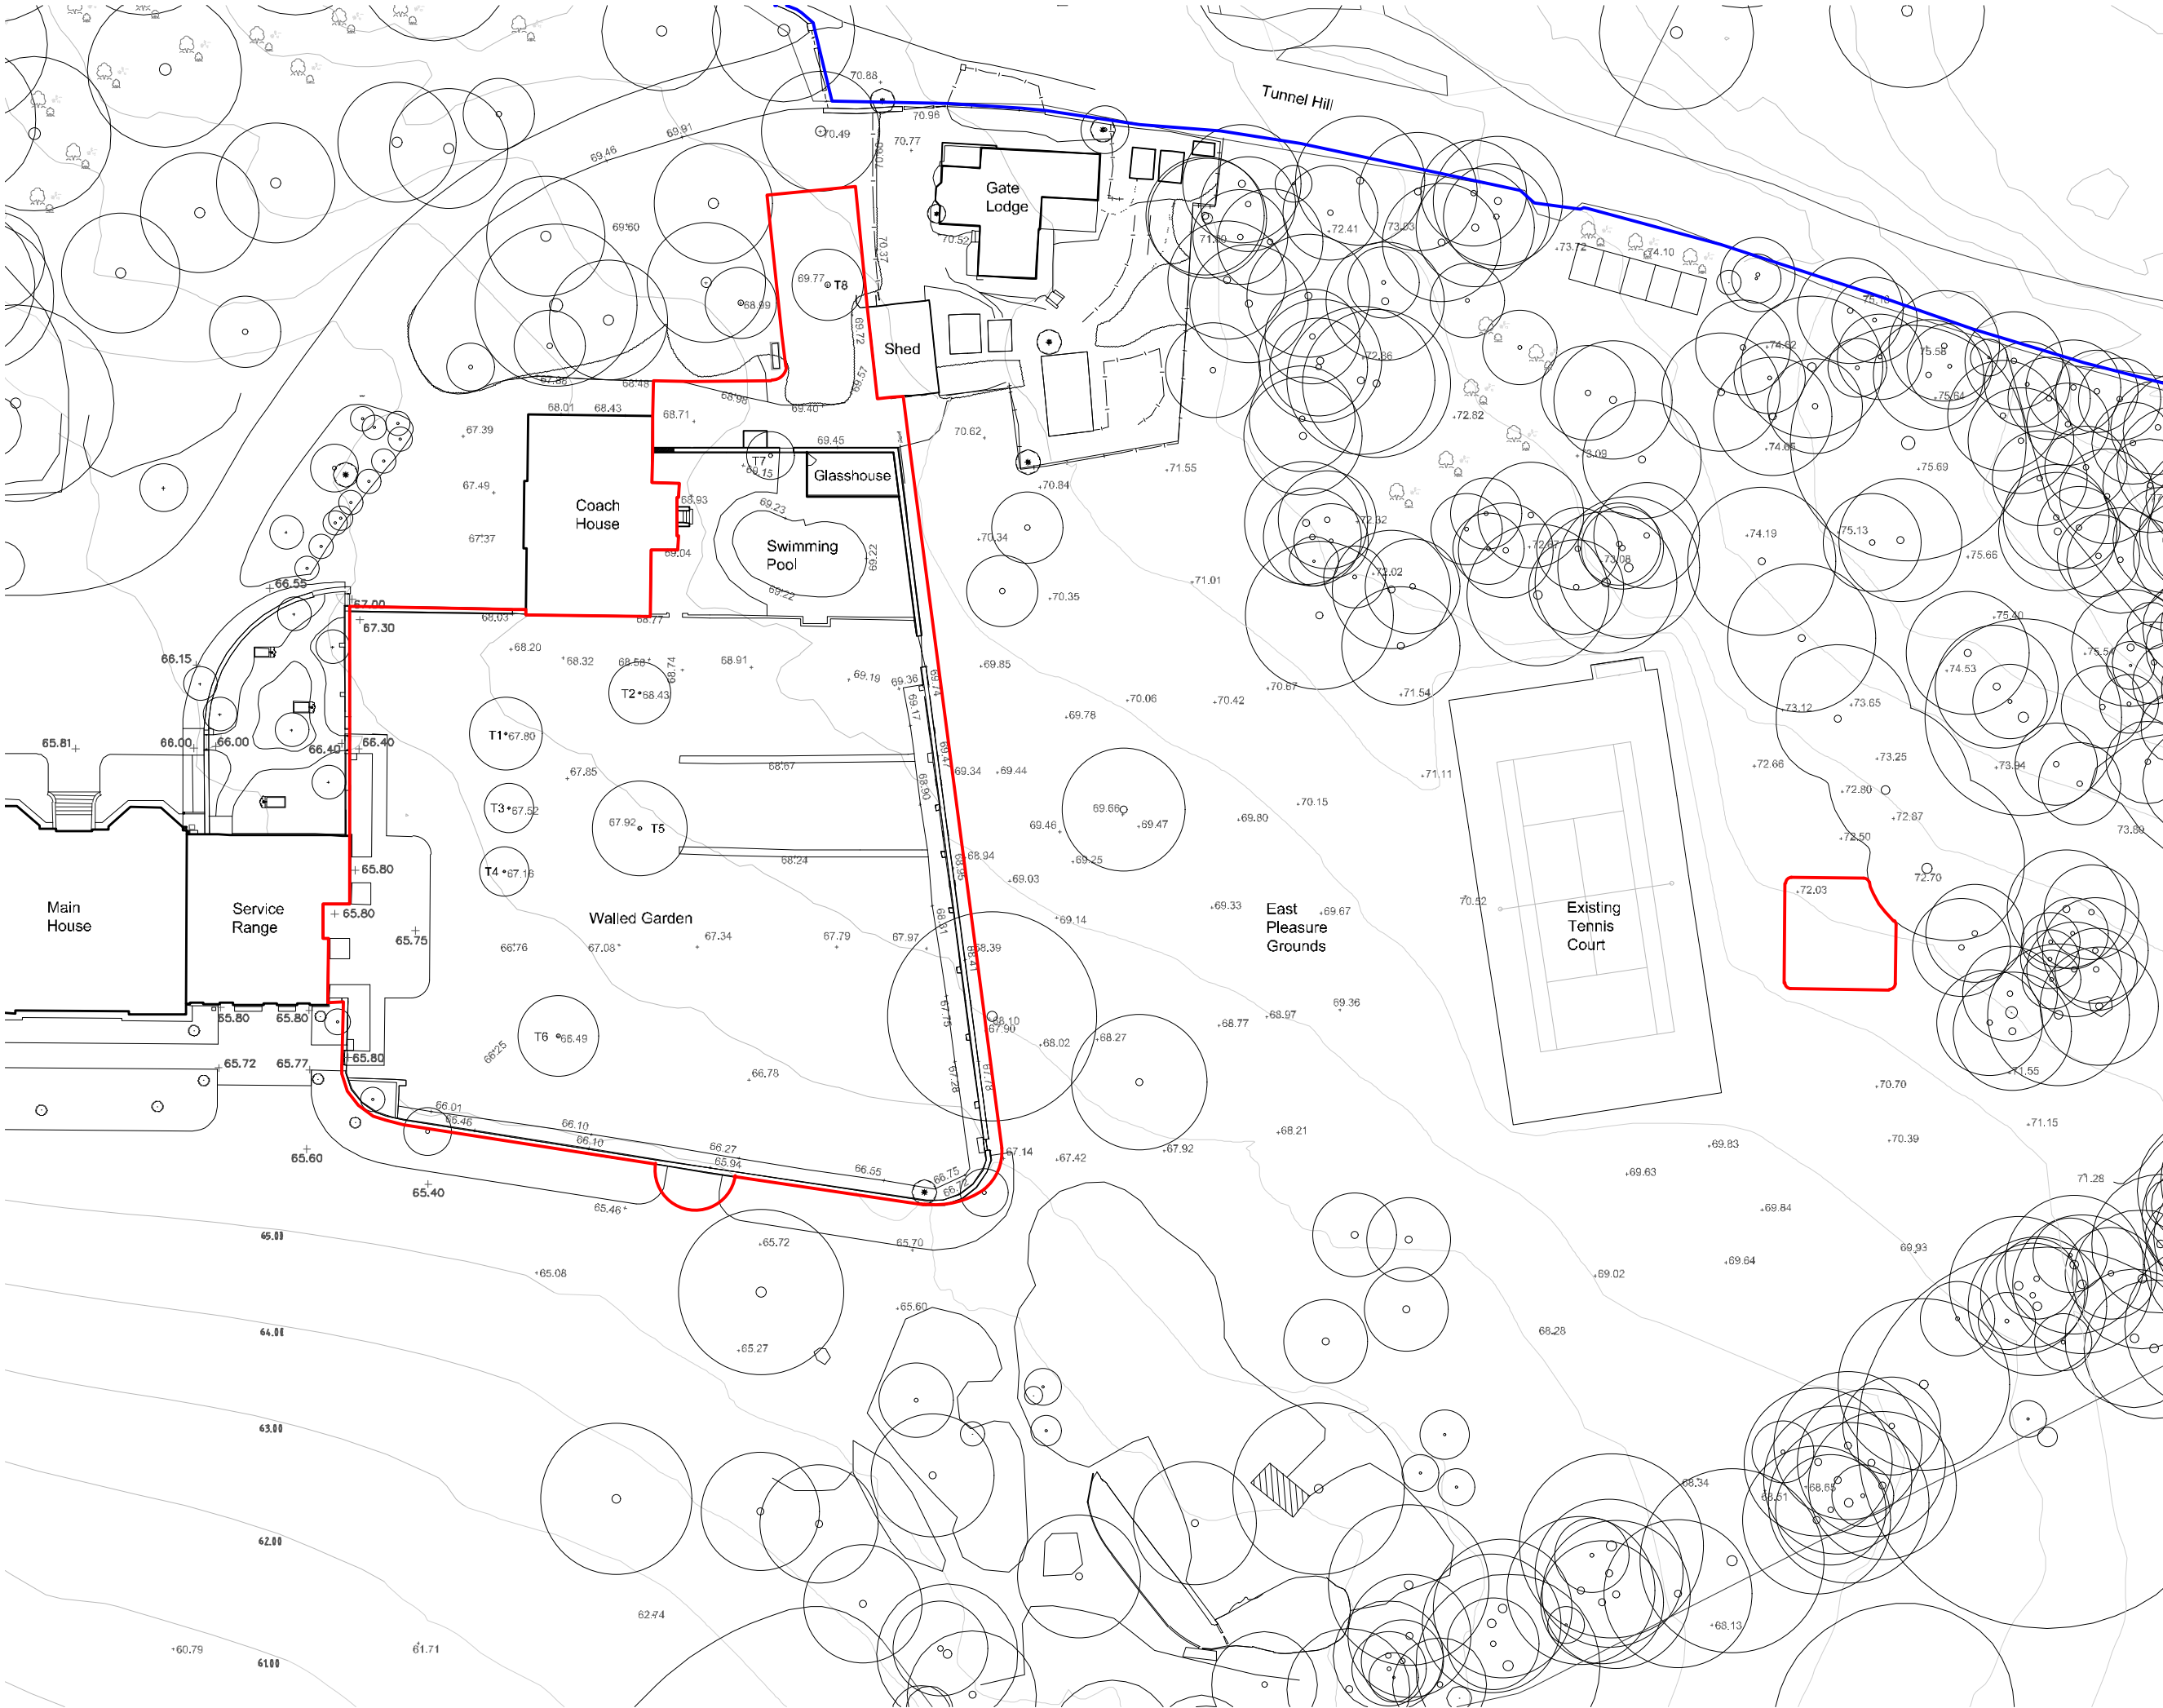

Key

Property Boundary —

Application Boundary —

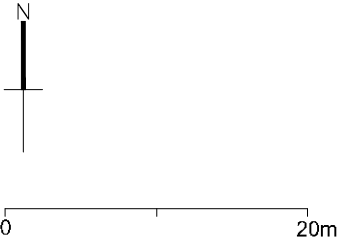

| Rev | Comment                   | Date       |
|-----|---------------------------|------------|
| P00 | First issue for planning. | 20.04.2026 |
| P01 | Planning Issue.           | 29.05.2026 |
| P02 | Revised red line.         | 17.06.2026 |
| P03 | Planning Issue.           | 05.08.2026 |

PROJECT:  
**Alderbury House**

DRAWING TITLE:  
**Existing Plan  
Walled Garden &  
East Pleasure Grounds**

STATUS:  
**Planning**

DRAWING NO. 33-L-P-801  
REVISION P03  
DATE 20.04.2026  
SCALE 1:500 at A3

**Charlie Hawkes Ltd**  
Landscape Design

Fairhills House, Milkhouse Water  
Pewsey, Wiltshire SN9 5JY

T: [REDACTED]  
E: charlie@charliehawkes.co.uk