



Existing Section - Scale 1:100

0 5m

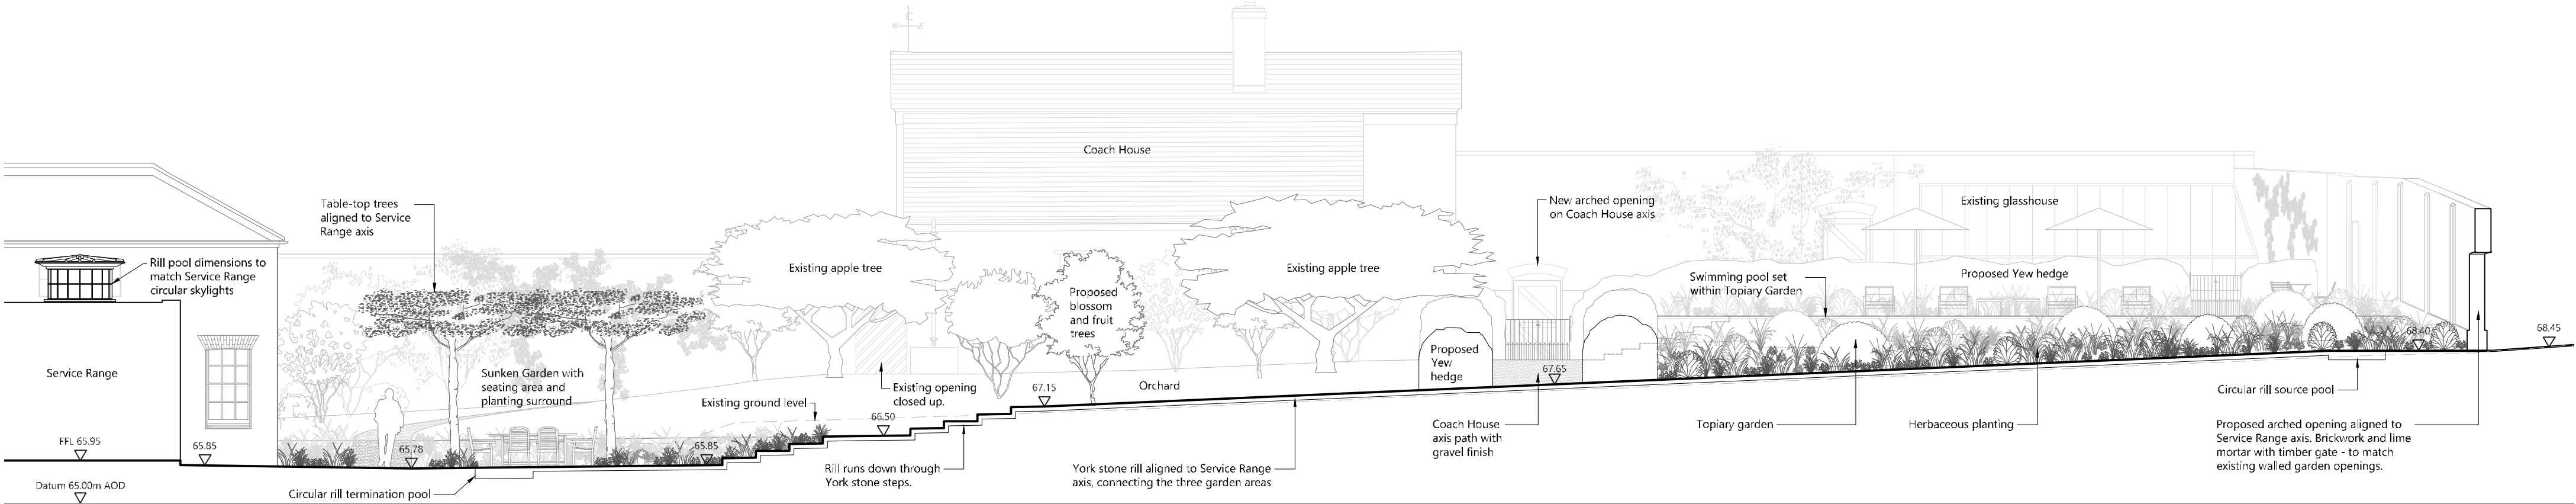

Proposed Section - Scale 1:100

0 5m

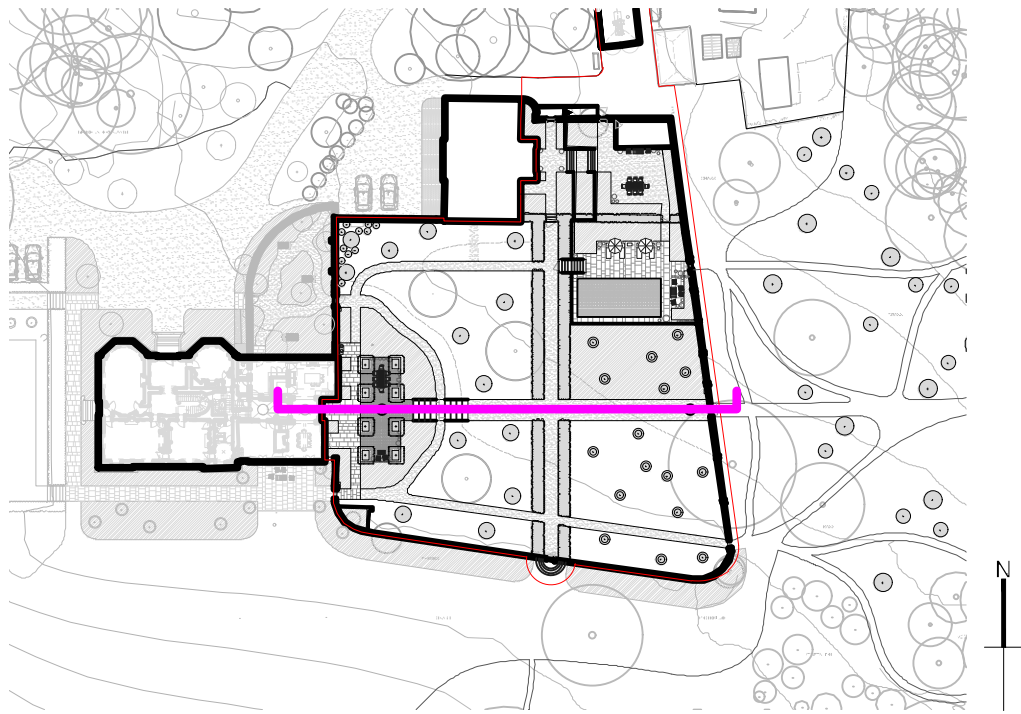

Elevation Location Plan - Scale 1:1000

Rev	Comment	Date
P00	First issue for planning.	20.04.2026
P01	Planning Issue.	29.05.2026
P02	Planning Issue.	05.08.2026

PROJECT:
Alderbury House

DRAWING TITLE:
**Walled Garden Section 1
Existing & Proposed**

STATUS:
Planning

DRAWING NO.	33-L-P-810
REVISION	P02
DATE	20.04.2026
SCALE	As shown at A2

Charlie Hawkes Ltd
Landscape Design

Fairhills House, Milkhouse Water
Pewsey, Wiltshire SN9 5JY

T: [REDACTED]
E: charlie@charliehawkes.co.uk