




Block Plan - Scale 1:500

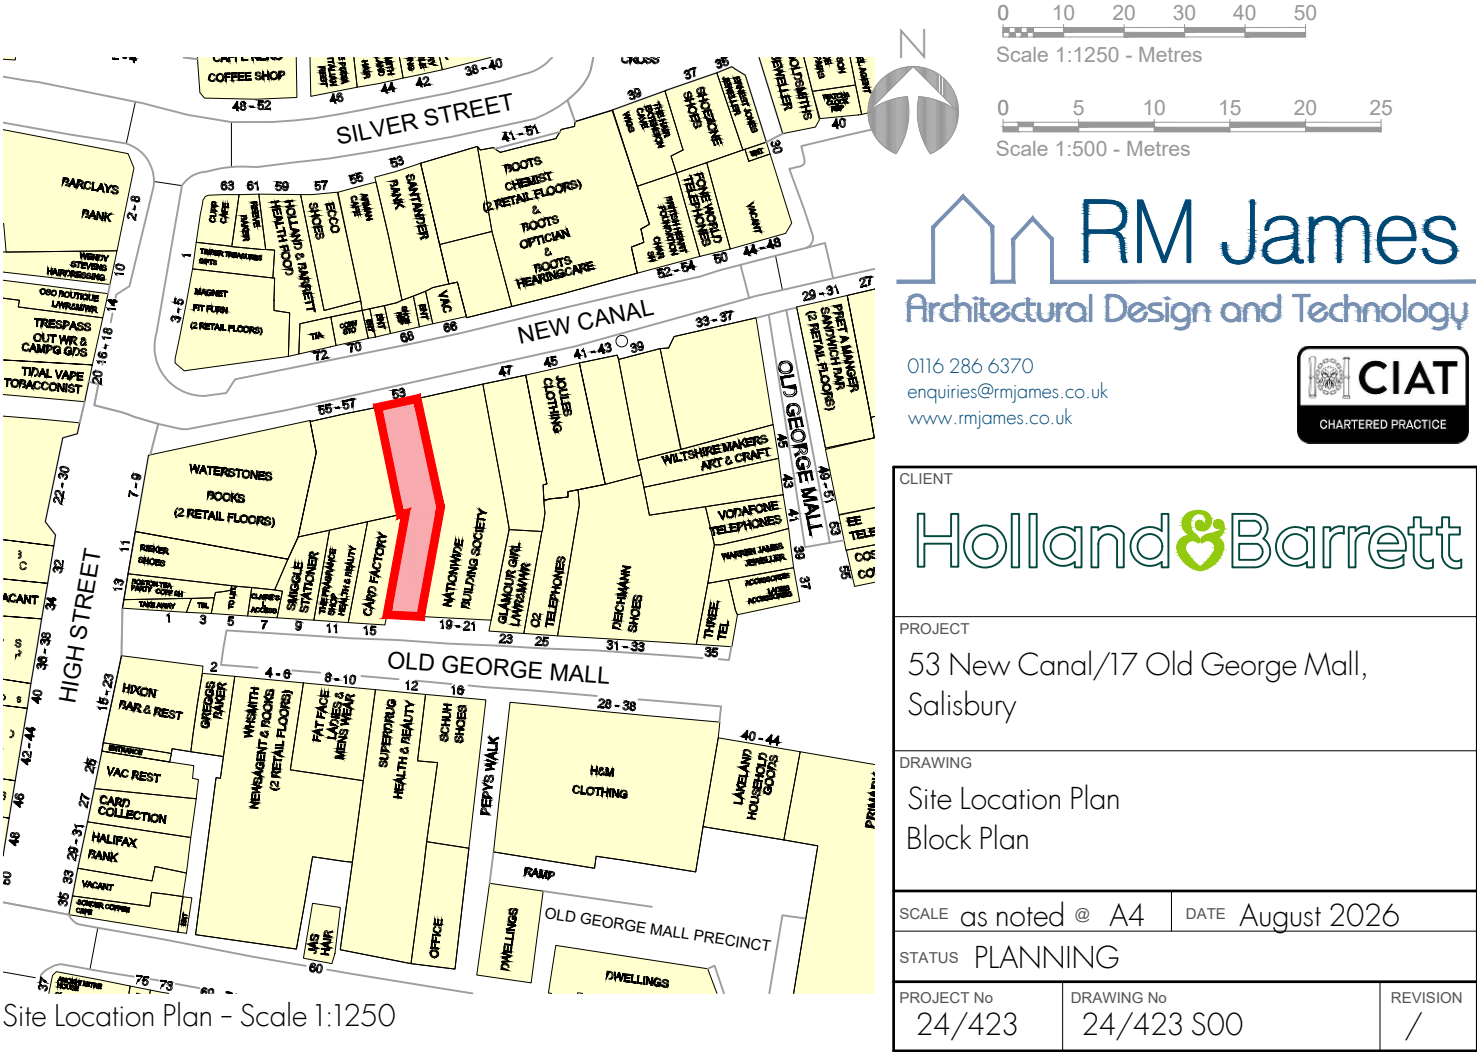

Site Location Plan - Scale 1:1250