




Existing Front (South) Elevation 1:100



Existing Side (East) Elevation 1:100




Existing Rear (North) Elevation 1:100

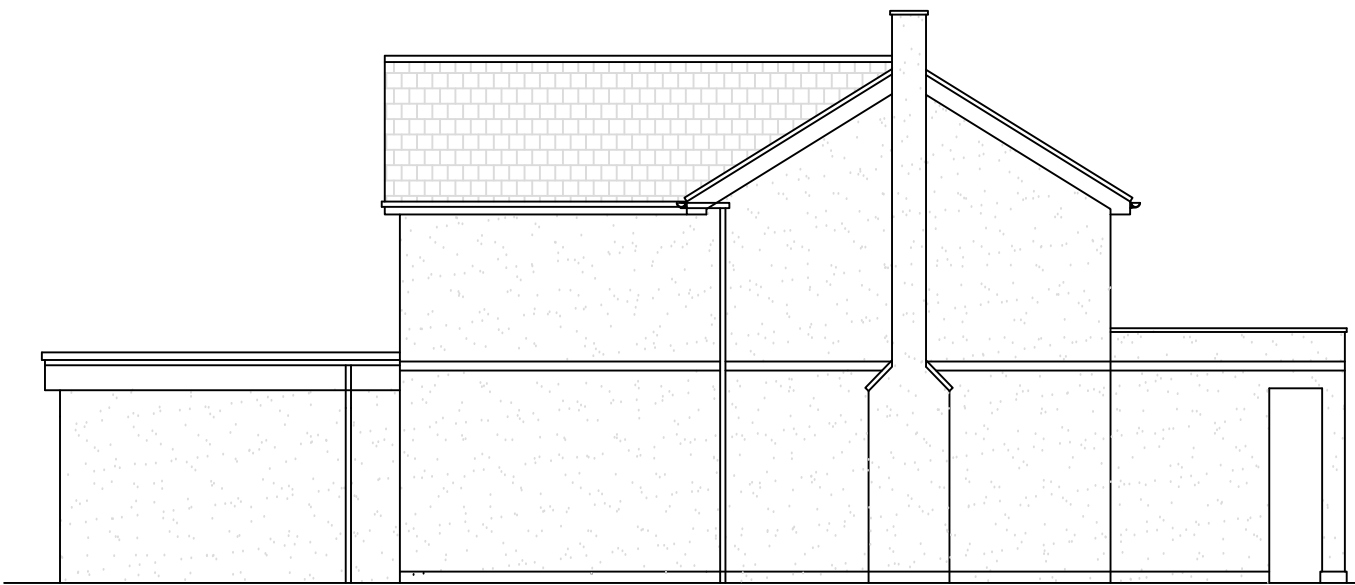

Existing Side (West) Elevation 1:100




Proposed Front (South) Elevation 1:100

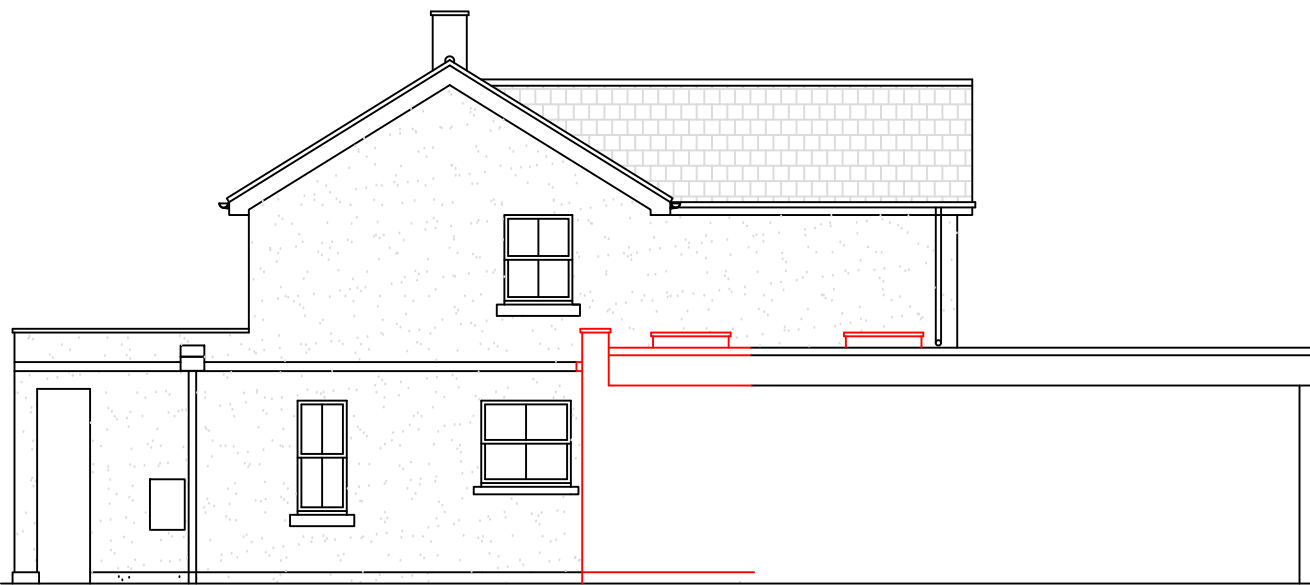

Proposed Side (East) Elevation 1:100




Proposed Rear (North) Elevation 1:100

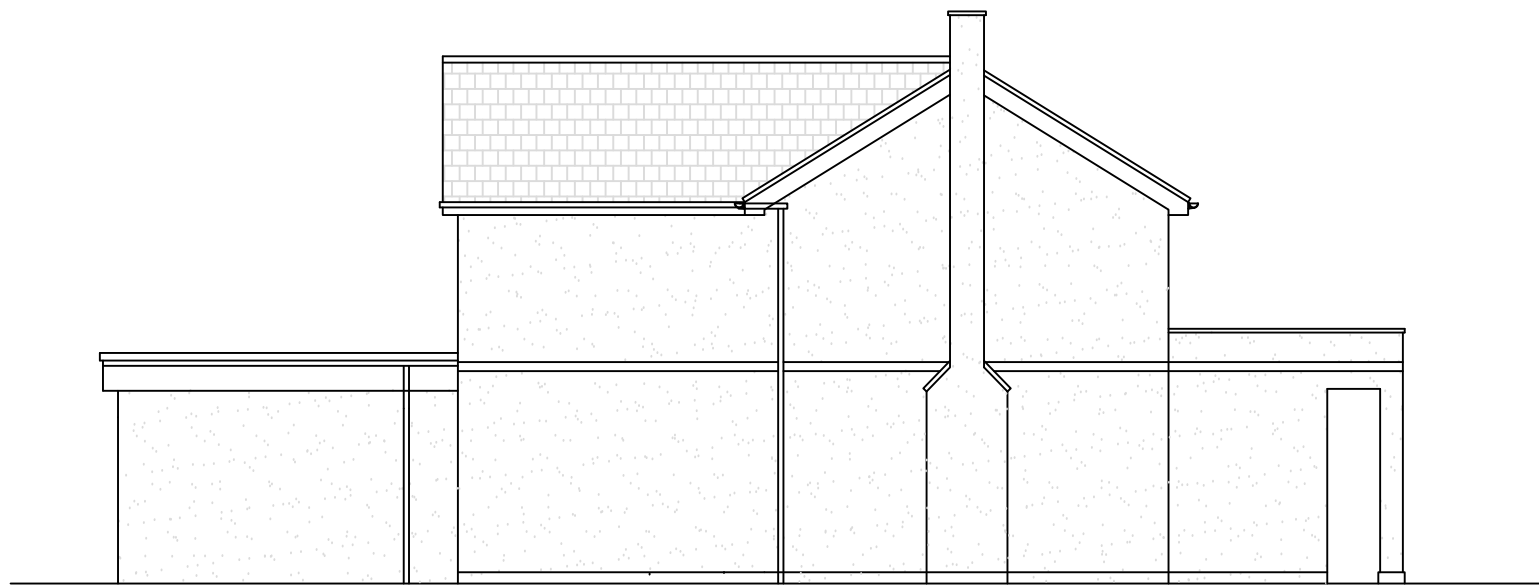


Proposed Side (West) Elevation 1:100

Building Materials:-  
Walls:- Off white render & bath stone coloured header & cills & string course  
Roof:- Rubber membrane  
Windows & Doors:- Anthracite & white Upvc/Aluminium  
Rainwater Goods:- Upvc to match existing

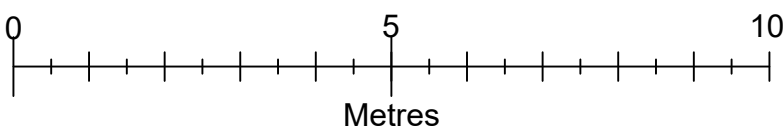

Proposed Block Plan 1:200

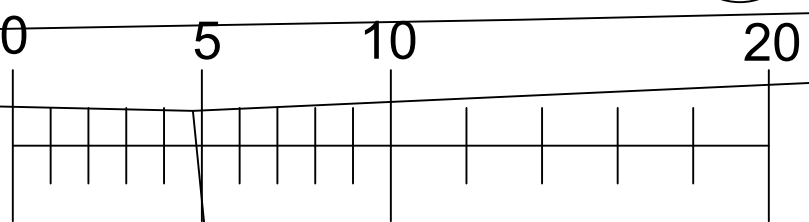


Metres



Location Plan 1:1250

North

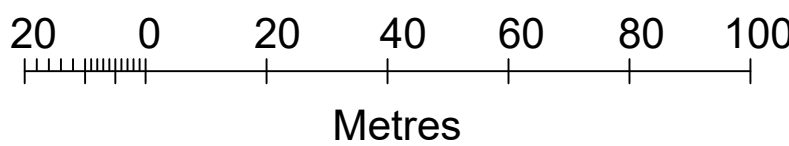

Metres

|   |                             |                                             |
|---|-----------------------------|---------------------------------------------|
| <u>Drawn by</u>   | A Harlow & Son 01225 938329 |                                             |
| <u>Proposed Single Storey Side Extension for</u><br>Mr & Mrs H Mussell at<br>81 Dicketts Road<br>Corsham<br>Wiltshire<br>SN13 9JS |                             |                                             |
| A1 Papersize   |                             |                                             |
| <u>Scale</u>   | 1:100, 1:1250, 1:200        | <u>Drawing No AH2025/43</u><br>Sheet 1 of 2 |
| <u>Date</u>   | 11th Aug 2026               |                                             |