



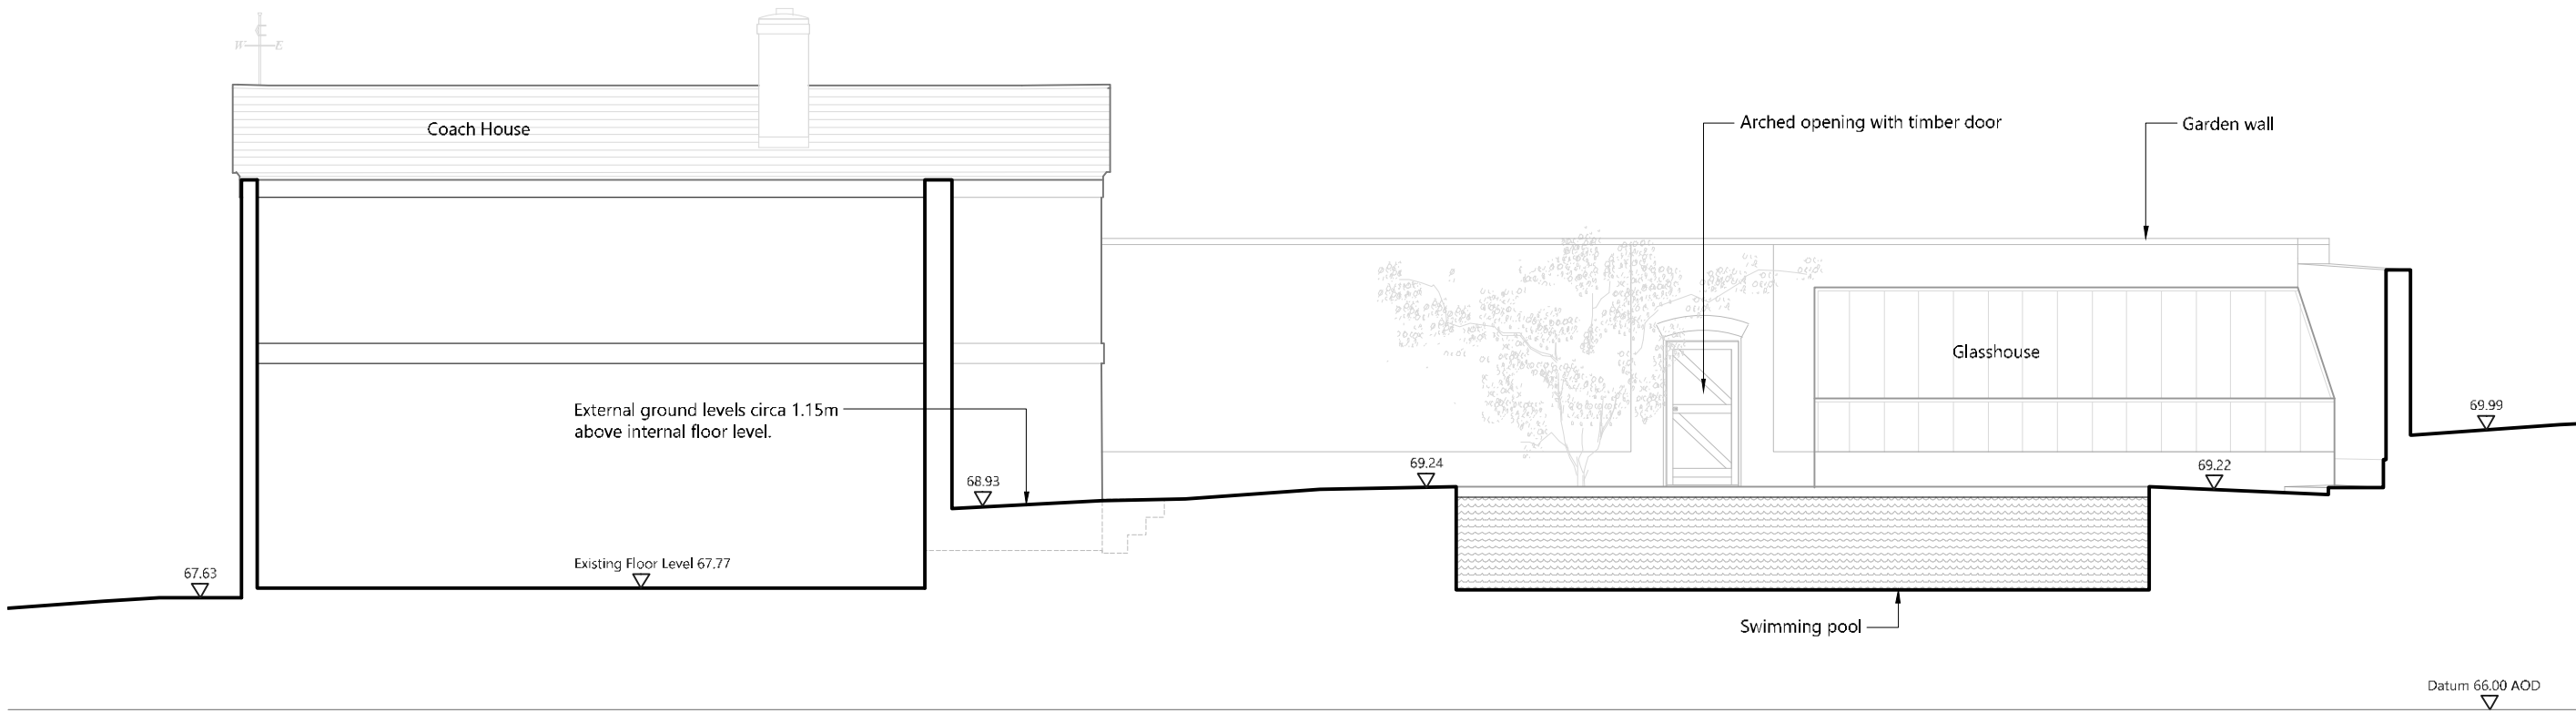


Section Existing - Scale 1:100

0 5m

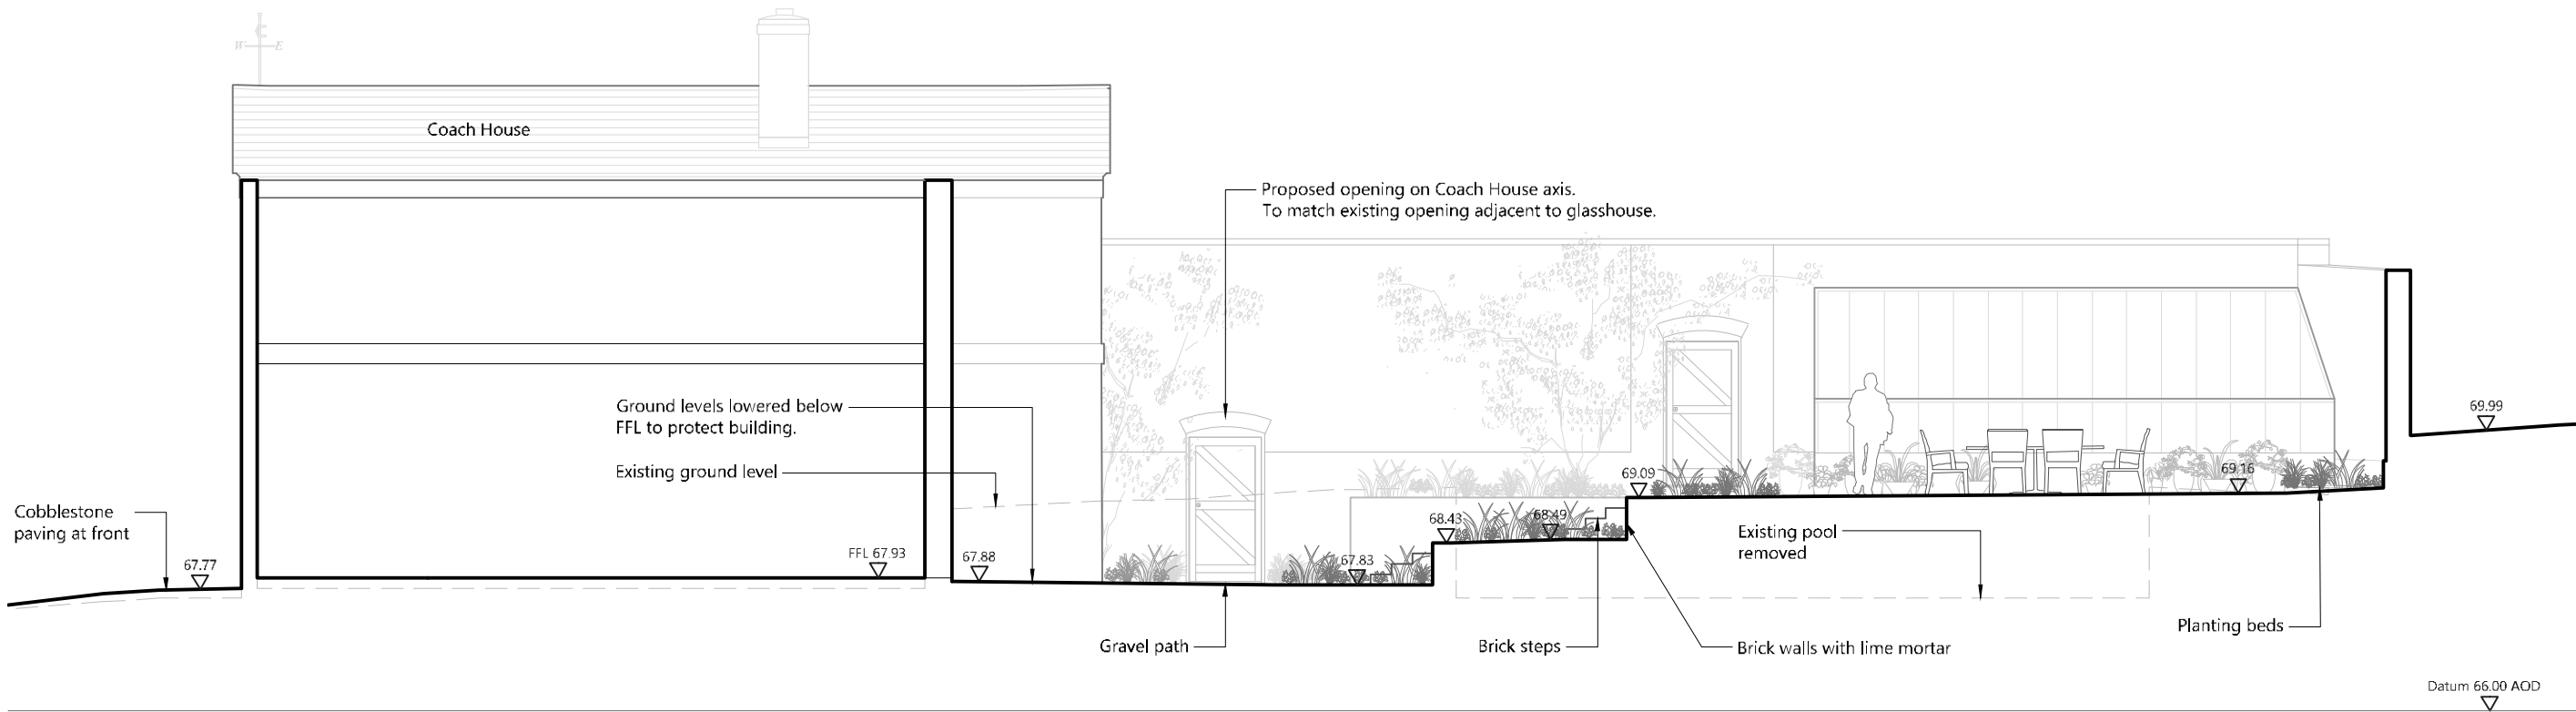

Section Proposed - Scale 1:100

0 5m

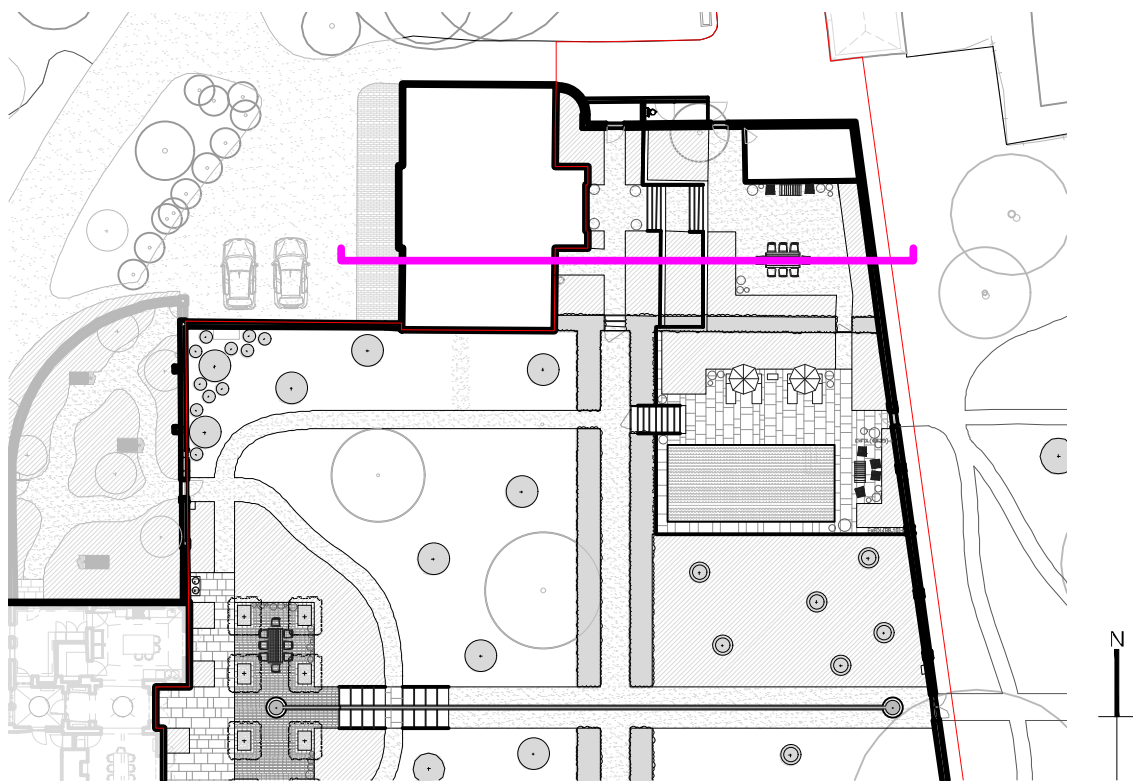

Section Location Plan - Scale 1:500

Rev	Comment	Date
P00	First issue for planning.	20.04.2026
P01	Planning Issue.	29.05.2026
P02	Updated levels	29.07.2026
P03	Planning Issue.	05.08.2026

PROJECT:
Alderbury House

DRAWING TITLE:
**Coach House Garden Section
Existing & Proposed**

STATUS:
Planning

DRAWING NO. 33-L-P-812
REVISION P03
DATE 20.04.2026
SCALE As shown at A3

Charlie Hawkes Ltd
Landscape Design

Fairhills House, Milkhouse Water
Pewsey, Wiltshire SN9 5JY

E: charlie@charliehawkes.co.uk